


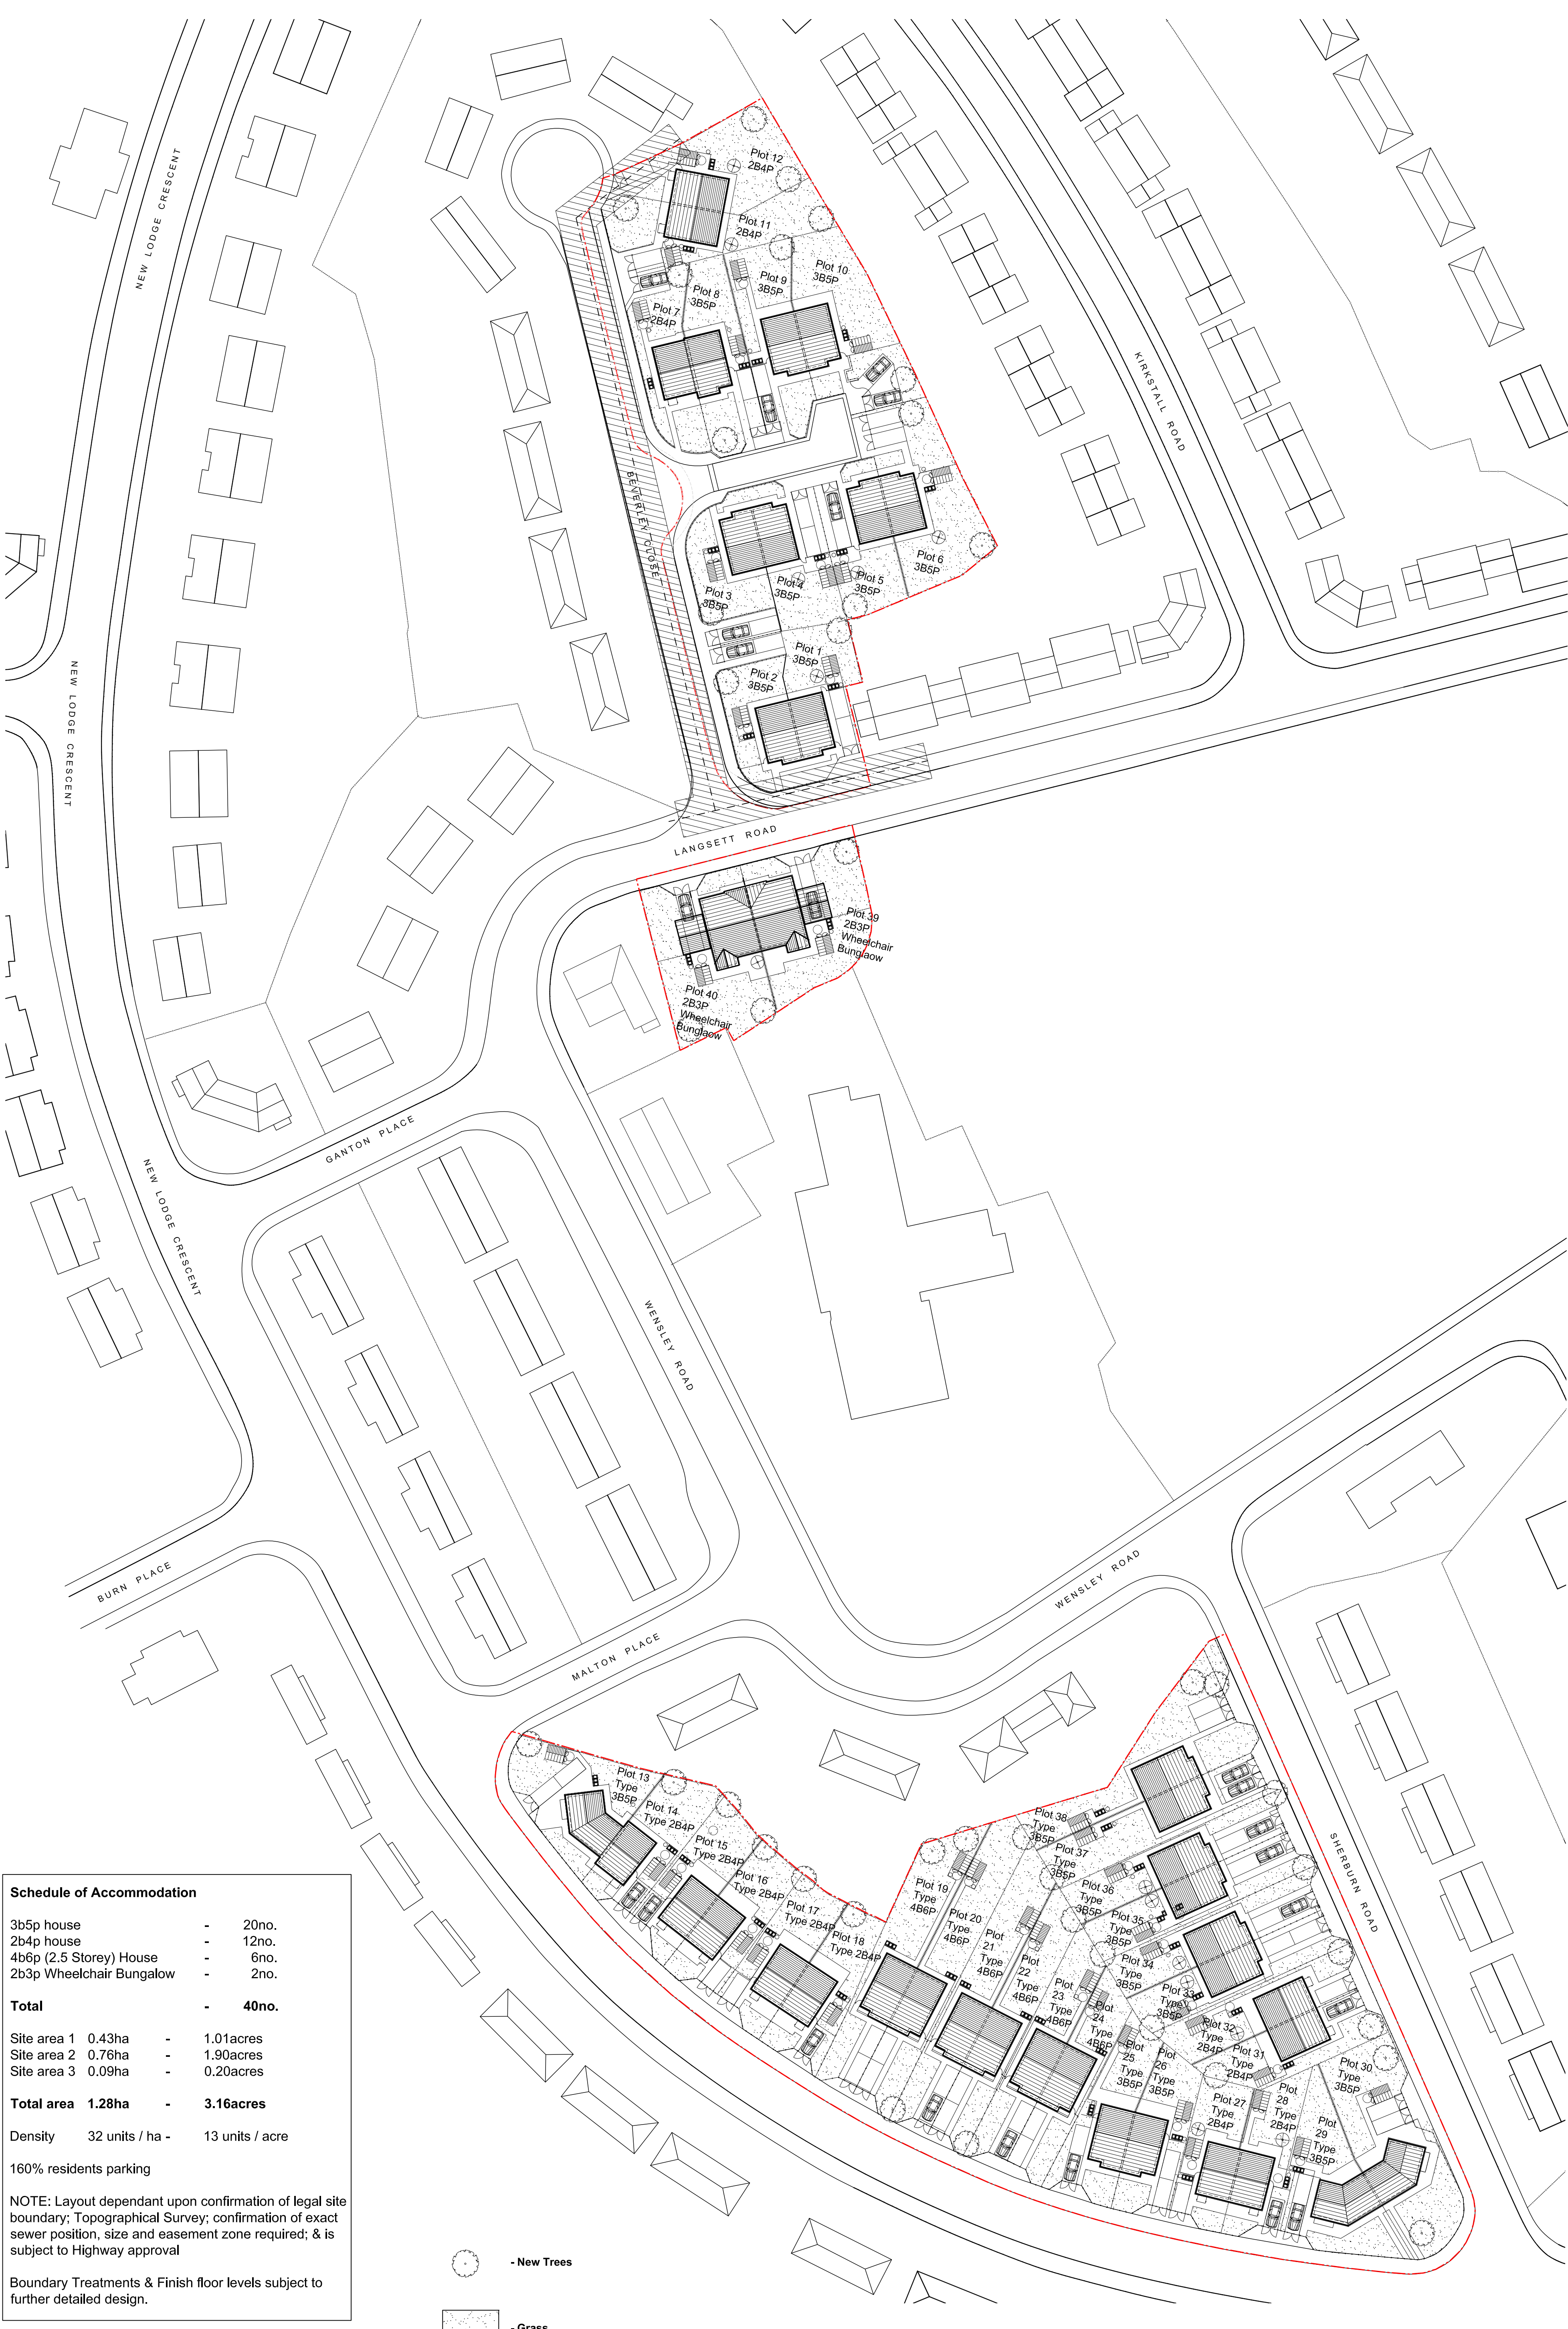

Schedule of Accommodation			
3b5p house	-	20no.	
2b4p house	-	12no.	
4b6p (2.5 Storey) House	-	6no.	
2b3p Wheelchair Bungalow	-	2no.	
Total	-	40no.	
Site area 1	0.43ha	-	1.01acres
Site area 2	0.76ha	-	1.90acres
Site area 3	0.09ha	-	0.20acres
Total area	1.28ha	-	3.16acres
Density	32 units / ha	-	13 units / acre
160% residents parking			
NOTE: Layout dependant upon confirmation of legal site boundary; Topographical Survey; confirmation of exact sewer position, size and easement zone required; & is subject to Highway approval			
Boundary Treatments & Finish floor levels subject to further detailed design.			

Planning Boundary



Outline Landscape Layout

Newlodge Crescent - Phase II

Barnsley

Yorkshire Housing



drawing status	
approval	
construction	
preliminary	
record	
information	
comment	
tender	

Scale 1:500 @ a1

Date 25.July.2011

Drawn/Checked SHIRJ

Dwg.No 2121.23.111

