


KES STATUE
WEIGHT 200 KG (APPROX)
(FIGURE)

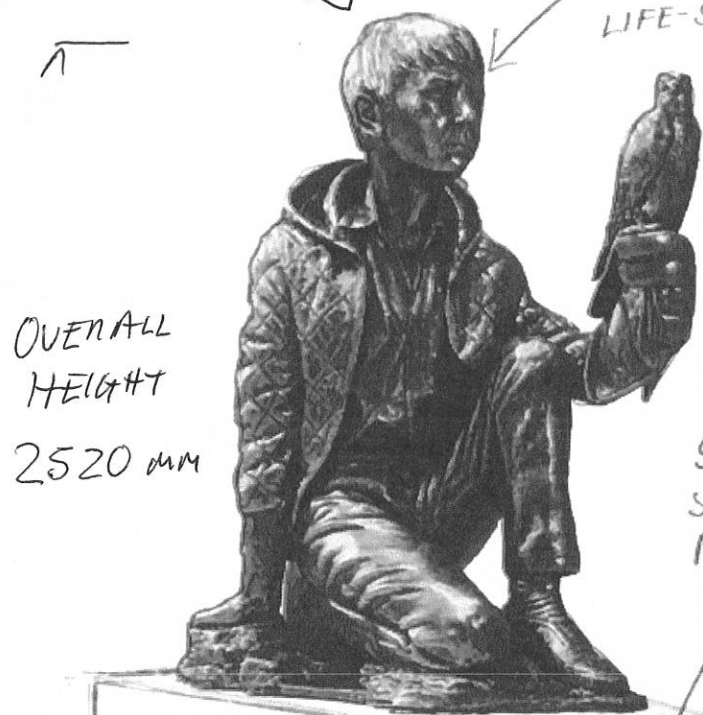

OVERALL
HEIGHT
2520 mm

BRONZE
LIFE-SIZE FIGURE

STAINLESS
STEEL
PLINTH

FRONT

18"
(460 mm)

YORK STONE
(PEDISTAL)

SURFACE
TO BE ENGRAVED



1000 mm

FRONT

THE
BARRY
HINES
MEMORIAL

OVERALL
HEIGHT
PLINTH
5 FT
(1520 mm)

4'6"
(1370 mm)

30" (760 mm)

6"
(150 mm)

34" (860 mm)

* NOT TO SCALE *