


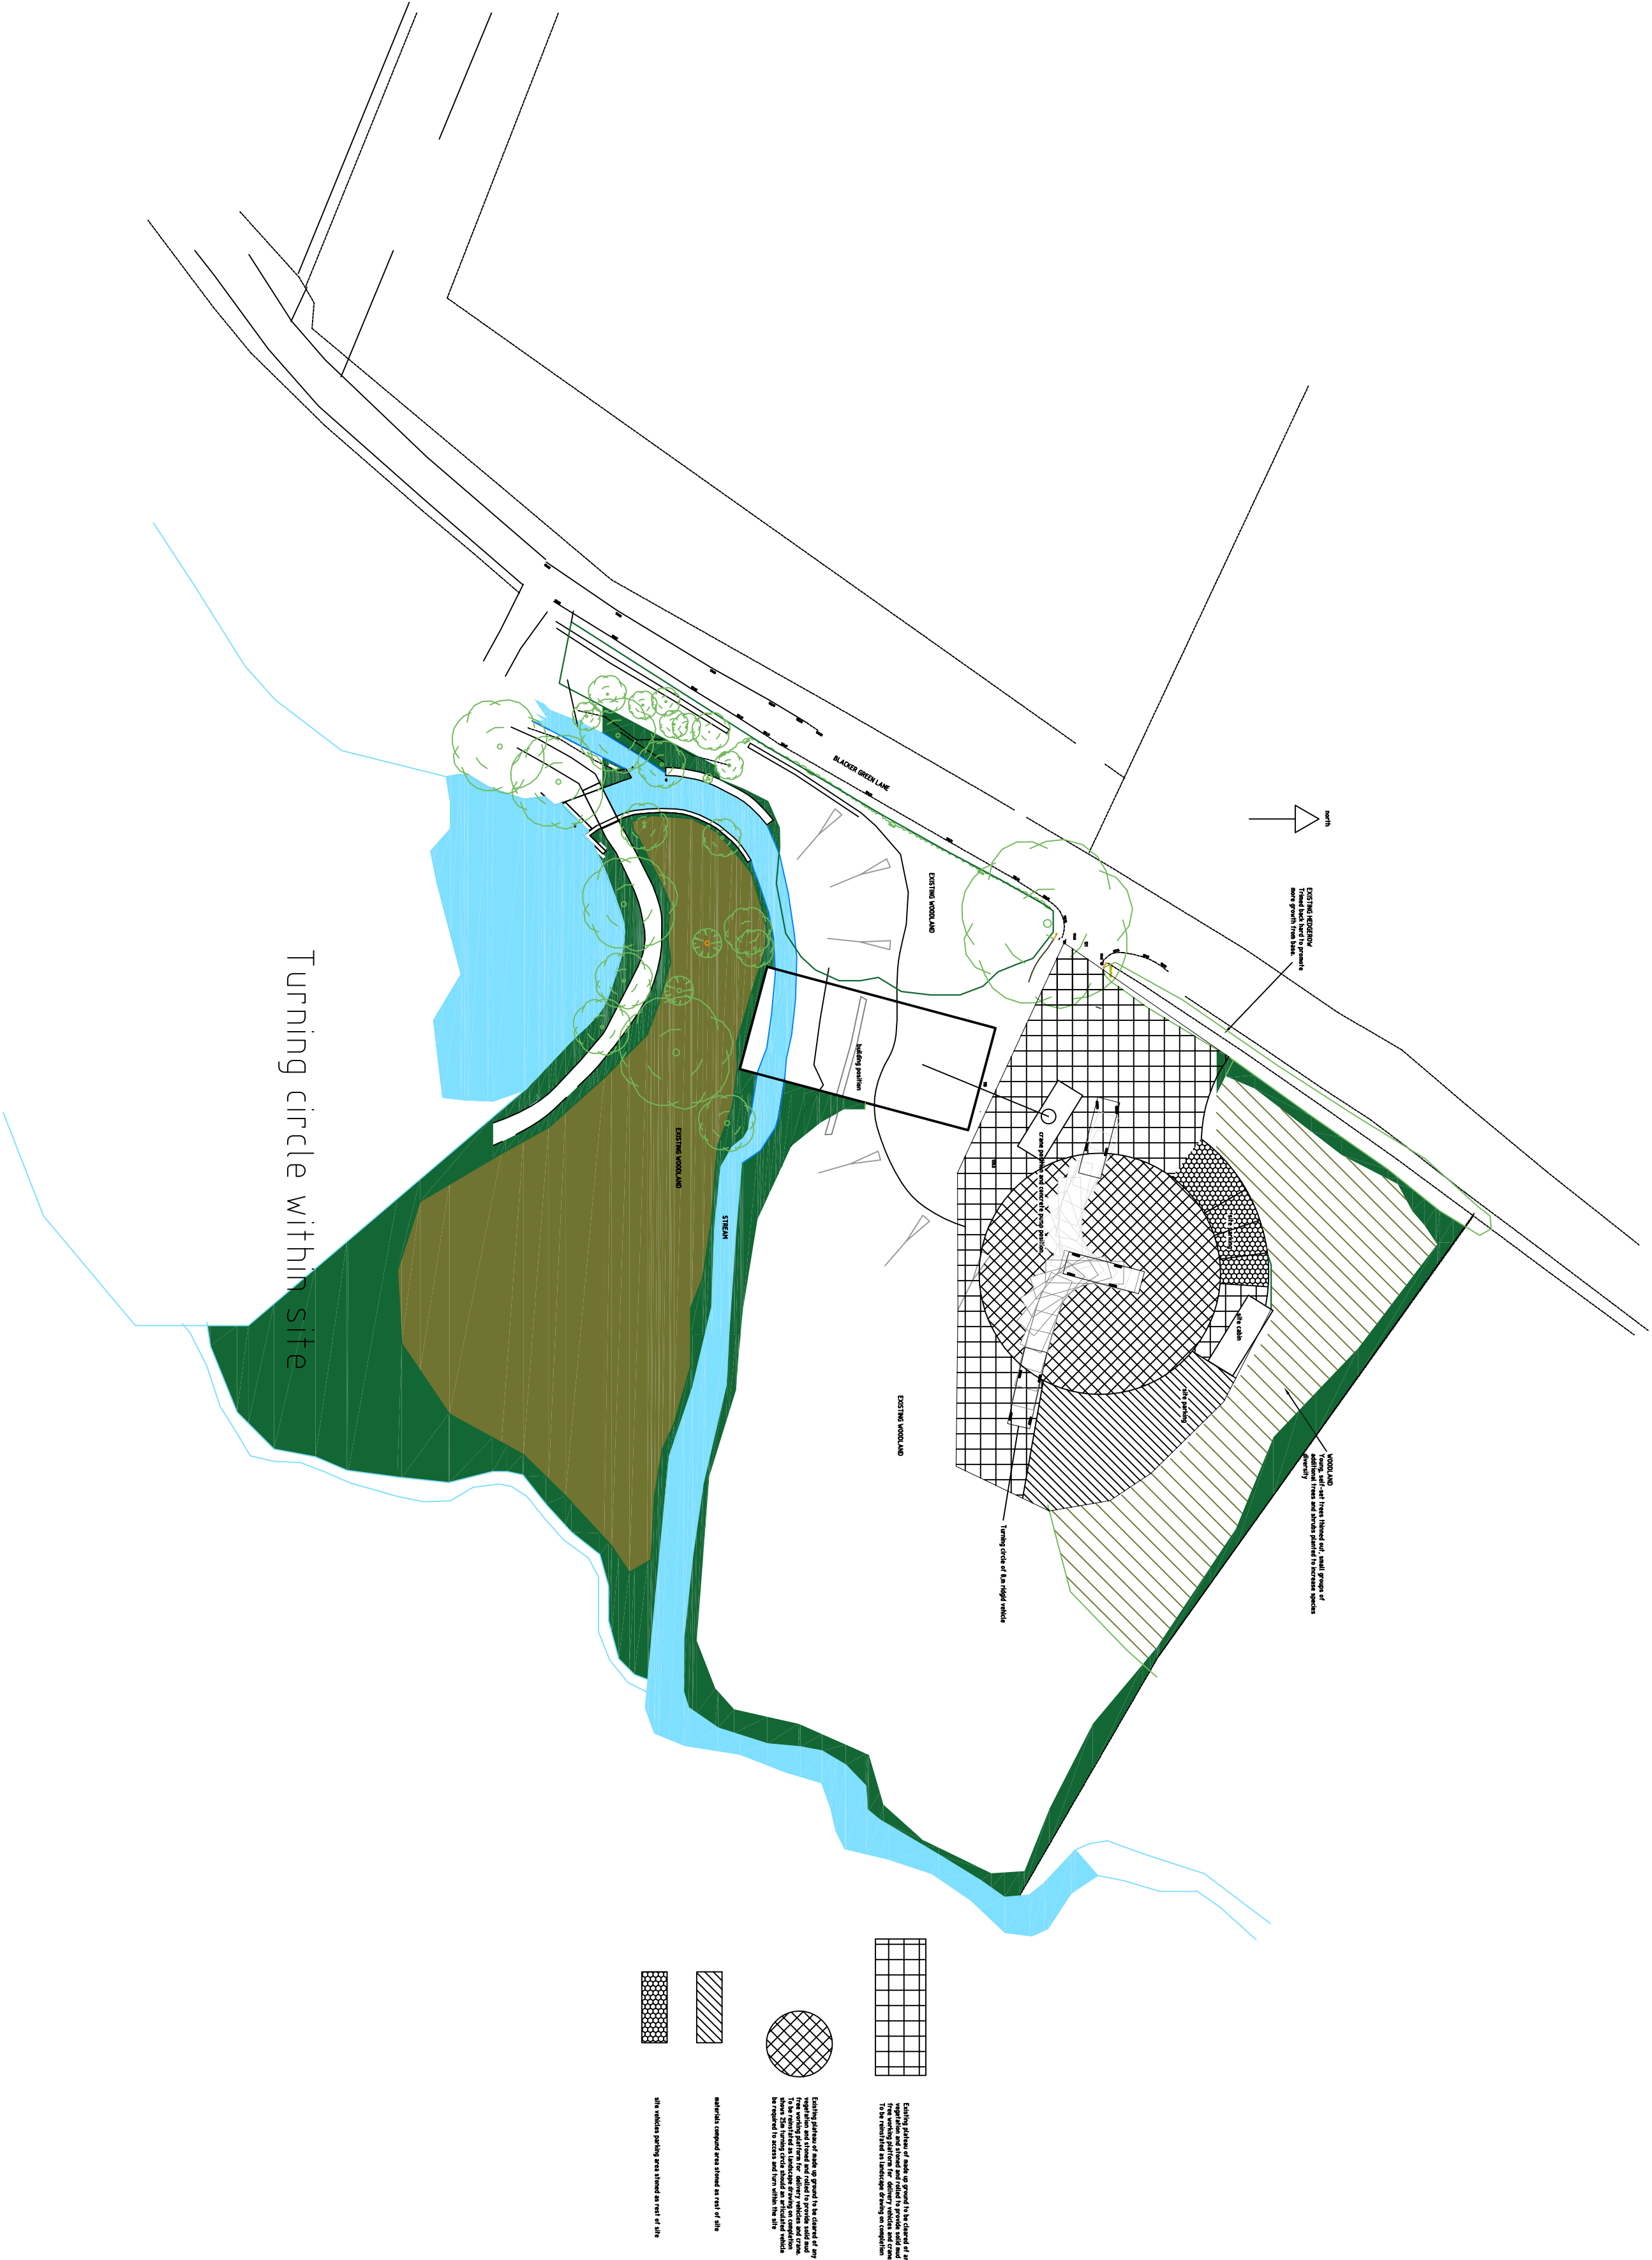

Rev A 6/10/ 2016 amended
to include details requested
by N King inc

roy harrison architects

41 A Staincross Common
s.yorkshire S75 6JF
tel 07922868649
E-Mail: rhoy@rc@gmail.com

Client
Mr & Mrs P England

Project
New Dwelling
Blacker green Lane
Silkstone
Barnsley S75 4NF

Title site operations plan turning circles			
Date	Drawing No.	Scale	
13/1/2018	rh/pe/s.o.p. 2	1:500	
Sheet 1 of 1	Revision A	Drawn rh	