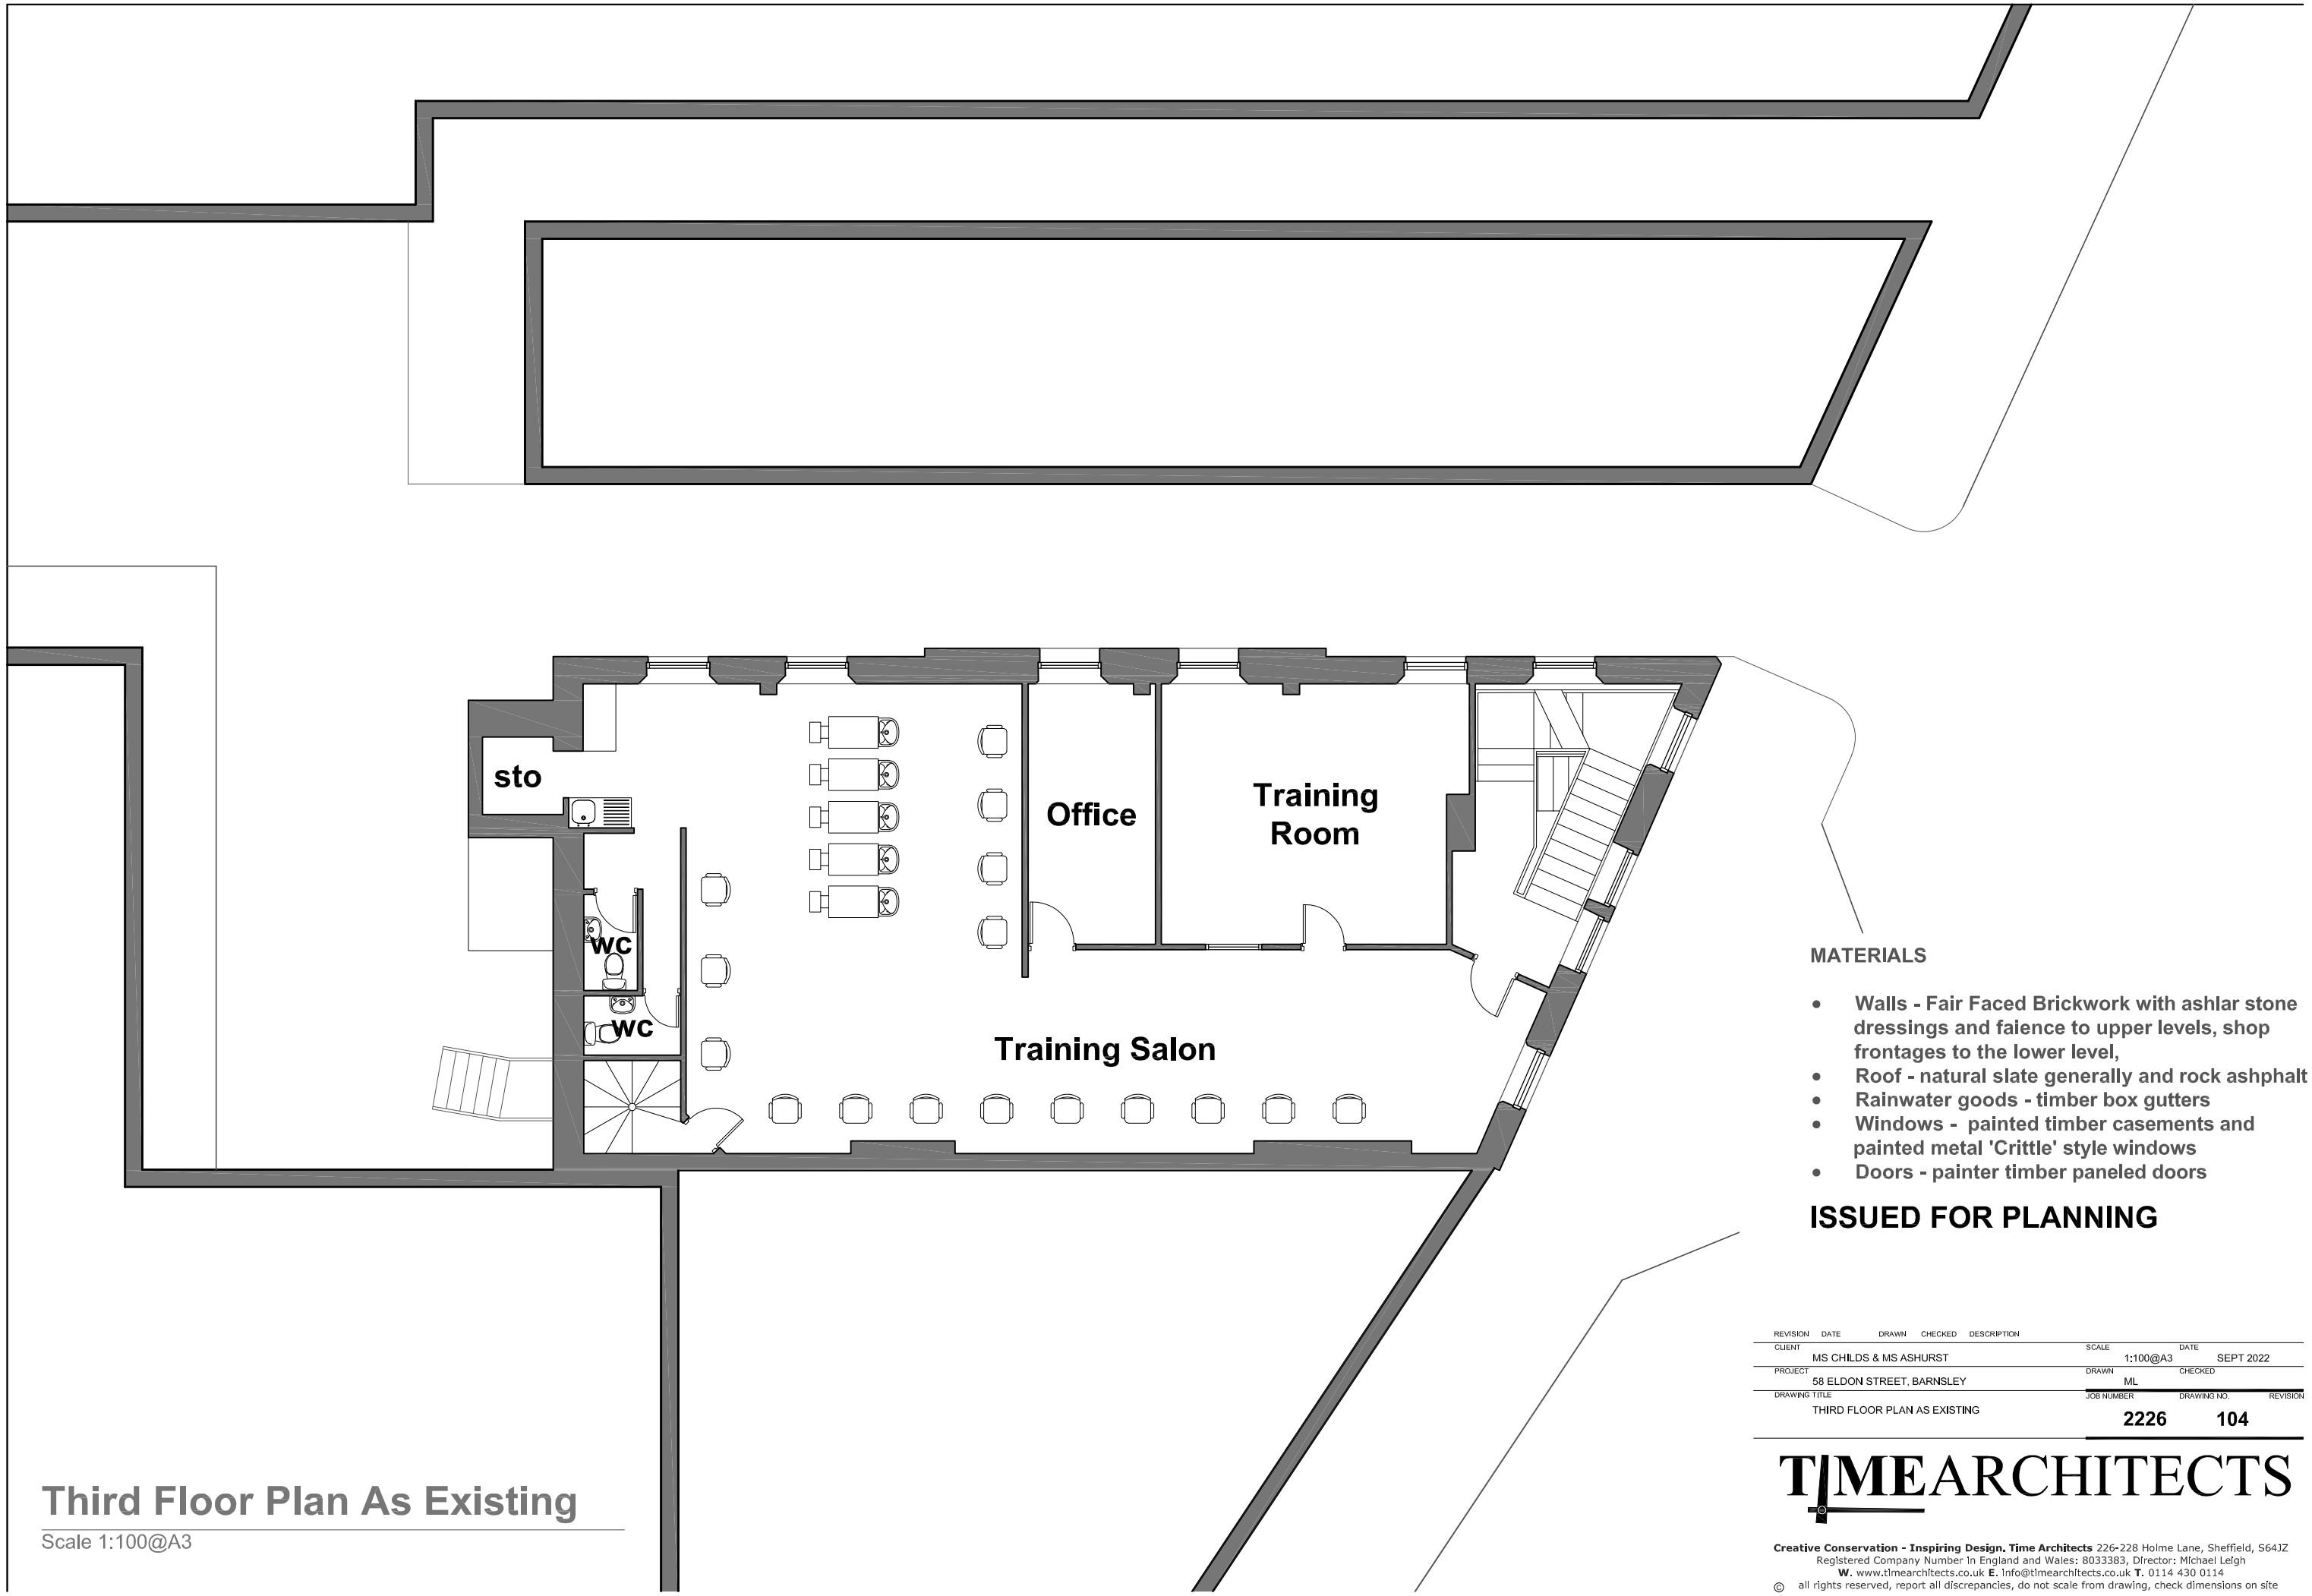

MATERIALS

- Walls - Fair Faced Brickwork with ashlar stone dressings and faience to upper levels, shop frontages to the lower level,
- Roof - natural slate generally and rock ashphalt
- Rainwater goods - timber box gutters
- Windows - painted timber casements and painted metal 'Crittle' style windows
- Doors - painter timber paneled doors

ISSUED FOR PLANNING

Third Floor Plan As Existing

Scale 1:100@A3

REVISION	DATE	DRAWN	CHECKED	DESCRIPTION

CLIENT: MS CHILDS & MS ASHURST	SCALE: 1:100@A3	DATE: SEPT 2022	
PROJECT: 58 ELDON STREET, BARNSLEY	DRAWN: ML	CHECKED	
DRAWING TITLE: THIRD FLOOR PLAN AS EXISTING	JOB NUMBER: 2226	DRAWING NO.: 104	REVISION

TIME ARCHITECTS

Creative Conservation - Inspiring Design. Time Architects 226-228 Holme Lane, Sheffield, S64JZ
Registered Company Number In England and Wales: 8033383, Director: Michael Leigh
W. www.timearchitects.co.uk **E.** info@timearchitects.co.uk **T.** 0114 430 0114
© all rights reserved, report all discrepancies, do not scale from drawing, check dimensions on site