


CROSS STREET

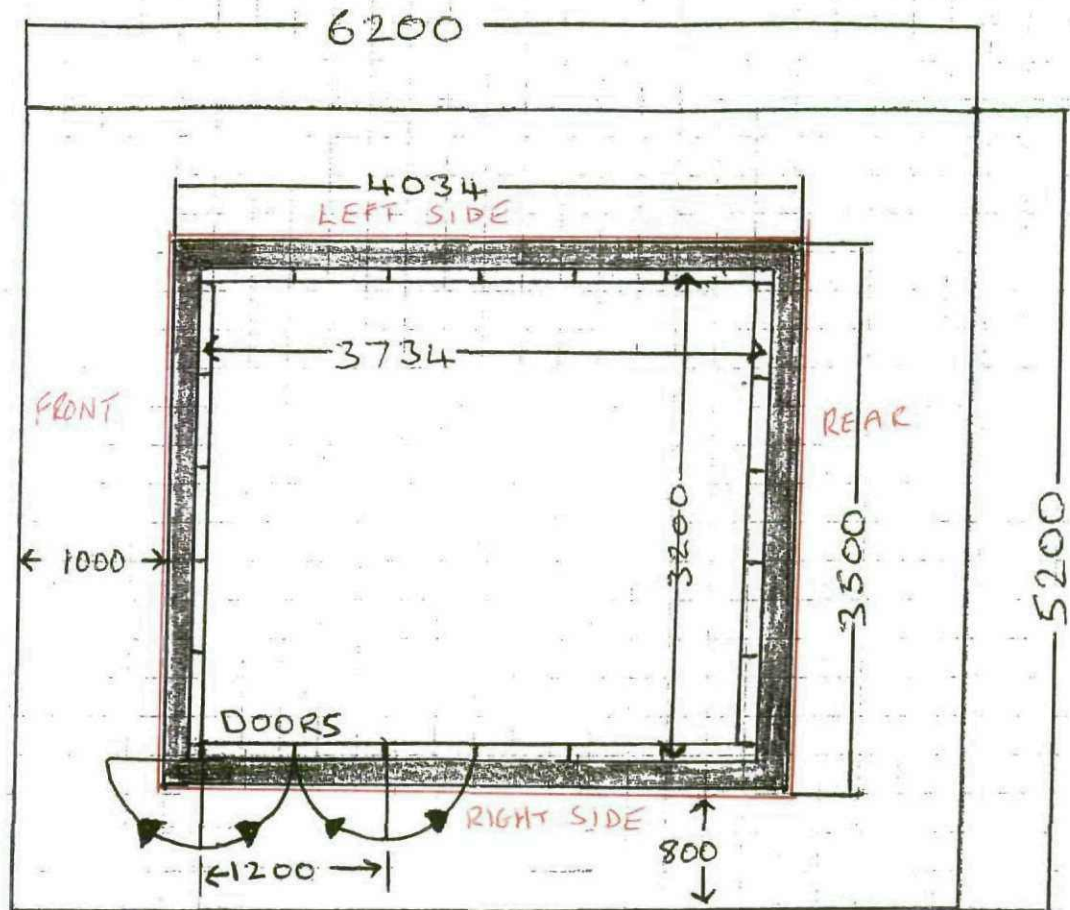

DEARNE STREET

Scale 1:50

EXISTING GRASSED SITE AREA 6200 x 5200

PROPOSED CONCRETE BASE AREA 4034 x 3500


PROPOSED LOCKUP AREA 3734 x 3200

CONCRETE BASE SET 800 FROM DEARNE STREET

CONCRETE BASE SET 1000 FROM CROSS STREET

TWO 600mm DOORS


100mm WHITE UPVC FACIA IN DEPTH
3200mm IN LENGTH.

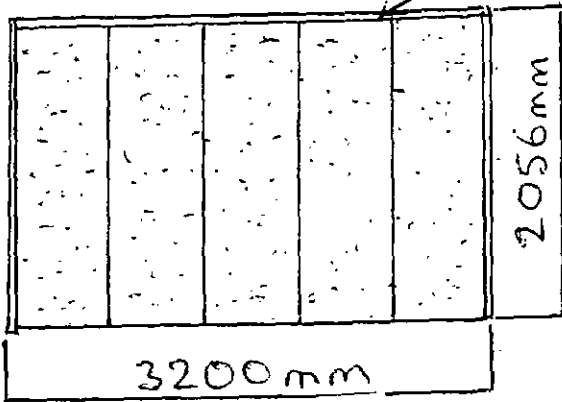

REAR

MADE UP OF 5 STEEL RE-ENFORCED
CONCRETE PANELS WITH PEBBLE DASH
FINISH.


230mm WHITE UPVC FACIA DEPTH.
3200mm IN LENGTH.

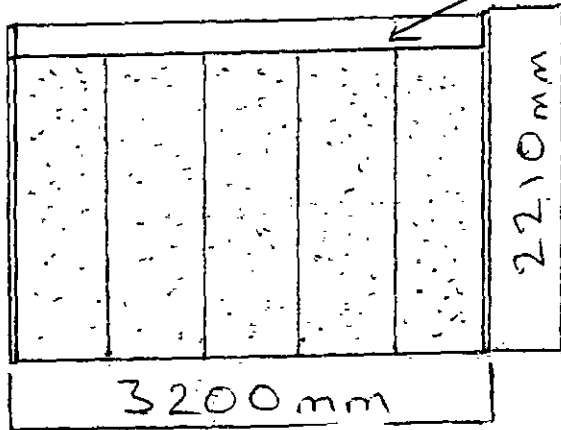

FRONT

MADE UP OF 5 STEEL RE-ENFORCED
CONCRETE PANELS WITH PEBBLE DASH
FINISH.


230mm WHITE UPVC FACIA TO 100mm
IN DEPTH.
3734mm IN LENGTH.

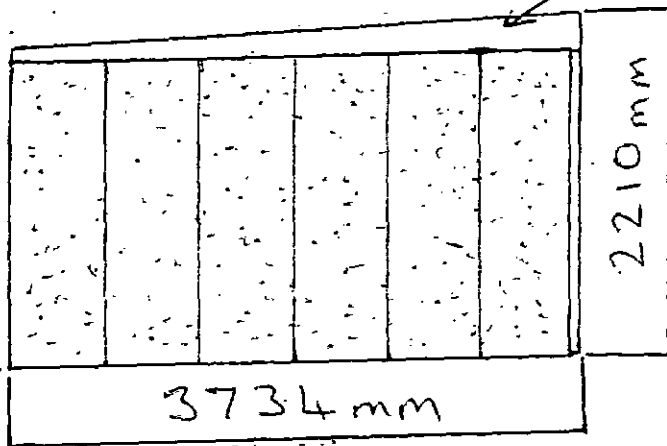

LEFT SIDE

MADE UP OF 6 STEEL RE-ENFORCED
CONCRETE PANELS WITH PEBBLE DASH
FINISH.

100mm WHITE UPVC FACIA TO 230mm
IN DEPTH
3734mm IN LENGTH.

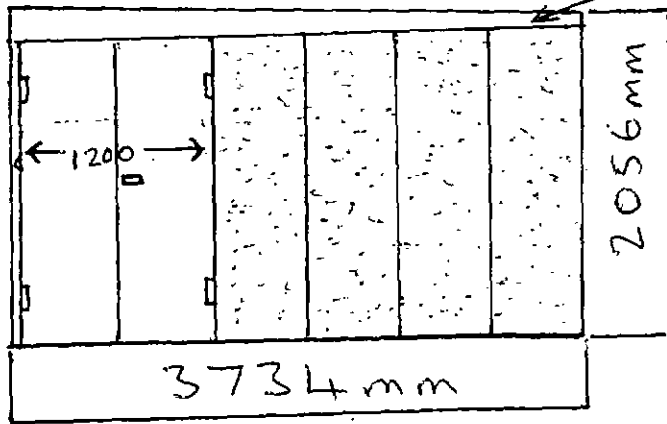

RIGHT SIDE

MADE UP OF 4 STEEL RE-ENFORCED
CONCRETE PANELS WITH PEBBLE DASH
FINISH.

2 FLAT METAL SHEET DOORS 600mm
WIDE, TOTAL OPENING 1200mm.

WALLS - STEEL RE-ENFORCED CONCRETE PANELS WITH PEBBLE DASH.
ROOF - CORRUGATED CEMENT + FIBRE PANELS.
DOOR - METAL + METAL FRAMED
FASCIAS - U.P.V.C