
PLAN REFERRED TO

ROYSTON

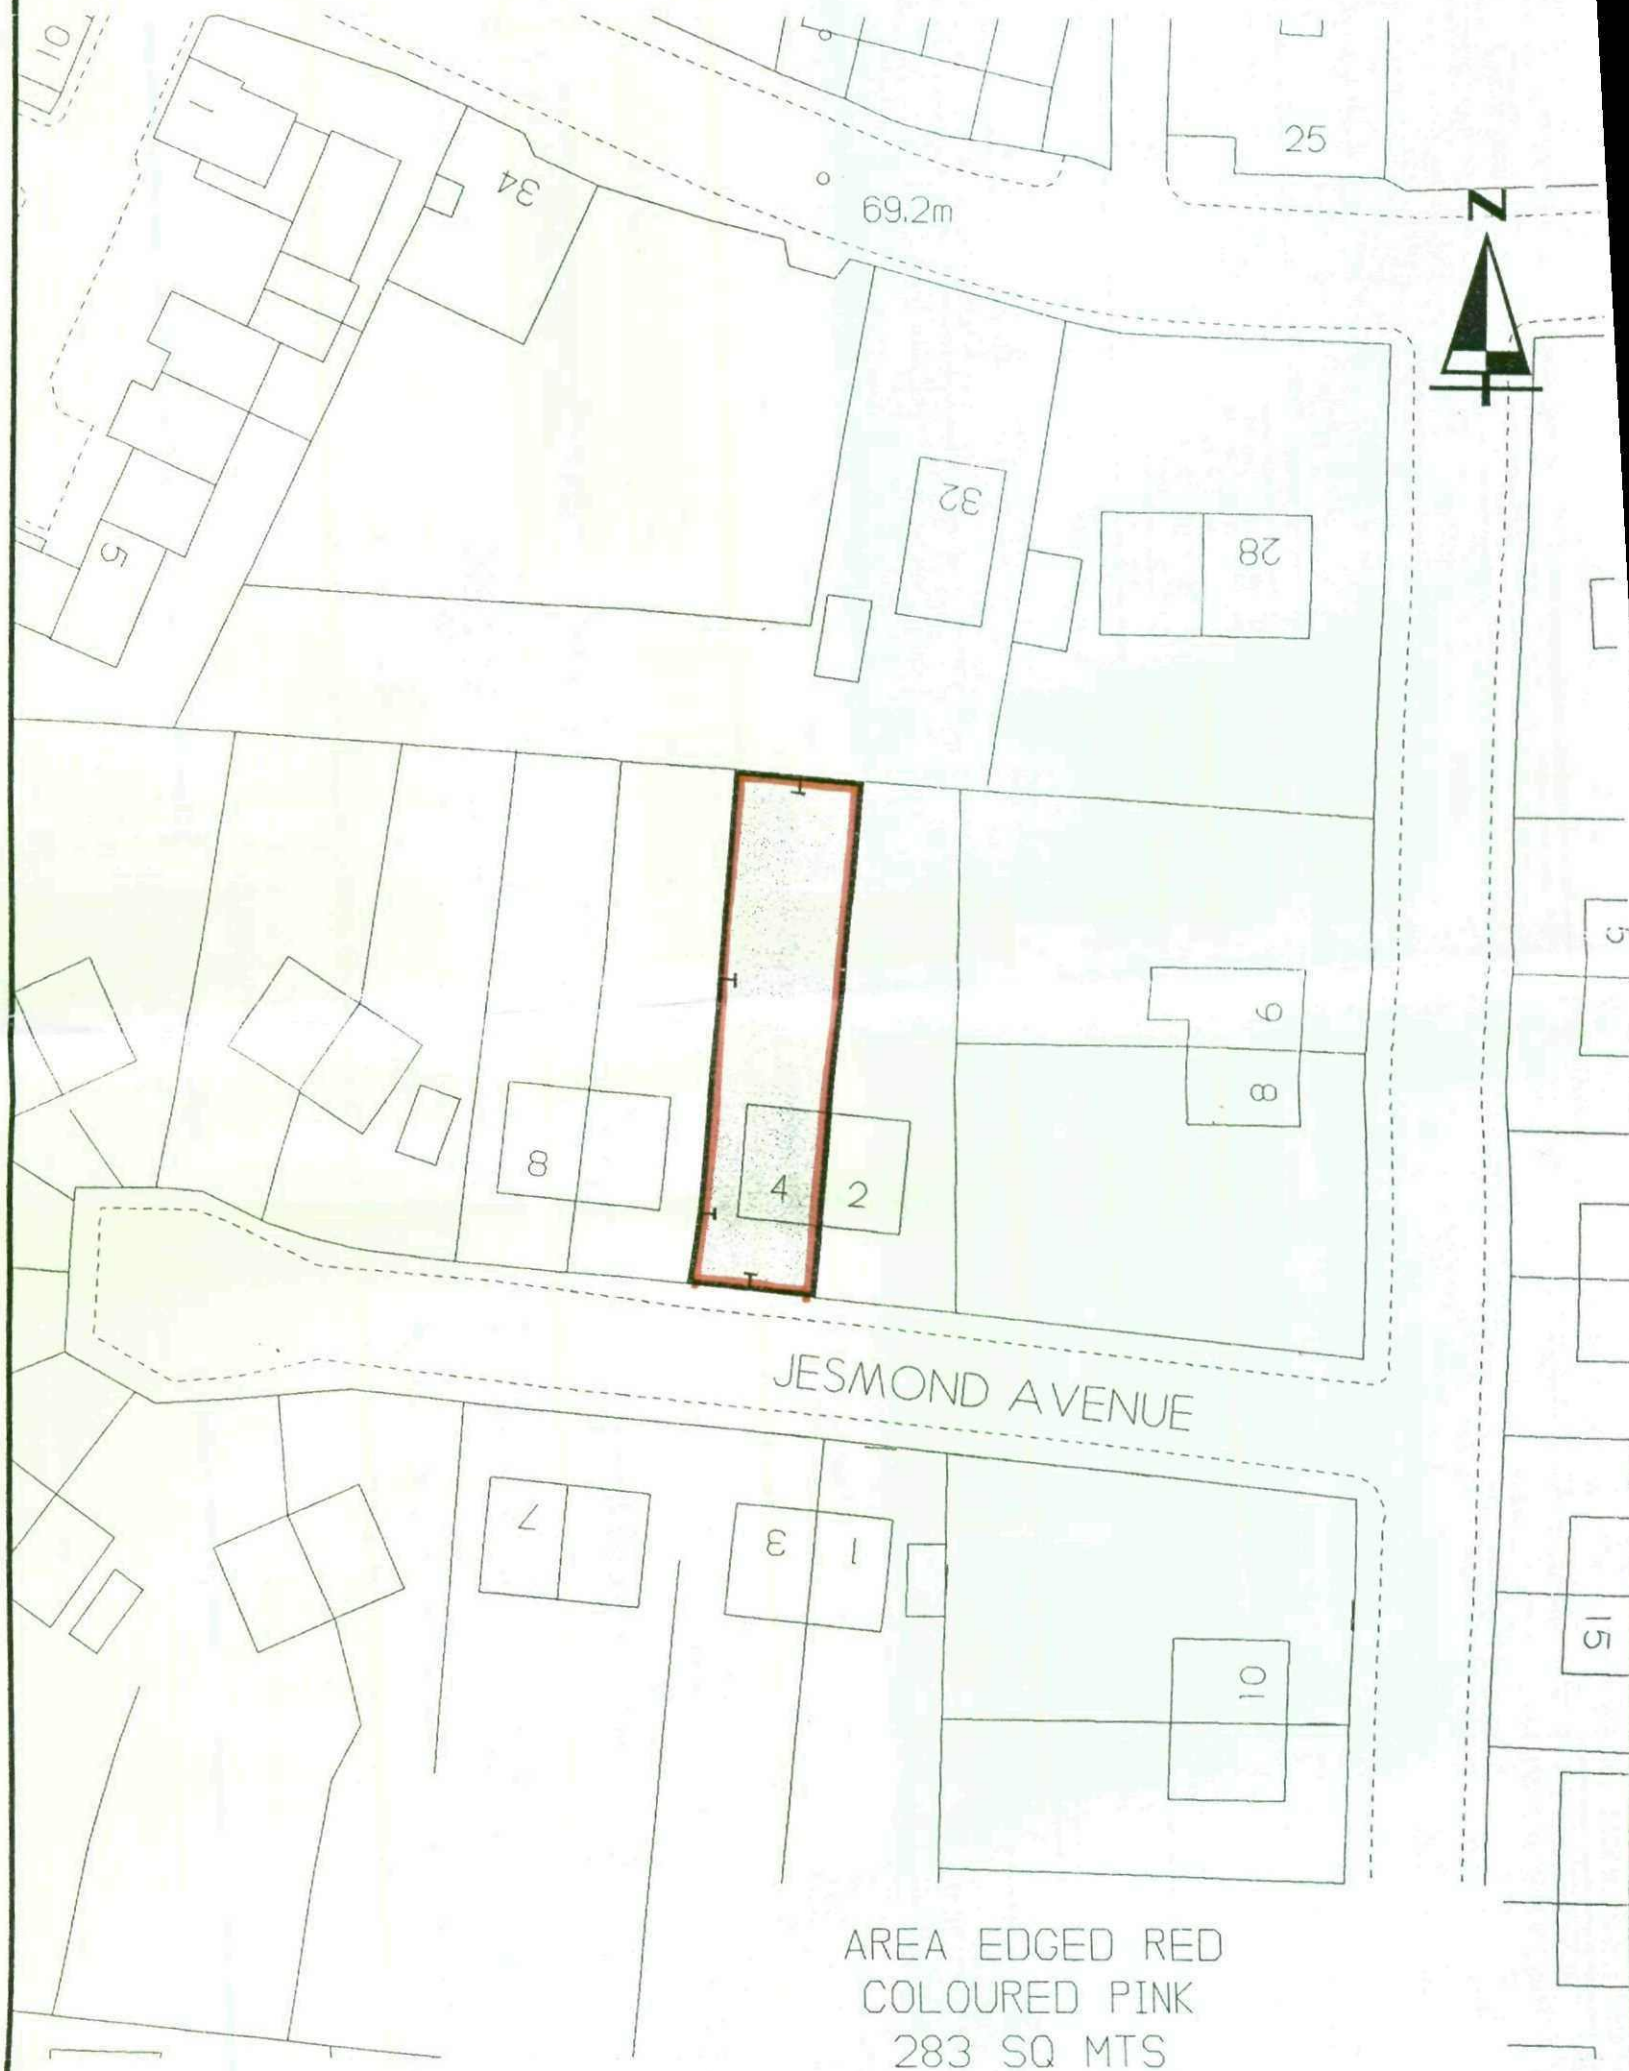

AREA EDGED RED
COLOURED PINK
283 SQ MTS
OR THEREABOUTS

BARNSLEY METROPOLITAN BOROUGH COUNCIL
BOROUGH TREASURY
P.M.HANDLEY, F.S.V.A. CHIEF ESTATES OFFICER
COUNTY WAY, BARNSLEY, S70 2DT

The material contained in this plot has been reproduced from an Ordnance Survey Map with the permission of the Controller of Her Majesty's Stationery Office. © Crown Copyright. Unauthorised reproduction infringes Crown Copyright and may lead to prosecution or civil proceedings. Ordnance Survey Licence No: LA076090

SCALE: 1:500

PLAN NO: ELH328A DATE: 21/04/99