


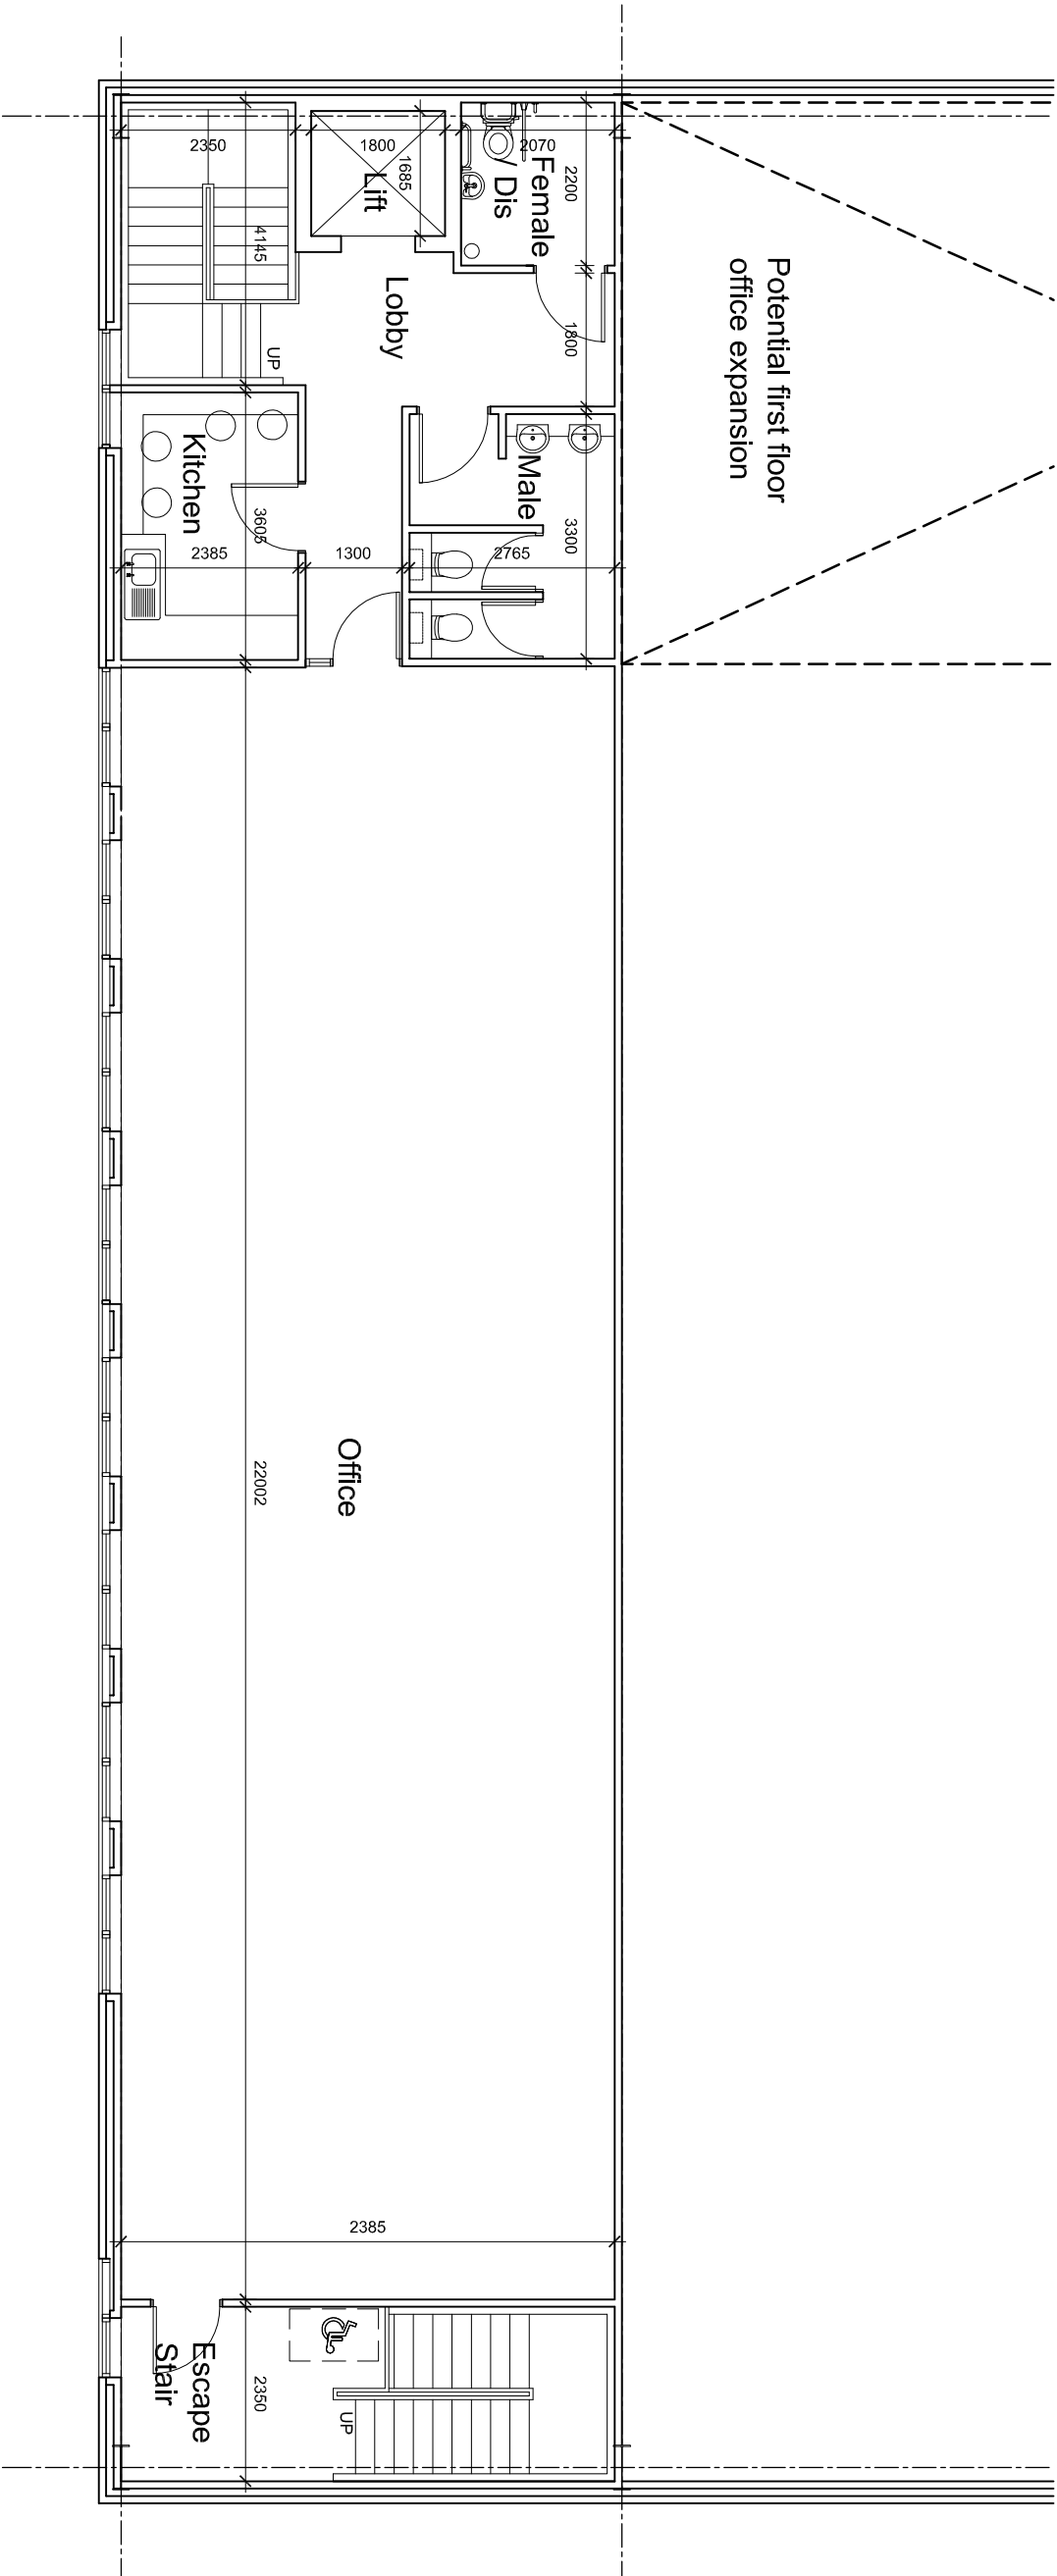

revisions
status Planning