





FRONT ELEVATION

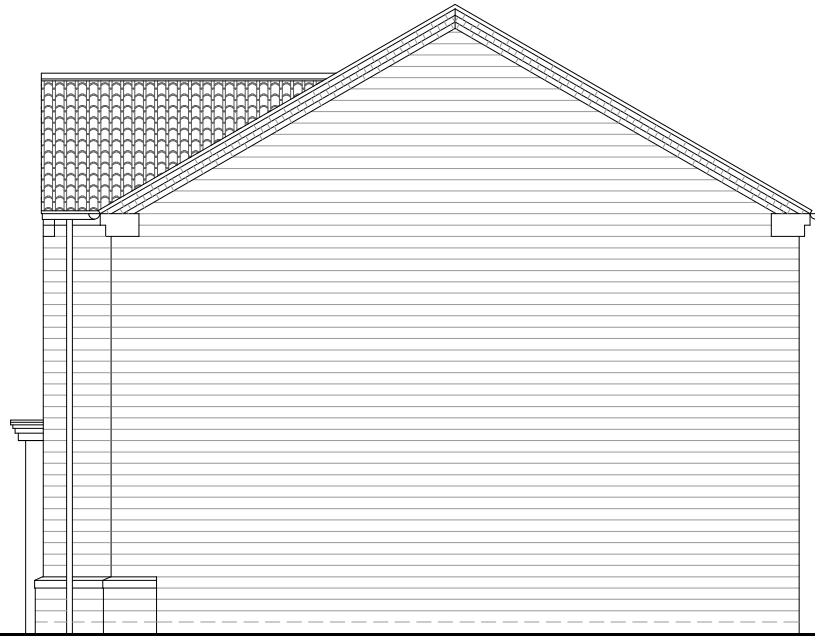


SIDE ELEVATION

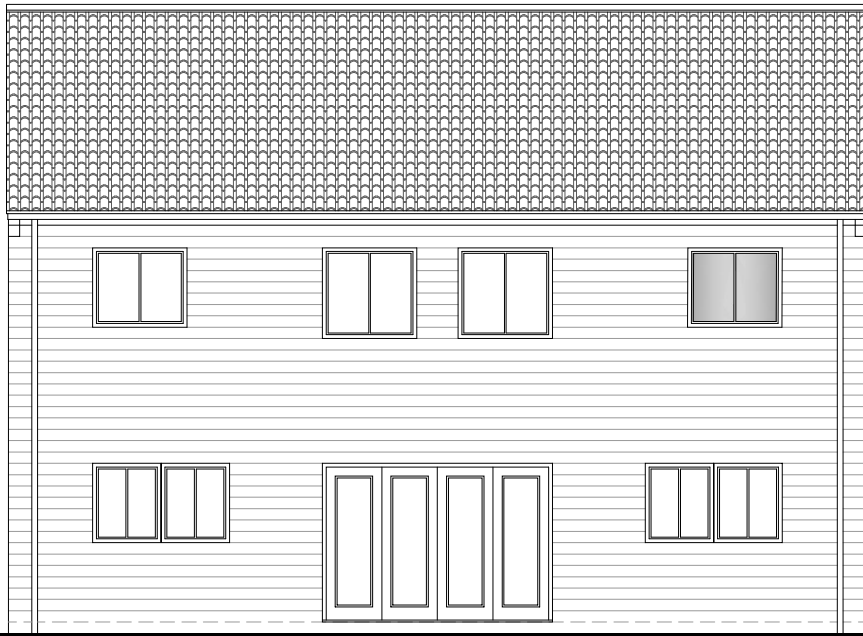


REAR ELEVATION



SIDE ELEVATION

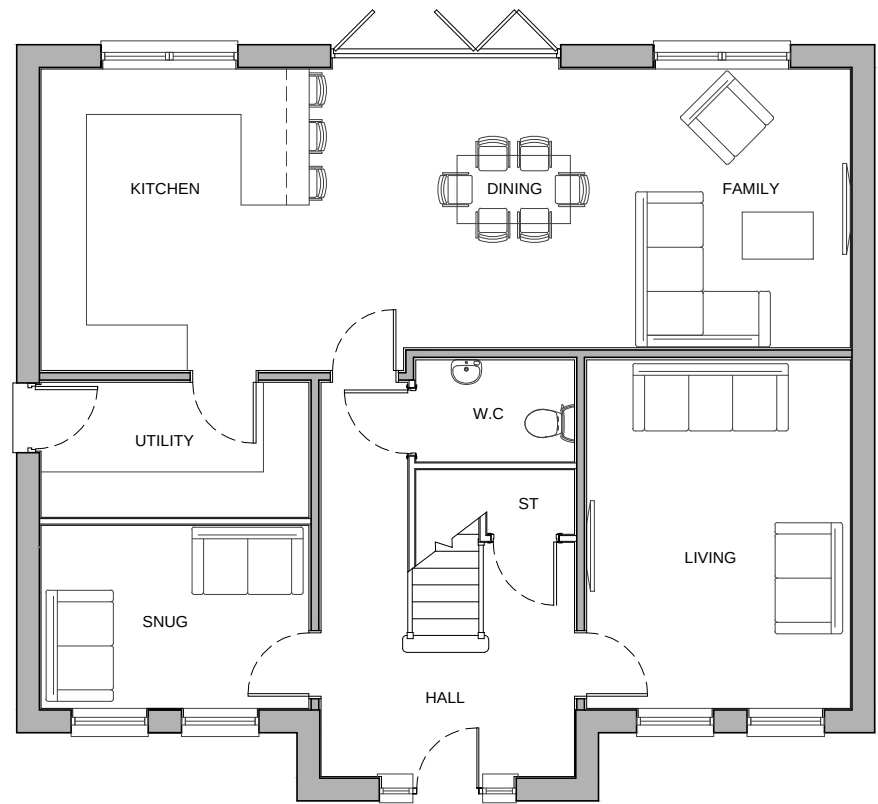

GROUND FLOOR PLAN

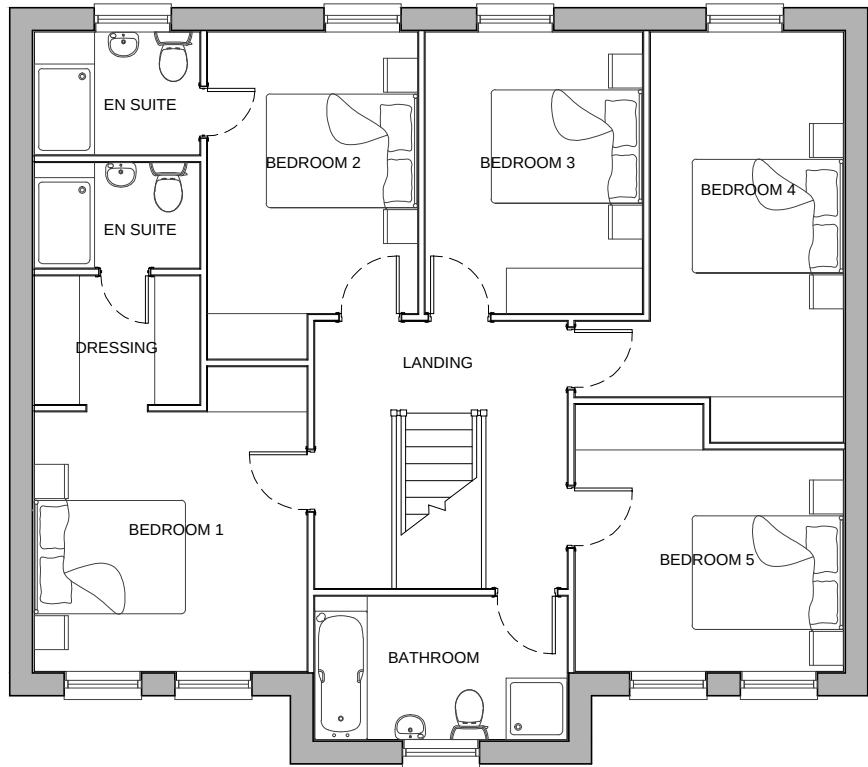

FIRST FLOOR PLAN



CLIENT:
BERKELEY DEVEER

PROJECT:
PROPOSED RESIDENTIAL DEVELOPMENT
COTE LANE, THURGOLAND

DRAWING:
T502 - PLOT 15
PLANS & ELEVATIONS

DRAWING NUMBER:
P17:5149:20

SCALE @ A2:
1:100

DRAWN: RAN
DATE: FEB 18

CHECKED: VS
DATE: FEB 18

14 MARINER COURT / CALDER PARK / WAKEFIELD / WF4 3FL
01924 383322 / www.jrpassoc.co.uk / info@jrpassoc.co.uk
jrpassociates is a trading style of John R Pailey Associates Limited