
EXTENSIONS TO 'DELF HOUSE', HOUND HILL LANE, WORSBROUGH S70 6TX FOR T. ELMHIRST ESQ.


SCALES: 1-50 & 1-100.

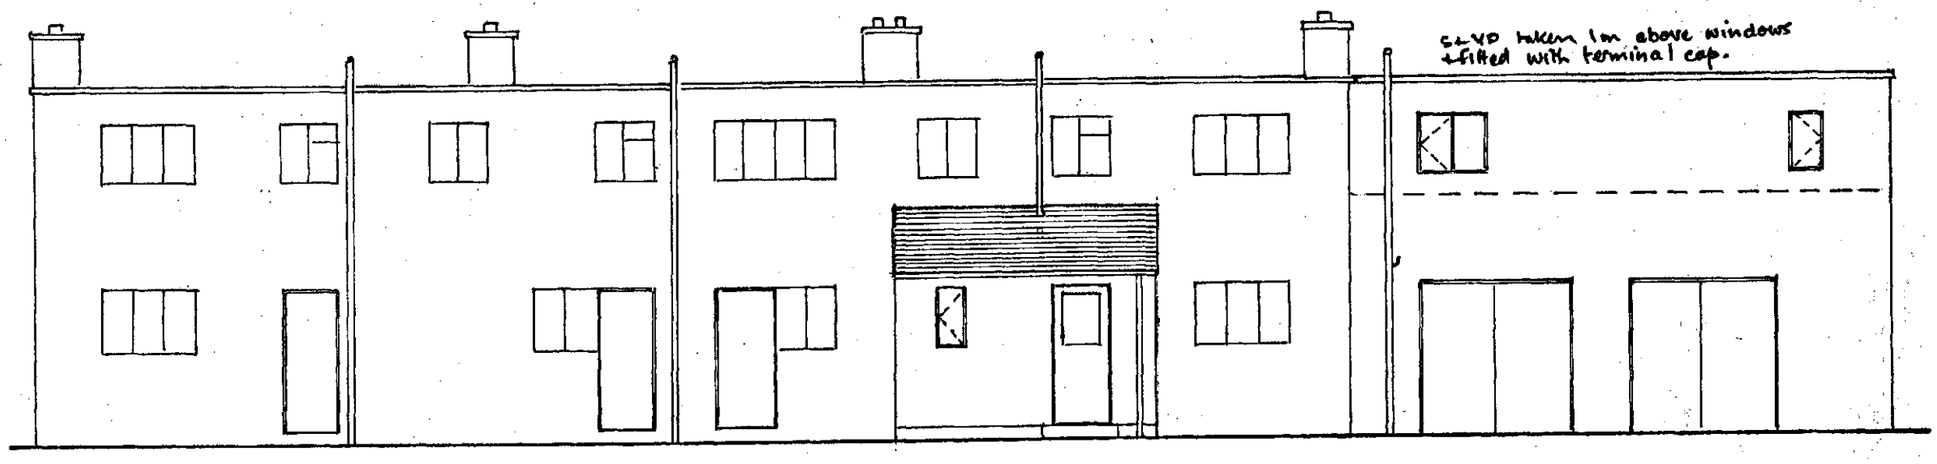


SOUTH WEST ELEVATION





NORTH EAST ELEVATION

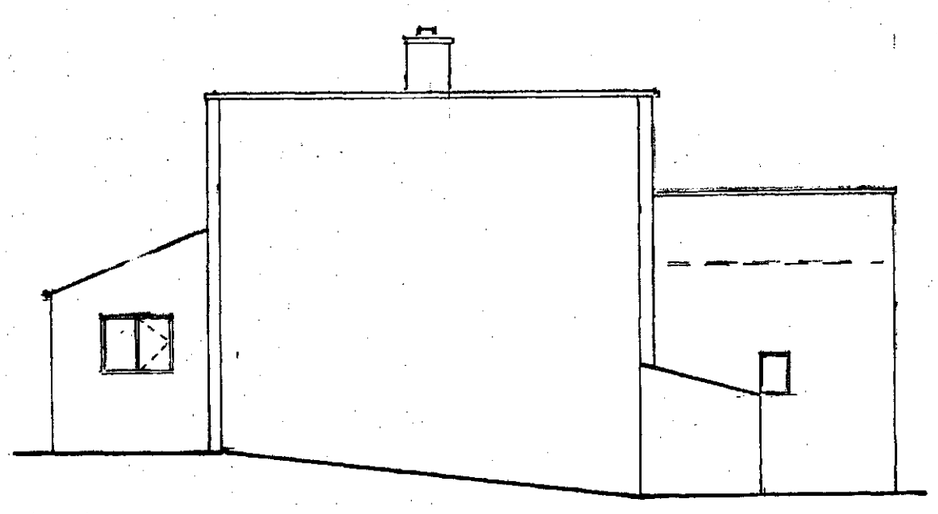


NORTH WEST ELEVATION

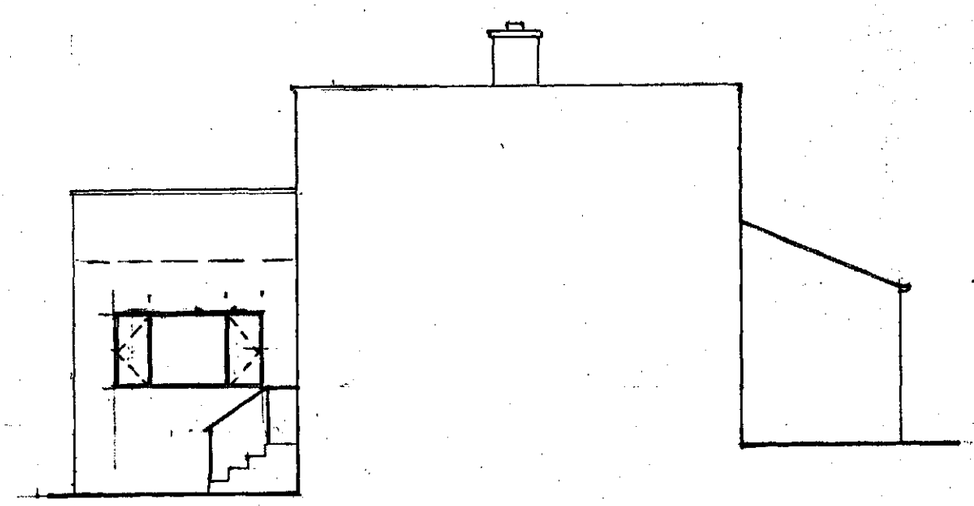


SOUTH EAST ELEVATION

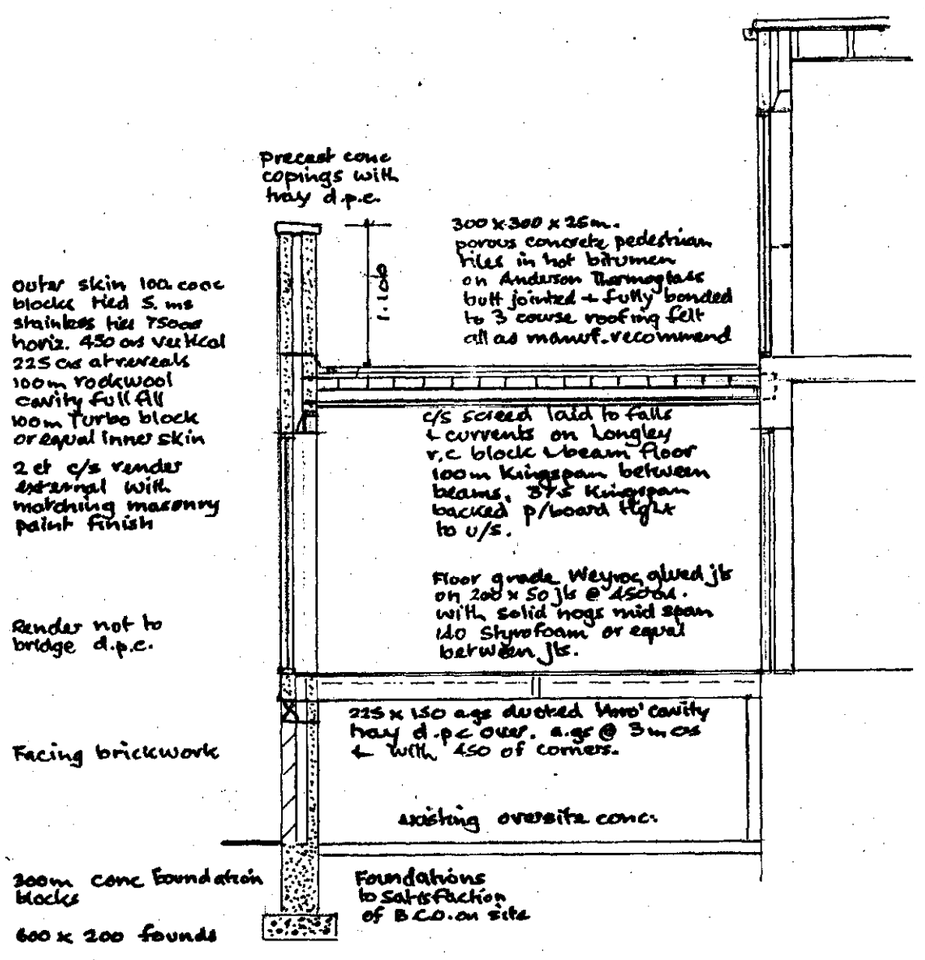



SECTION A-A'

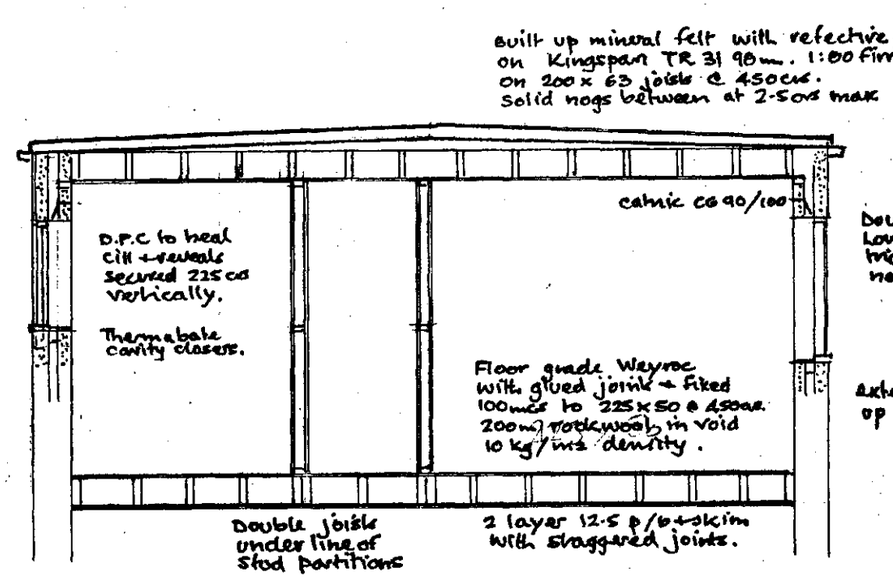


SECTION B-B'

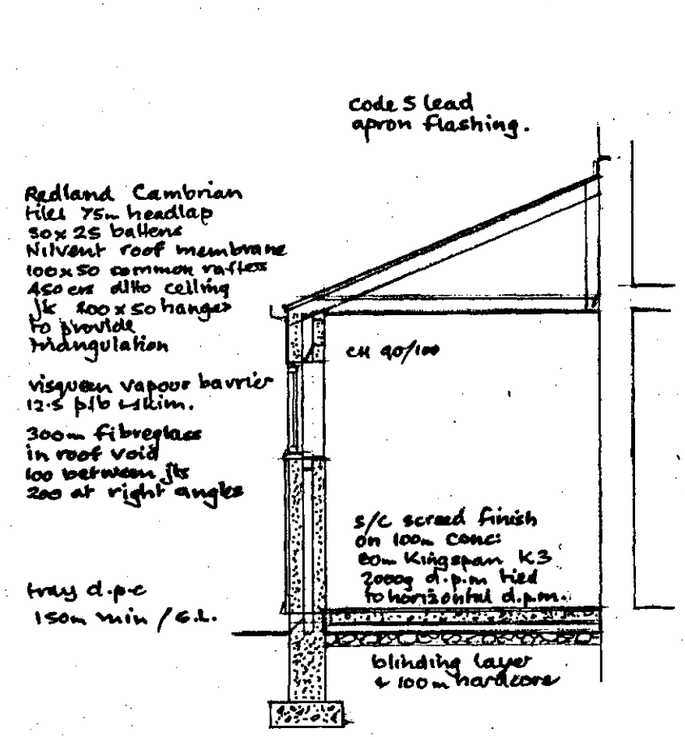



SECTION C-C'

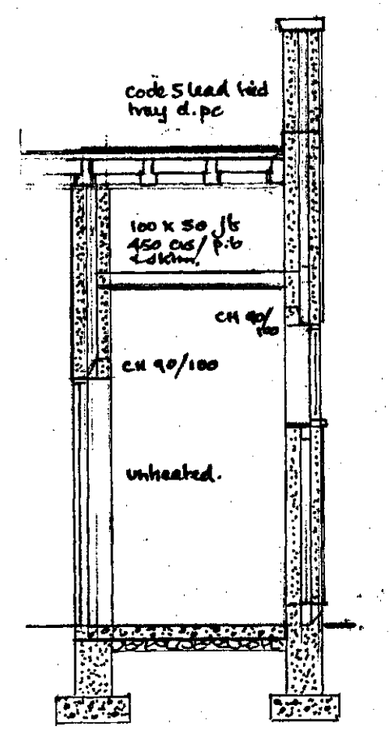



SECTION D-D'

B.M.B.C.
CORPORATE MAIL ROO
15 APR 2019
Received by:
ORIGINAL COPY


SCALES: 1-50 & 1-100.

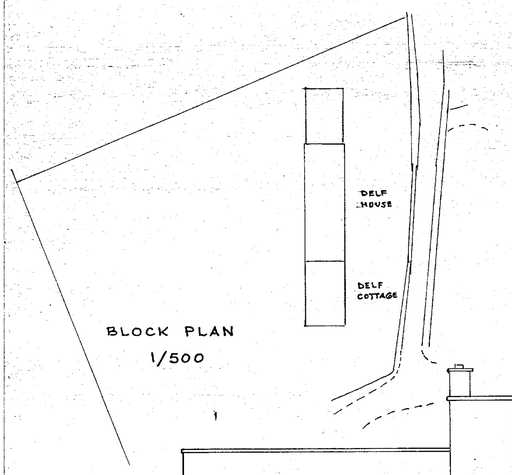



BLOCK PLAN
1/500

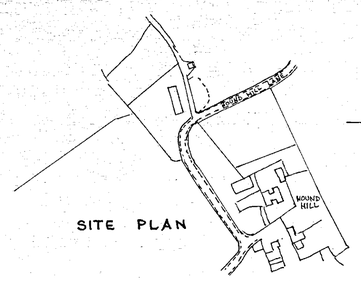



SITE PLAN

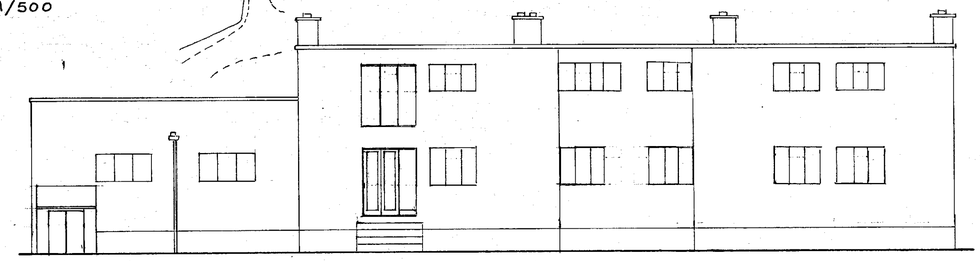


SOUTH WEST ELEVATION

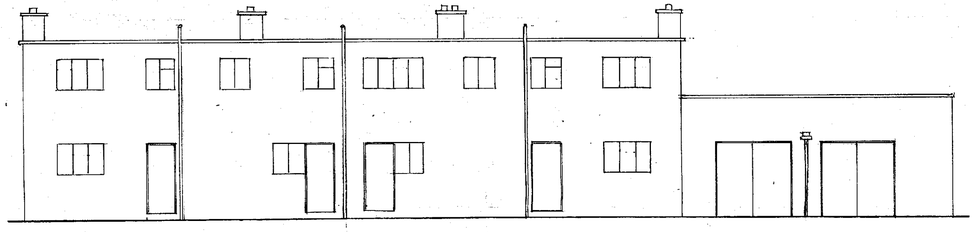


NORTH EAST ELEVATION

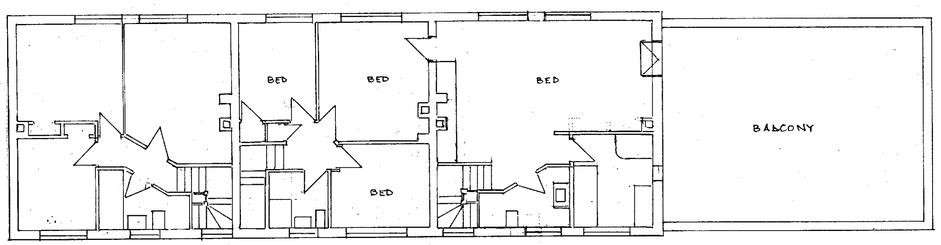


FIRST FLOOR

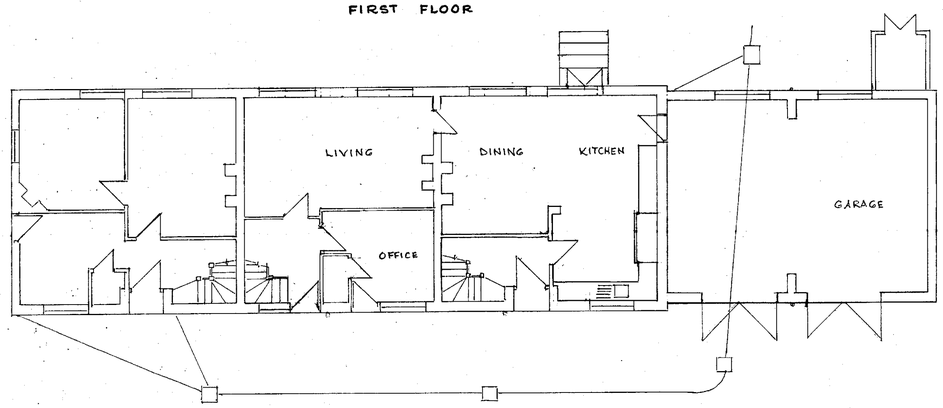


GROUND FLOOR

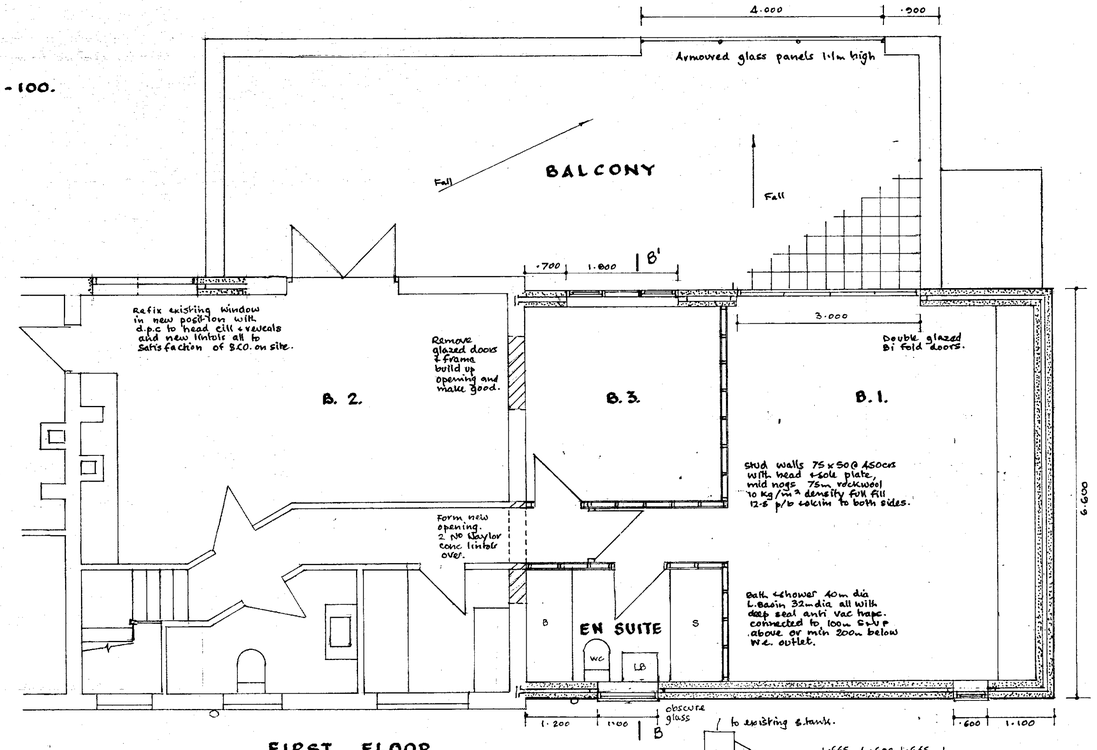


PROPOSED GROUND AND FIRST FLOOR EXTENSIONS TO 'DELF HOUSE'

HOUND HILL LANE, WORSBROUGH S70 6TX FOR T. ELMHIRST ESQ.

RECEIVED
CORPORATE MAIL ROOM
15 APR 2013
Received by:
ORIGINAL COPY