

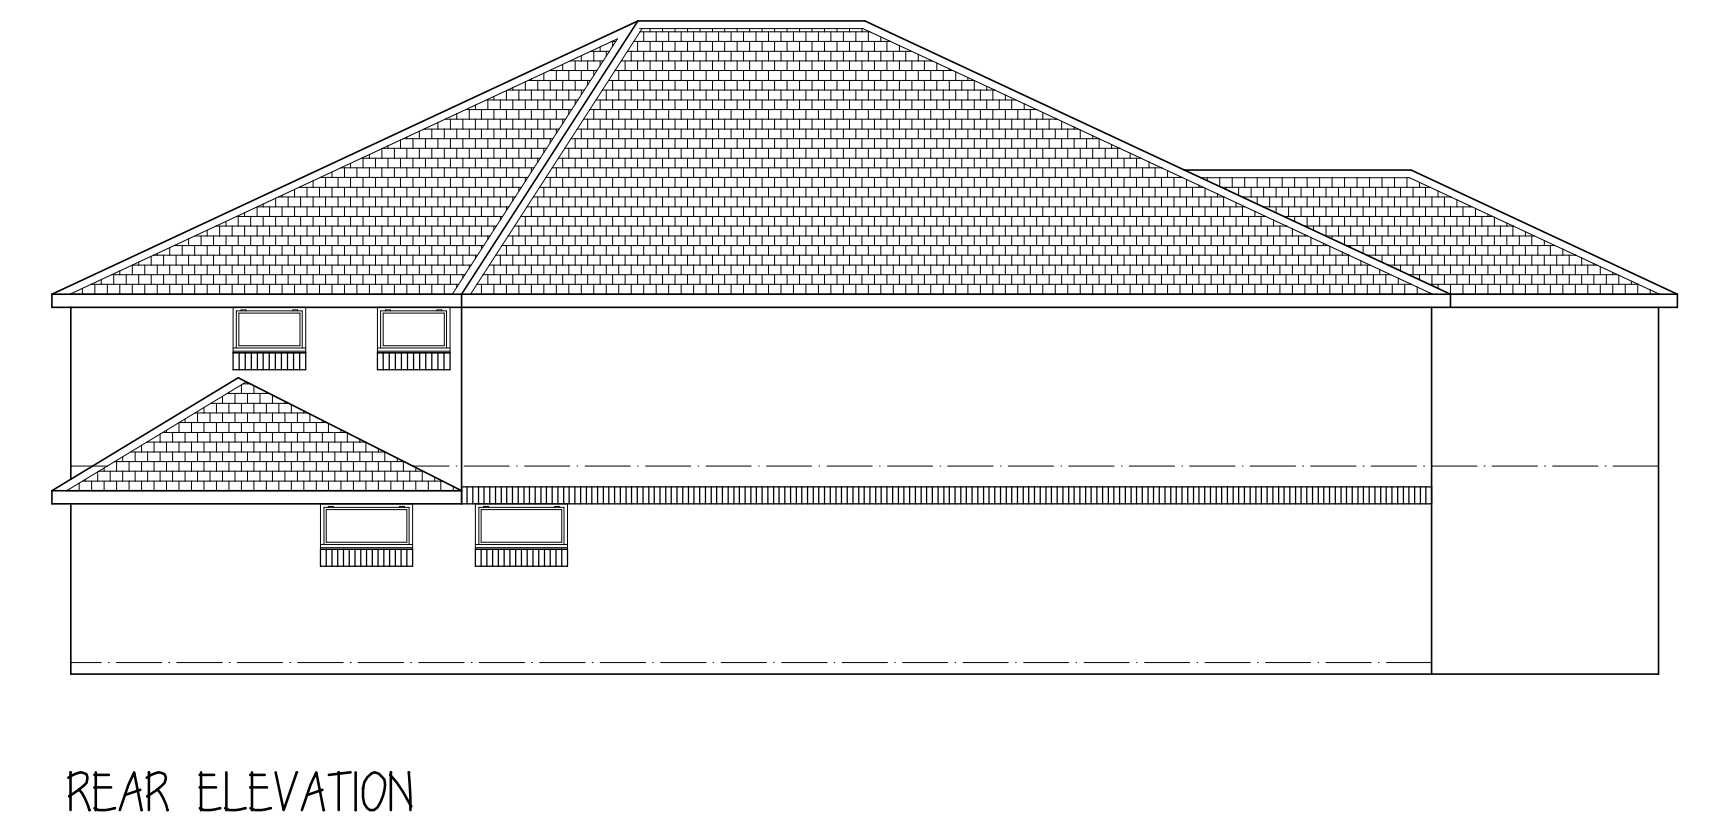


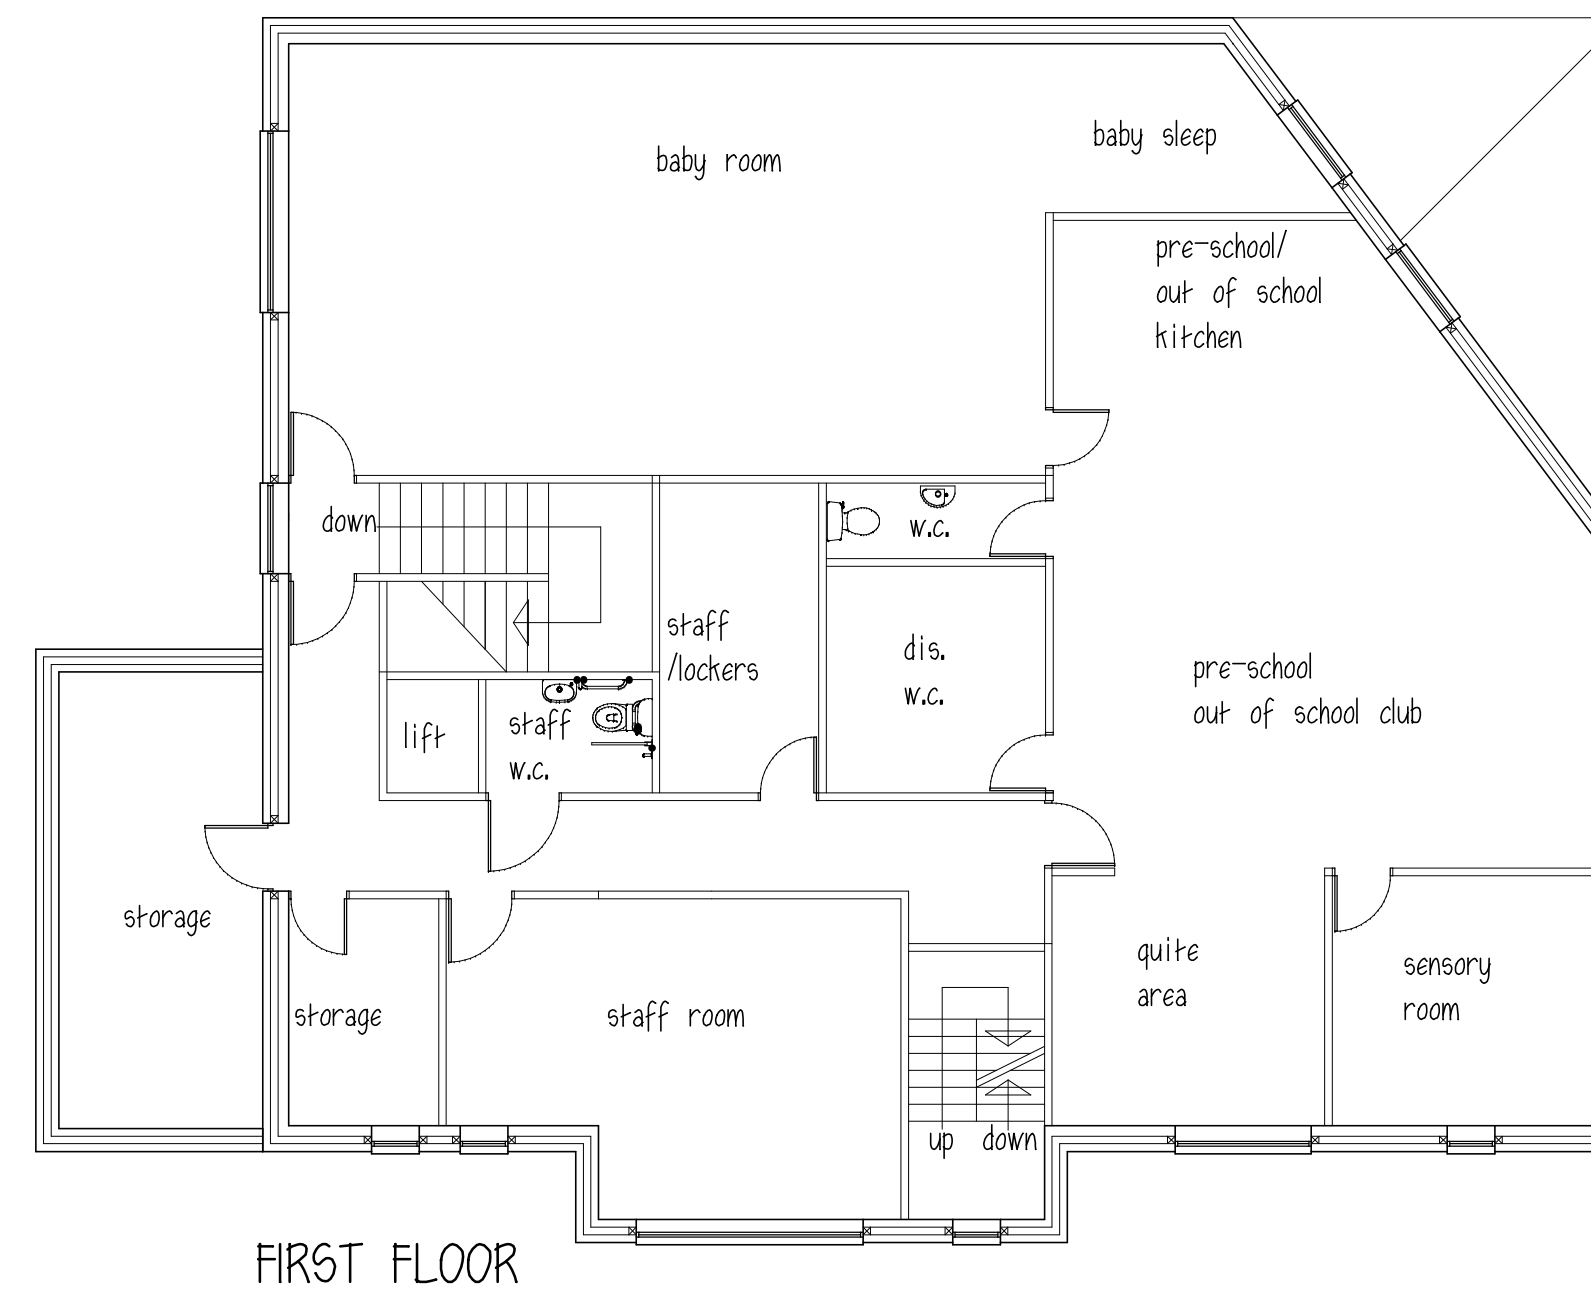

ROOF - concrete interlocking tiles
 WALLS - rendered panel over entrance
 brickwork with brick stringer course
 and brick on end sills
 DOORS & WINDOWS - white Upvc

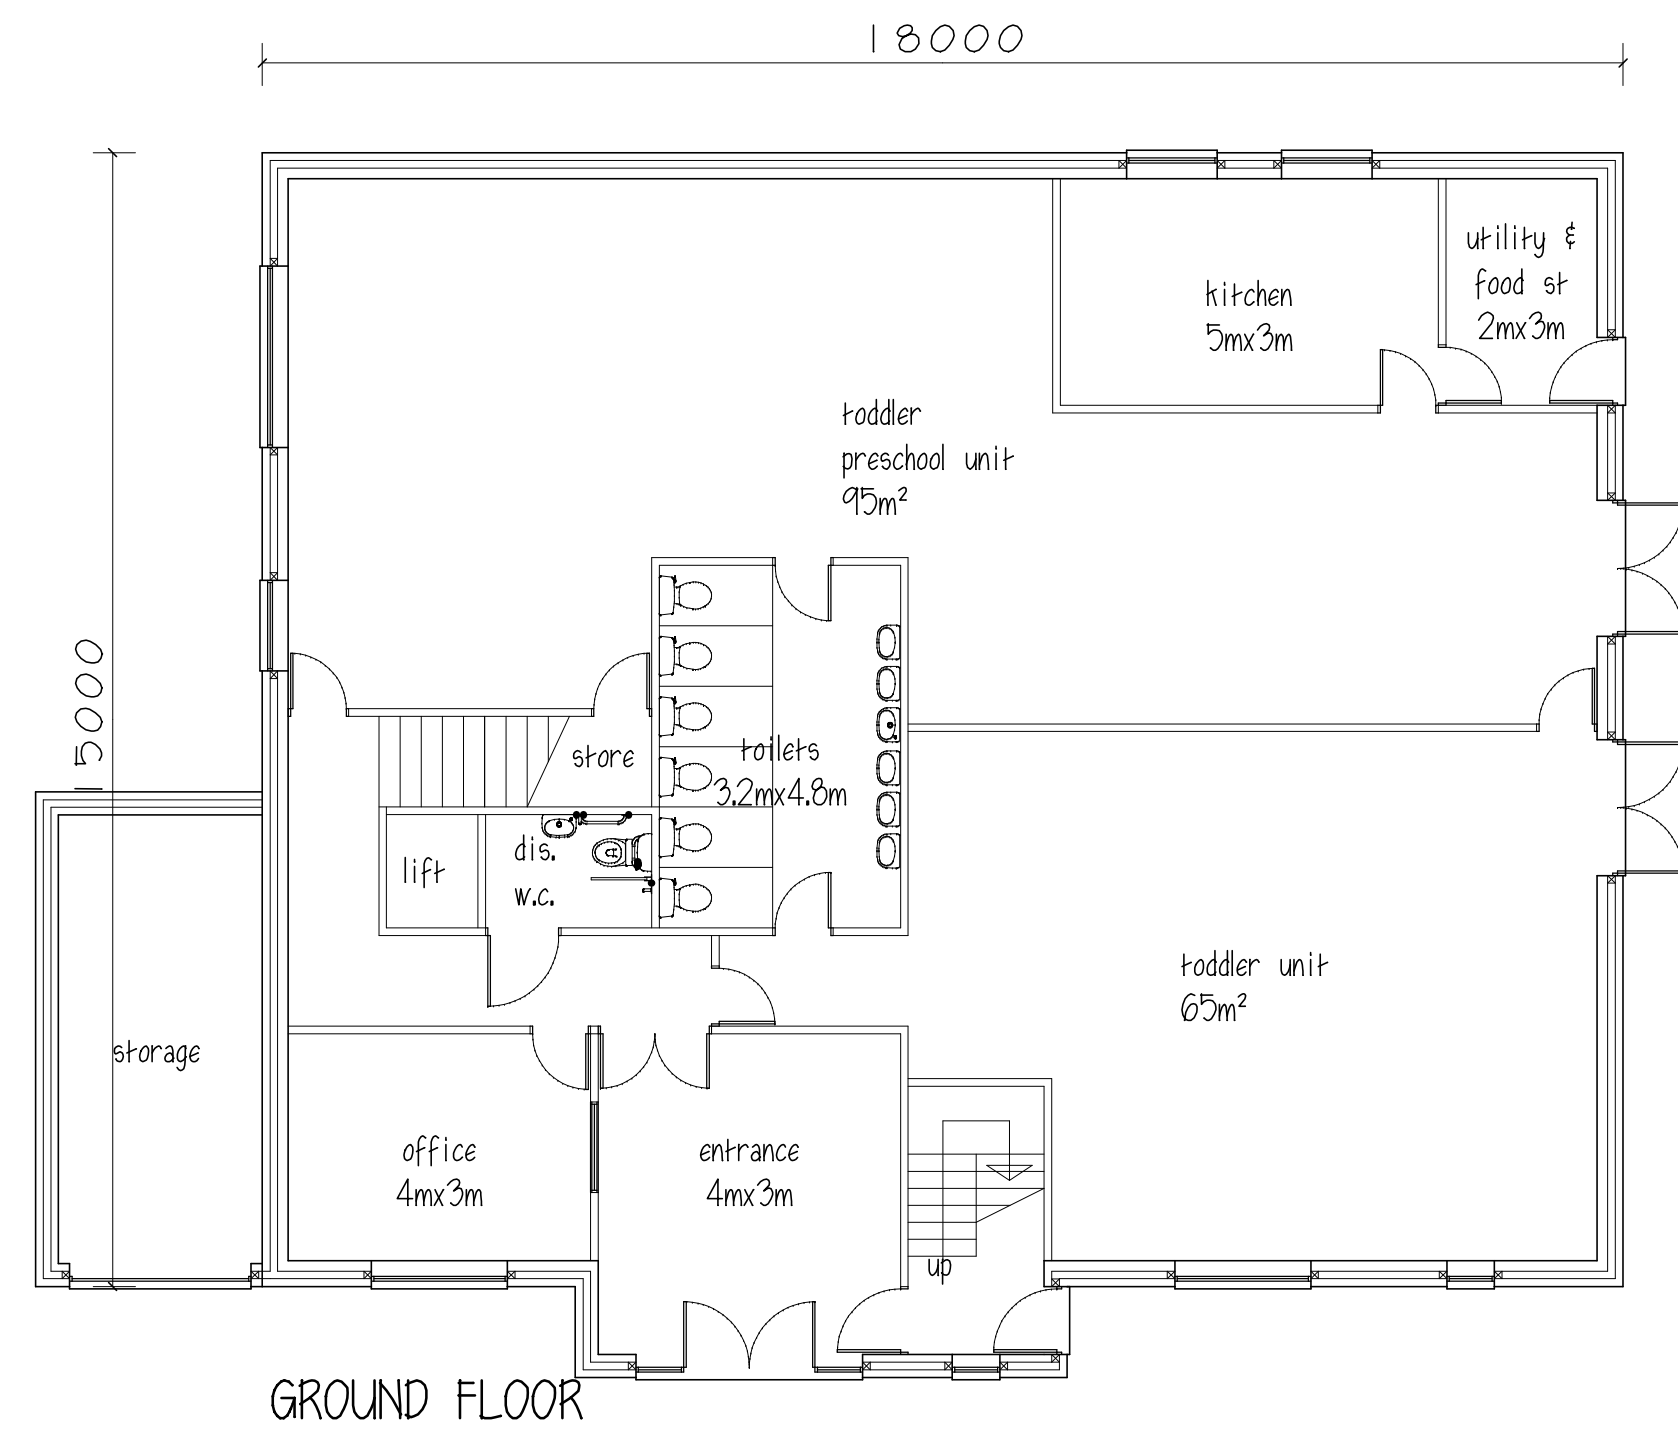