
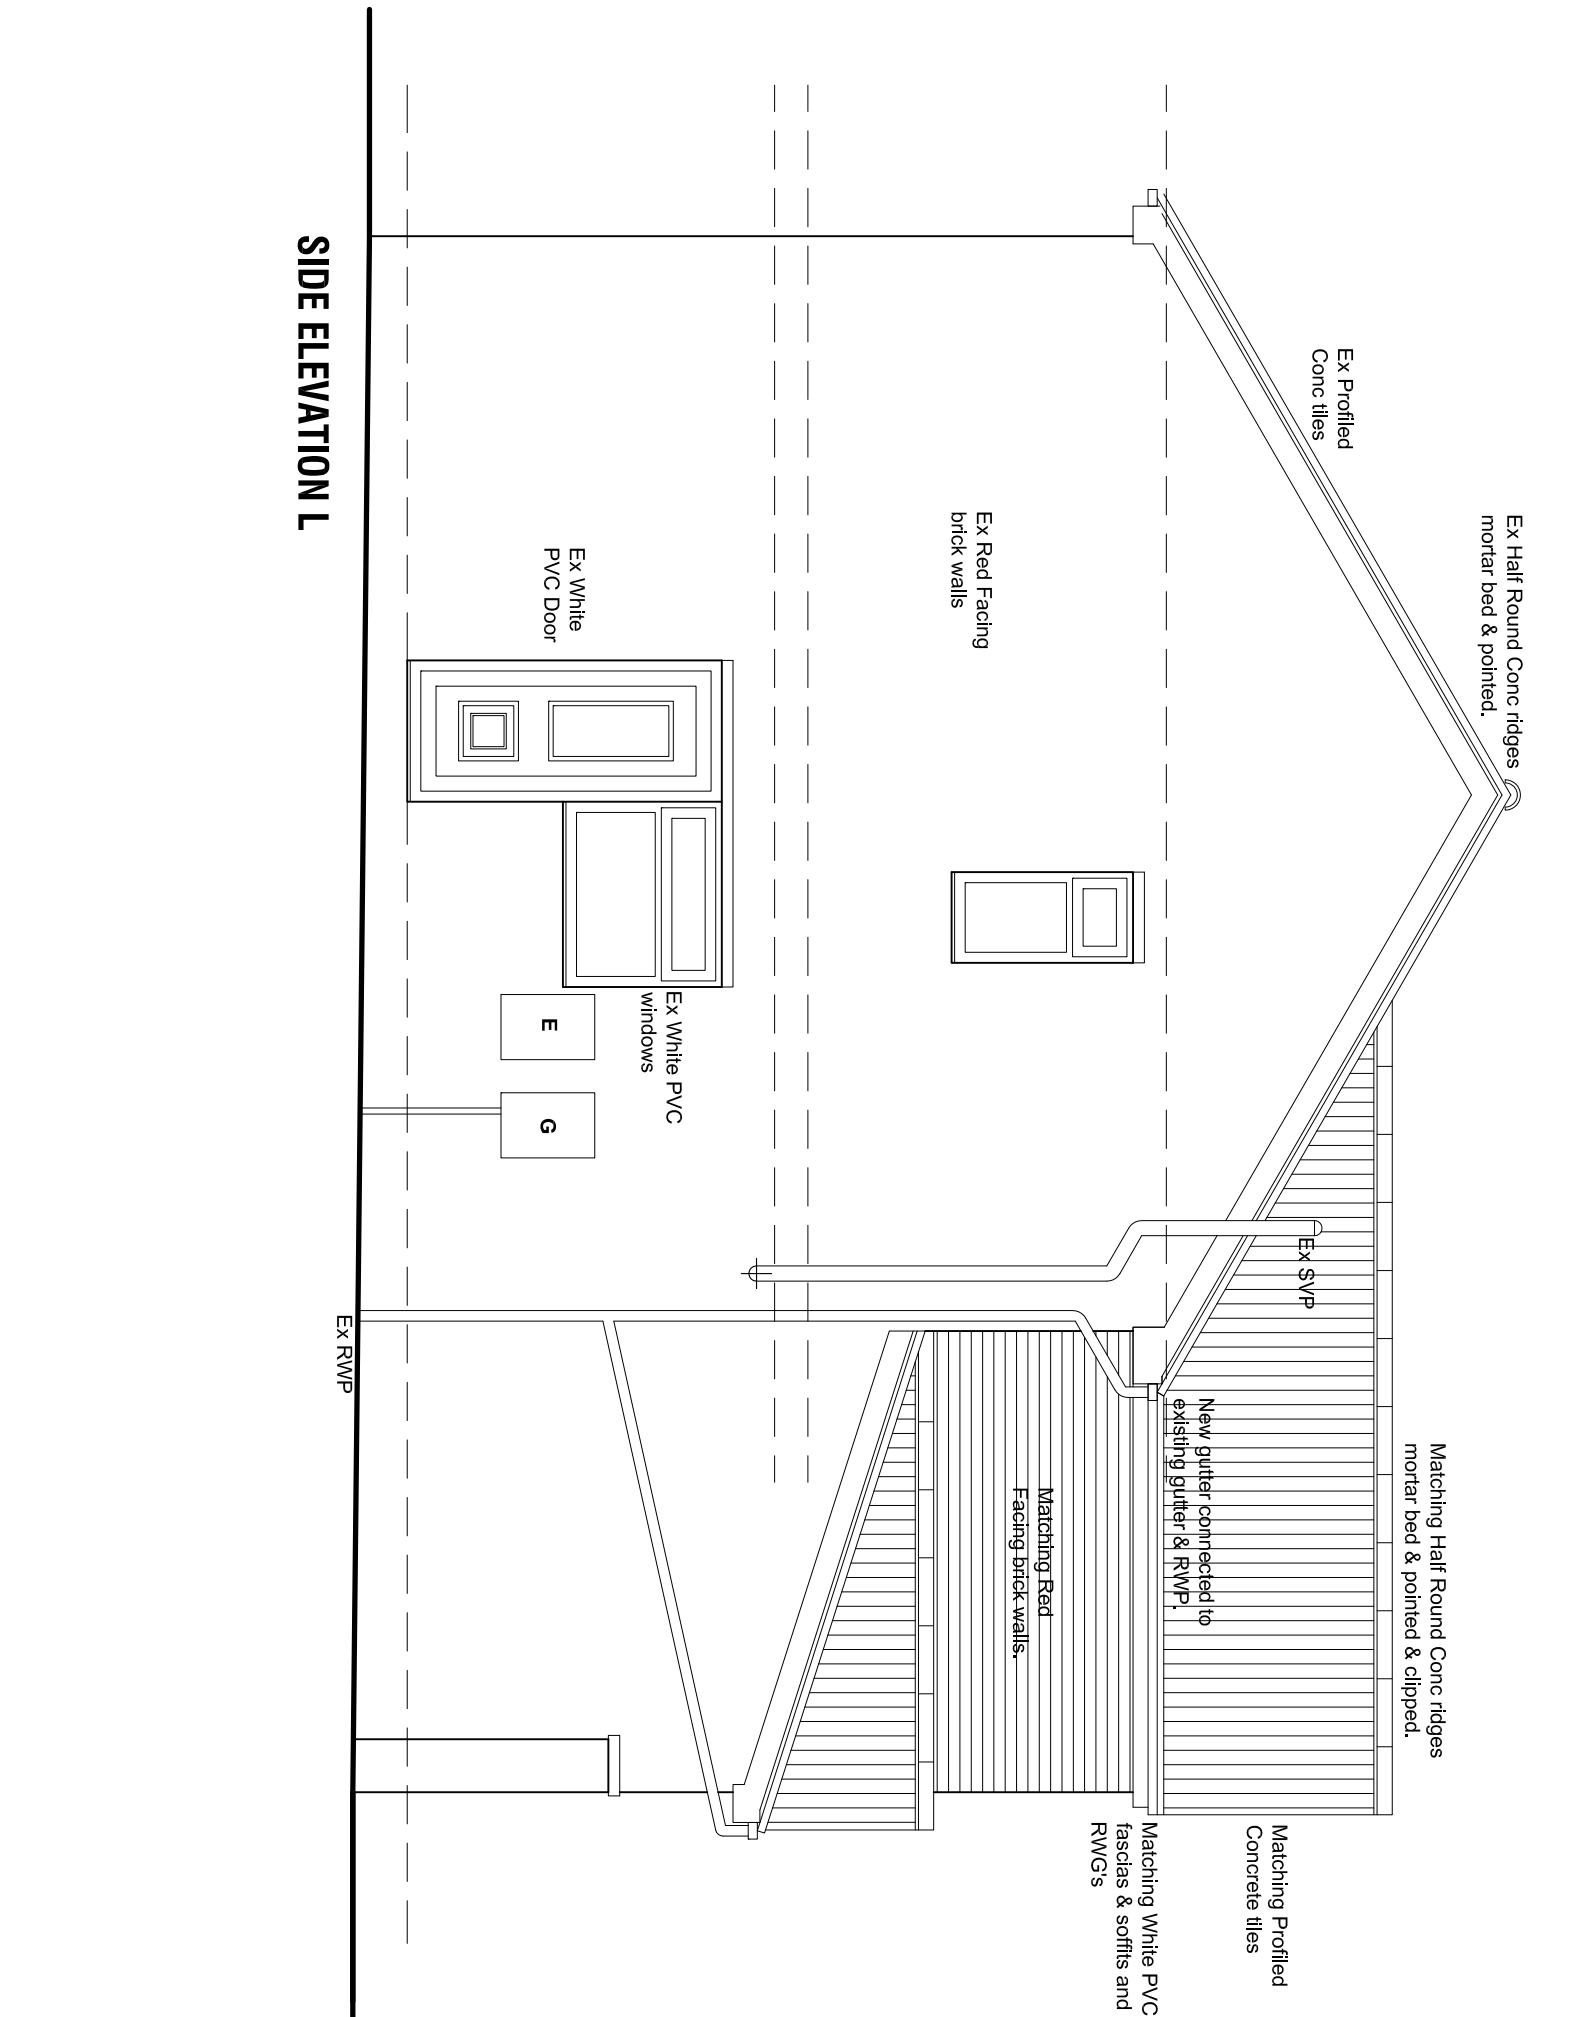


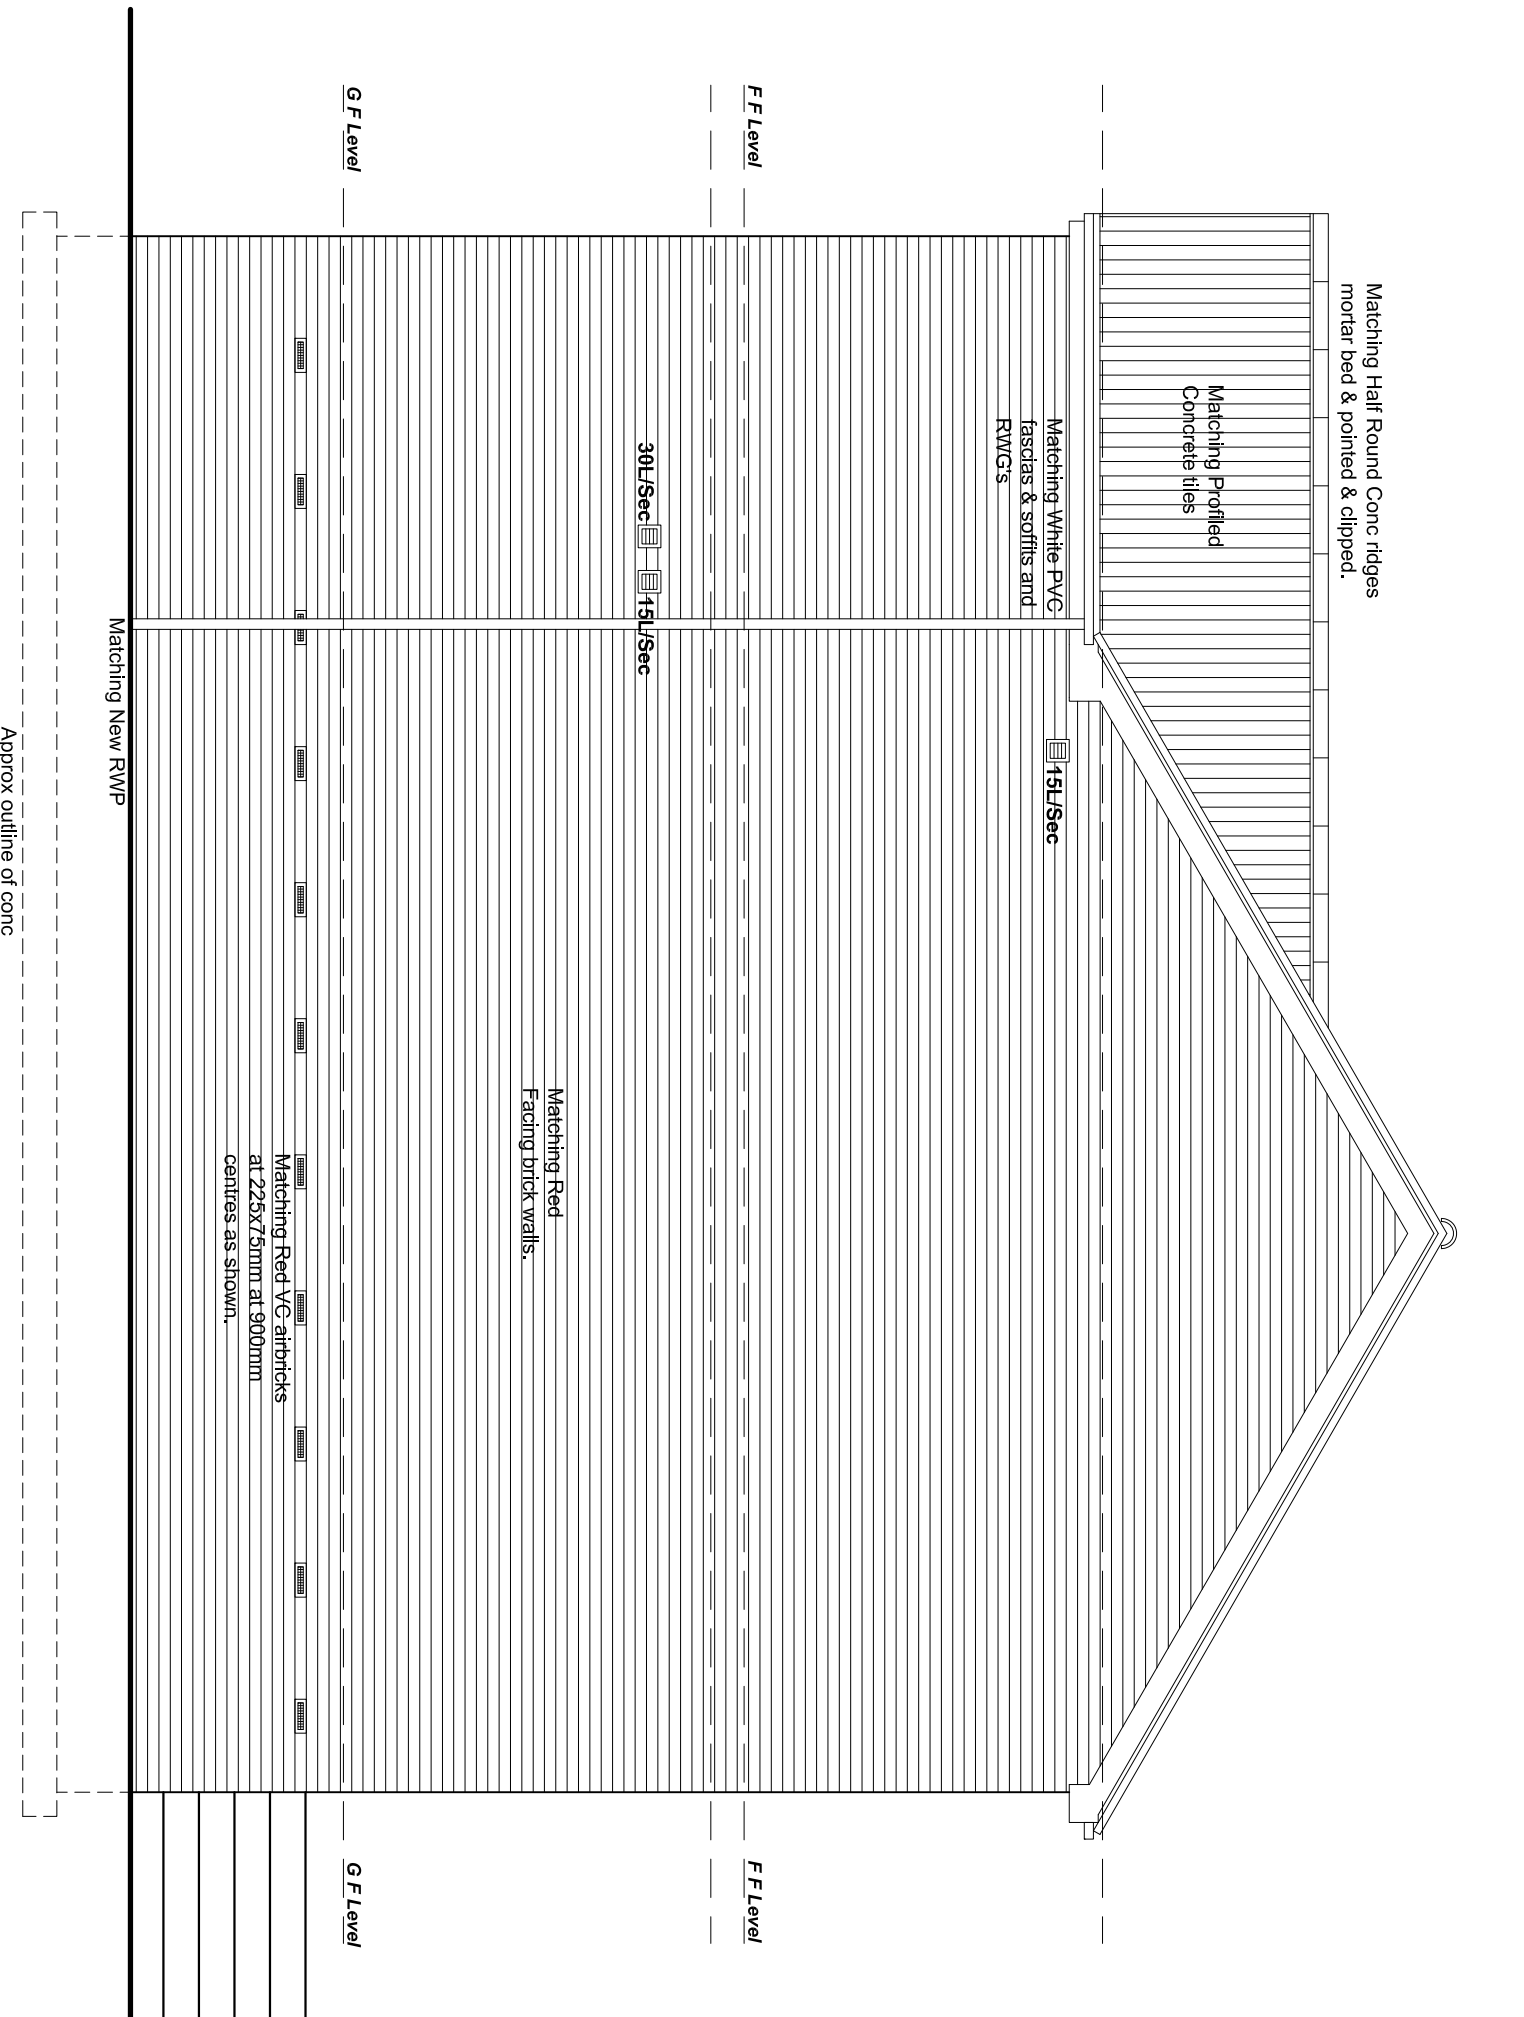

FOUNDATIONS:-

FOUNDATIONS:-

Foundations are to be constructed at 600x225mm to new cavity walls and 450x225mm to "solid" Internal walls of good ground with at least 600mm cover subject to depth of existing to be linked to and below all adjacent drainage. All foundations and excavation works to be subject to inspection by LA Building Control Officer including ex foundations in suitable trial holes to previous extension for review prior to relevant works commencing and agreement of any remedial action deemed necessary..

WALLS BELOW DPC:-
Standard foundation blockwork, solid, with strength 7.5N/mm². All cavity walls to have GEN 1 designated mix concrete filling up to 150mm below lowest DPC.

DAMP PROOF COURSES: DPC's to external walls to be min 150mm Horizontal DPC to all levels. DPC's to be installed above all lintols, above external ground level. Tray DPC to be installed above all lintols, meter boxes and air bricks with perpendicular weep holes at max 450mm c/c. Tray DPC's to rise min 150mm across cavity. All DPC's to be min 2000 Gauge.

EXTERNAL CAVITY WALLING:-
External wall in 102.5mm approved facing brick to match existing in every respect. Internal seal of 100mm 10.0N/m² cast thin lightweight aerated concrete block. Full structural cavity to give mass 0.28m²/m² of air u-value. Stainless steel cavity wall safety line at 750mm (bric./c. 450mm vert. c/c and every block course vertically at intervals within 150mm of reveal). Close cavity around all openings with precast insulating combination door/closet/su... as cavity trays Cavity or other equal and approved to prevent cold bridging. Cavity to be closed at head of cavity wall. Provide and install all necessary dpc's as specified before

INTERNAL WALLS:-

Soil: Initial walls to be constructed in 100mm 10.0Mn²⁺ solid ultra lightweight aerated concrete block with NAYLOR R6 concrete over any openings and dpc at floor level and at oversite level where linked to dpm and non LB partitions to be constructed in 75x50mm SW framing with head and sole plates and all necessary studs and noggings with 12.5mm Gyproc Wallboard 10 with skim finish to both sides and full fill mineral fibre insulation to cavity with min 100g/m³ density. Provide double joists under stud partitions where running parallel with floor joists.

LINTELS:-

Unless specified otherwise linels over all openings to be CATNIC COUGAR open-backed insulated steel linels, or other equal and approved, BBA certified and suitable for the span and load supported with min 150mm end bearings in accordance with manufr's recommendations. Provide tray DPC over its before.

Openings with other particular linel requirements indicated on the drawings.

UPPER FLOOR CONSTRUCTION:-


• **Proprietary joist hangers:** at any joists to timberbeams connections, 36mm thick solid SW strutting in 180 row at mid-point floor spans.

• **Proprietary joist hangers:** as required and where specified.

• **Provide multiple joist strutting** as required and where specified.

• **Provide detail on plans and sections.**

• **Provide lateral restraint to floors** using 30 x 5mm galv. MS straps turned down walls and fixed across 180 joists at 1.5M c/c fully supported on noggin's min 36mm thick x 24 depth joist with solid plate between first top of wall. Natch top of joist to receive straps.

• **Provide full perimeter edge support to floor boarding in joists or noggin's.**

WINDOWS AND DOORS:-

All new & any replacement windows and doors to be high performance white PVC to match existing in every respect, double glazed with HP D1 units incorporating 16mm gas filled cavity & low-E glass to ensure max 1.6 W/m²K U-Value, fully draft sealed, with opening lights as indicated giving min 1/20th floor area natural ventilation. Trickle vents to be provided to give min 5000mm² to habitable rooms and 2500mm² to all other rooms.

All glazing to comply generally with Approved Document K of Building Regs and to BS 5713:1979 and BS EN 1279.

All glazing to critical areas to be Kitemarked safety glass as follows:-
Windows with sill height less than 800mm from internal floor level.
In doors and adjacent side screens to all areas below 1500mm from finished floor level.
 All windows and doors to be fully draft sealed.

MECHANICAL VENTILATION:-

Utility - 30 Litres/Second;

WC's - 6 $\sqrt{\text{Sec}}$

FIRE SAFETY:-

If not already present provide self contained smoke alarms, interconnected, and all wired on an exclusive mains circuit with battery back-up. Incorporate mains indicator light and manual test button. Smoke alarms to be provided no more than 7.5m away from any doors into habitable rooms. Install heat detectors to any kitchens which are open to the hallway/stair enclosure.

opening height or width of 450mm (ie min clear openings of 450 x 735mm or 735 x 450mm).


All sanitary fittings to have pvc wastes of the following sizes:
 WCs - 100mm dia in black pvc.
 Basins - 32mm dia or 40mm if greater than 1.7m from outfall connection
 Sinks & Showers - 40mm dia.
 All wastes to have 75mm deep resealing traps.

at least 900mm above any opening light within 3.0

boxing to be suitably ventilated for replacement air,

be reached from any other part of the system.

HEATING AND HOT WATER:-

Existing gas fired central heating system to be adapted and extended as necessary and to operate from a new high efficiency gas fired combination boiler with min 86% SEDBUK.

Space heating control system to comply with

Stanciusus and Codes of Practice and give both thermostatic and timed control via recommended programmable control unit to boiler to also have interlock and thermostatic radiator valves to all radiators

Regulations 1995 and the Gas Safety (Installations & Use) Regulations 1998.

Any non-room sealed heating appliances to have permanent ventilation to relevant rooms in accordance with manufacturers requirements.

Section 3, Approved document J of the current Building Regulations. No combustible material to be installed within 40mm of any flue.

with lamps giving min luminous efficacy

All new and altered electrical work to be undertaken in accordance with

electrician operating under an approved "competent persons" scheme.

Revision	Drawings
PROPOSED EXTENSION & ALTERATIONS, 53 DOWE ROAD, WOMBWELL, BARNSTLEY, S73 0SY.	
DETAILED PROPOSALS 2	
Elevations.	
Mr & Mrs Cookles.	
Building Design Services	
JR Architectural Ltd 23 Windmill Road, Wombwell, Barnsley, S73 8WV. Tel: 01226 832000 Email: j.r@bdservices.com	
This drawing and its copyright is the intellectual property of Building Design Services and shall be used for the purpose intended only. It shall not be reproduced, stored in a retrieval system or used in any way without the prior written permission and subject to verification on file.	
Scale: 1:50 @ A1	Date: FEB 2021
Ref: 2020301	Dwg No: 03
1:500	1:500
1:500	1:500