


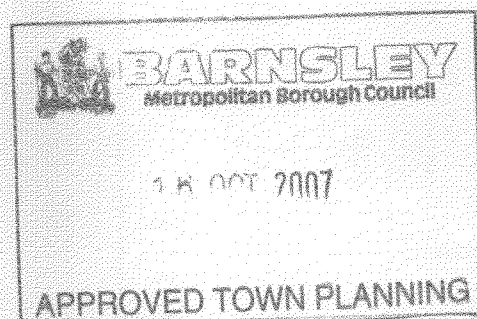
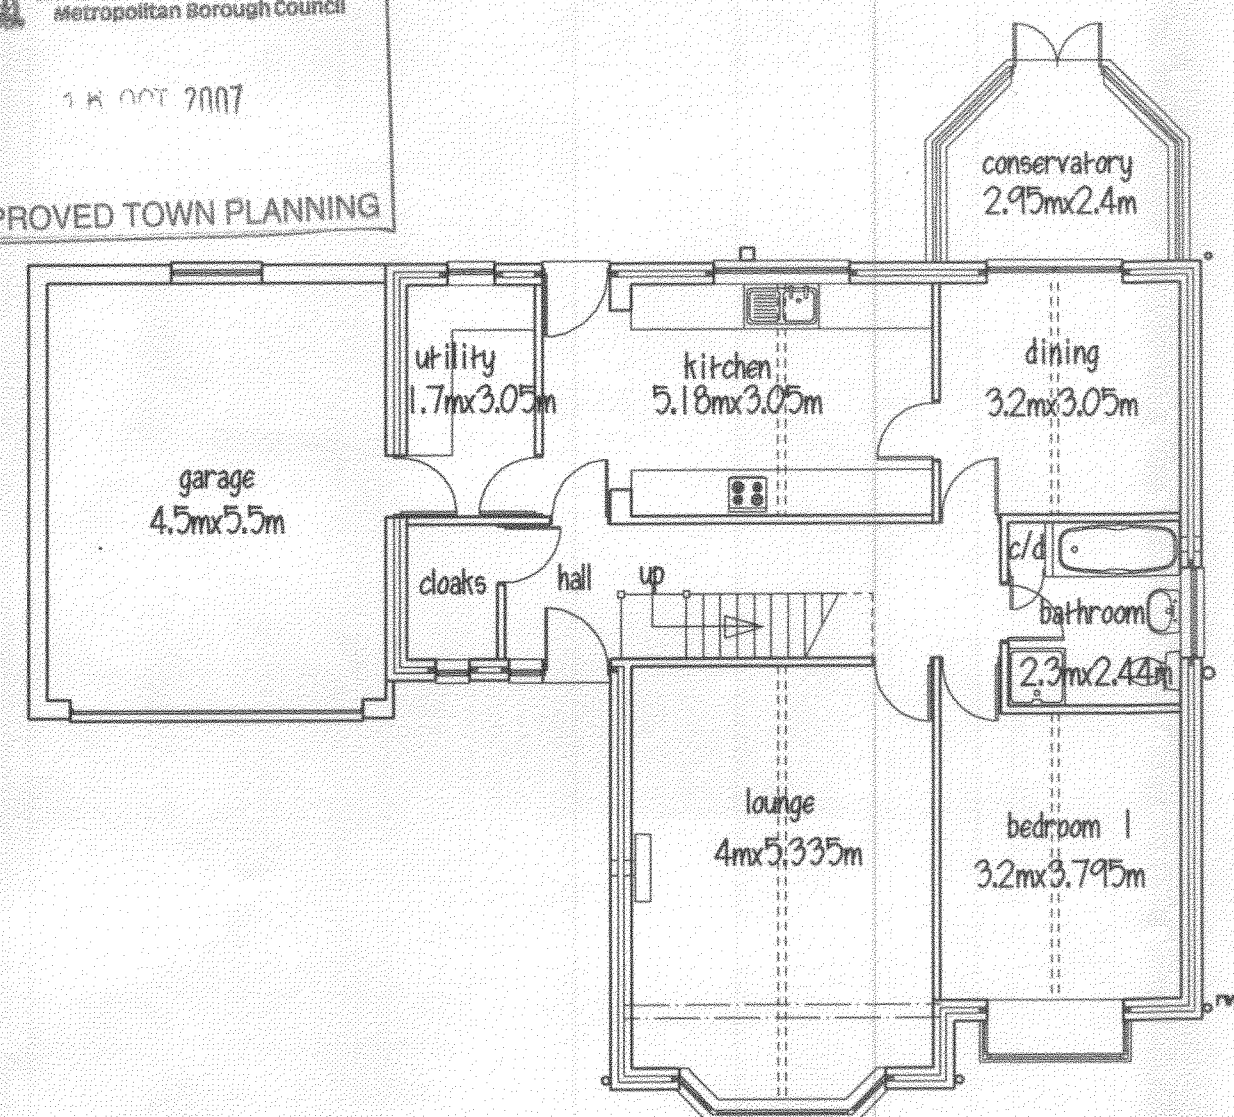


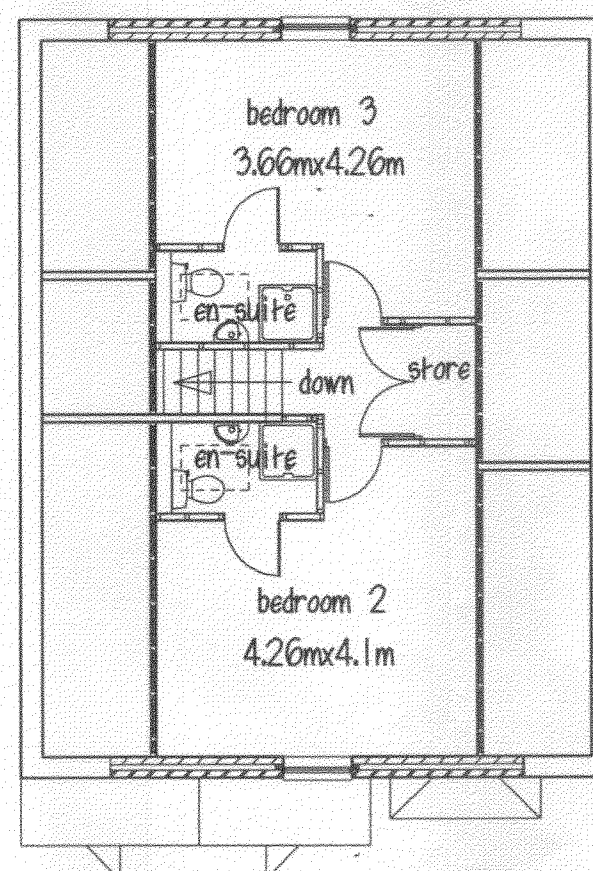

SIDE ELEVATION

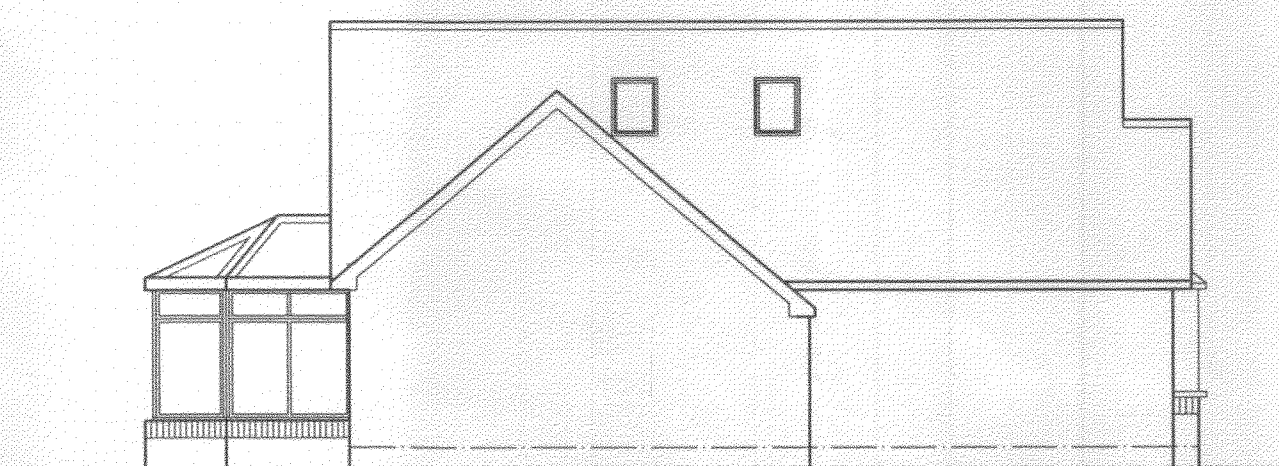


FRONT ELEVATION

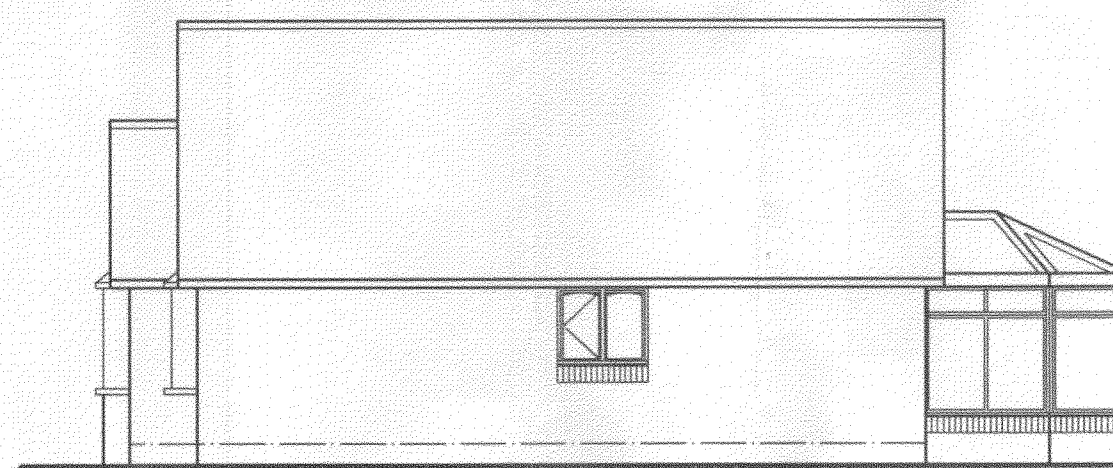

SIDE ELEVATION



REAR ELEVATION

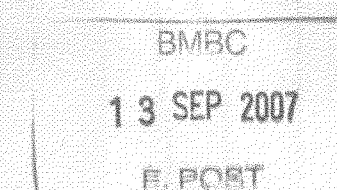

Mr R. MASON

PROPOSED DEVELOPMENT

REAR OF ASHLEY BUNGALOW

MONTAGUE STREET

CUDWORTH

PLAN & ELEVATIONS

1:100 FEB. 07

Peter Thompson MBLAT.

Linwood

Barnsley Road

Dodworth

Barnsley S753JR

tel & fax

01226

201391