
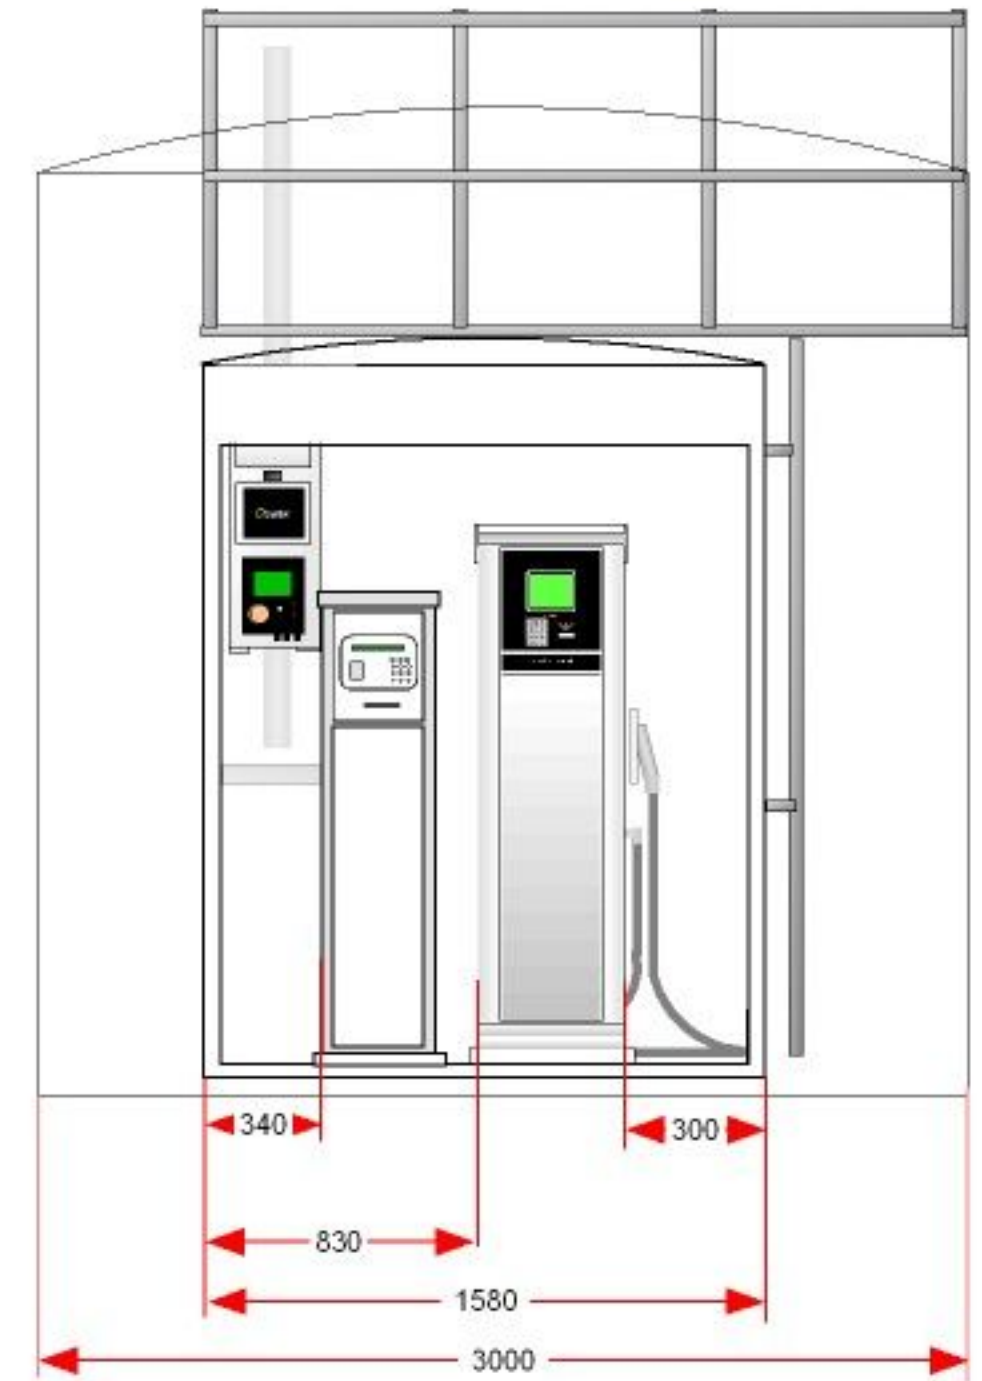


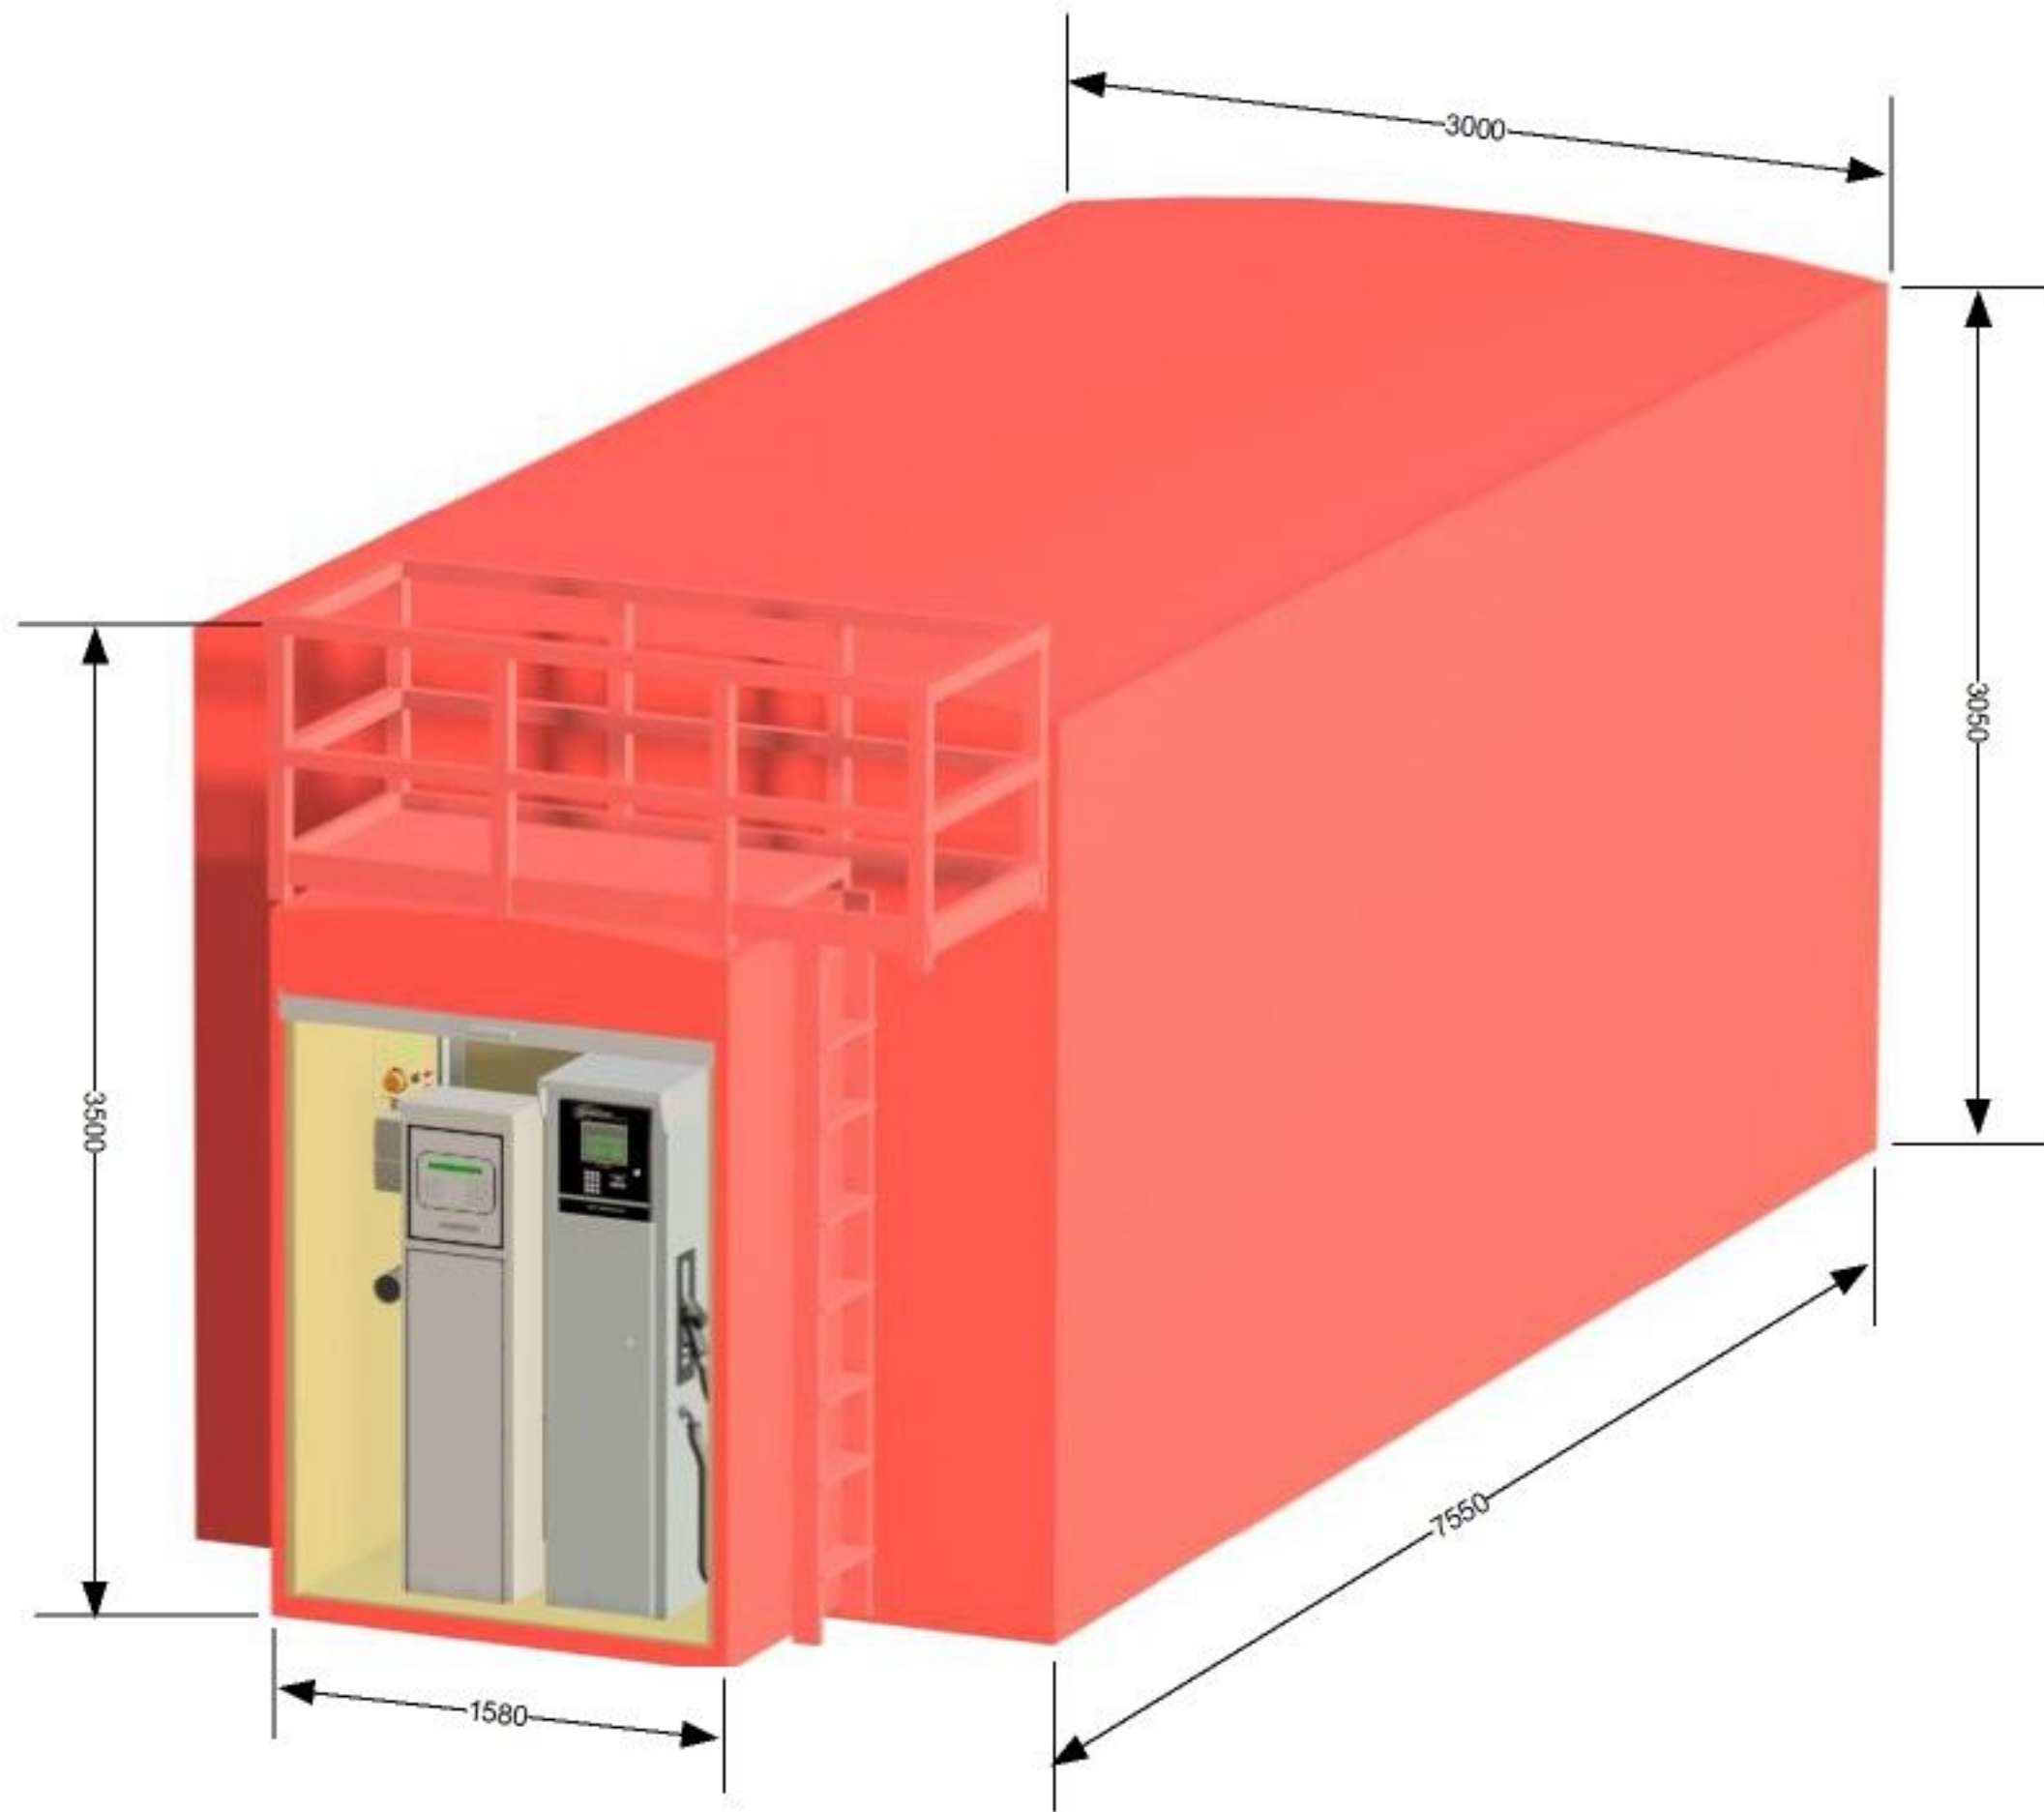

Norbert Dentressangle Barnsley
 50,000 Ltr Single Compartment Fuel tank
 Date: 06-JAN-2009
 Units: millimeters

Drawing not to scale