


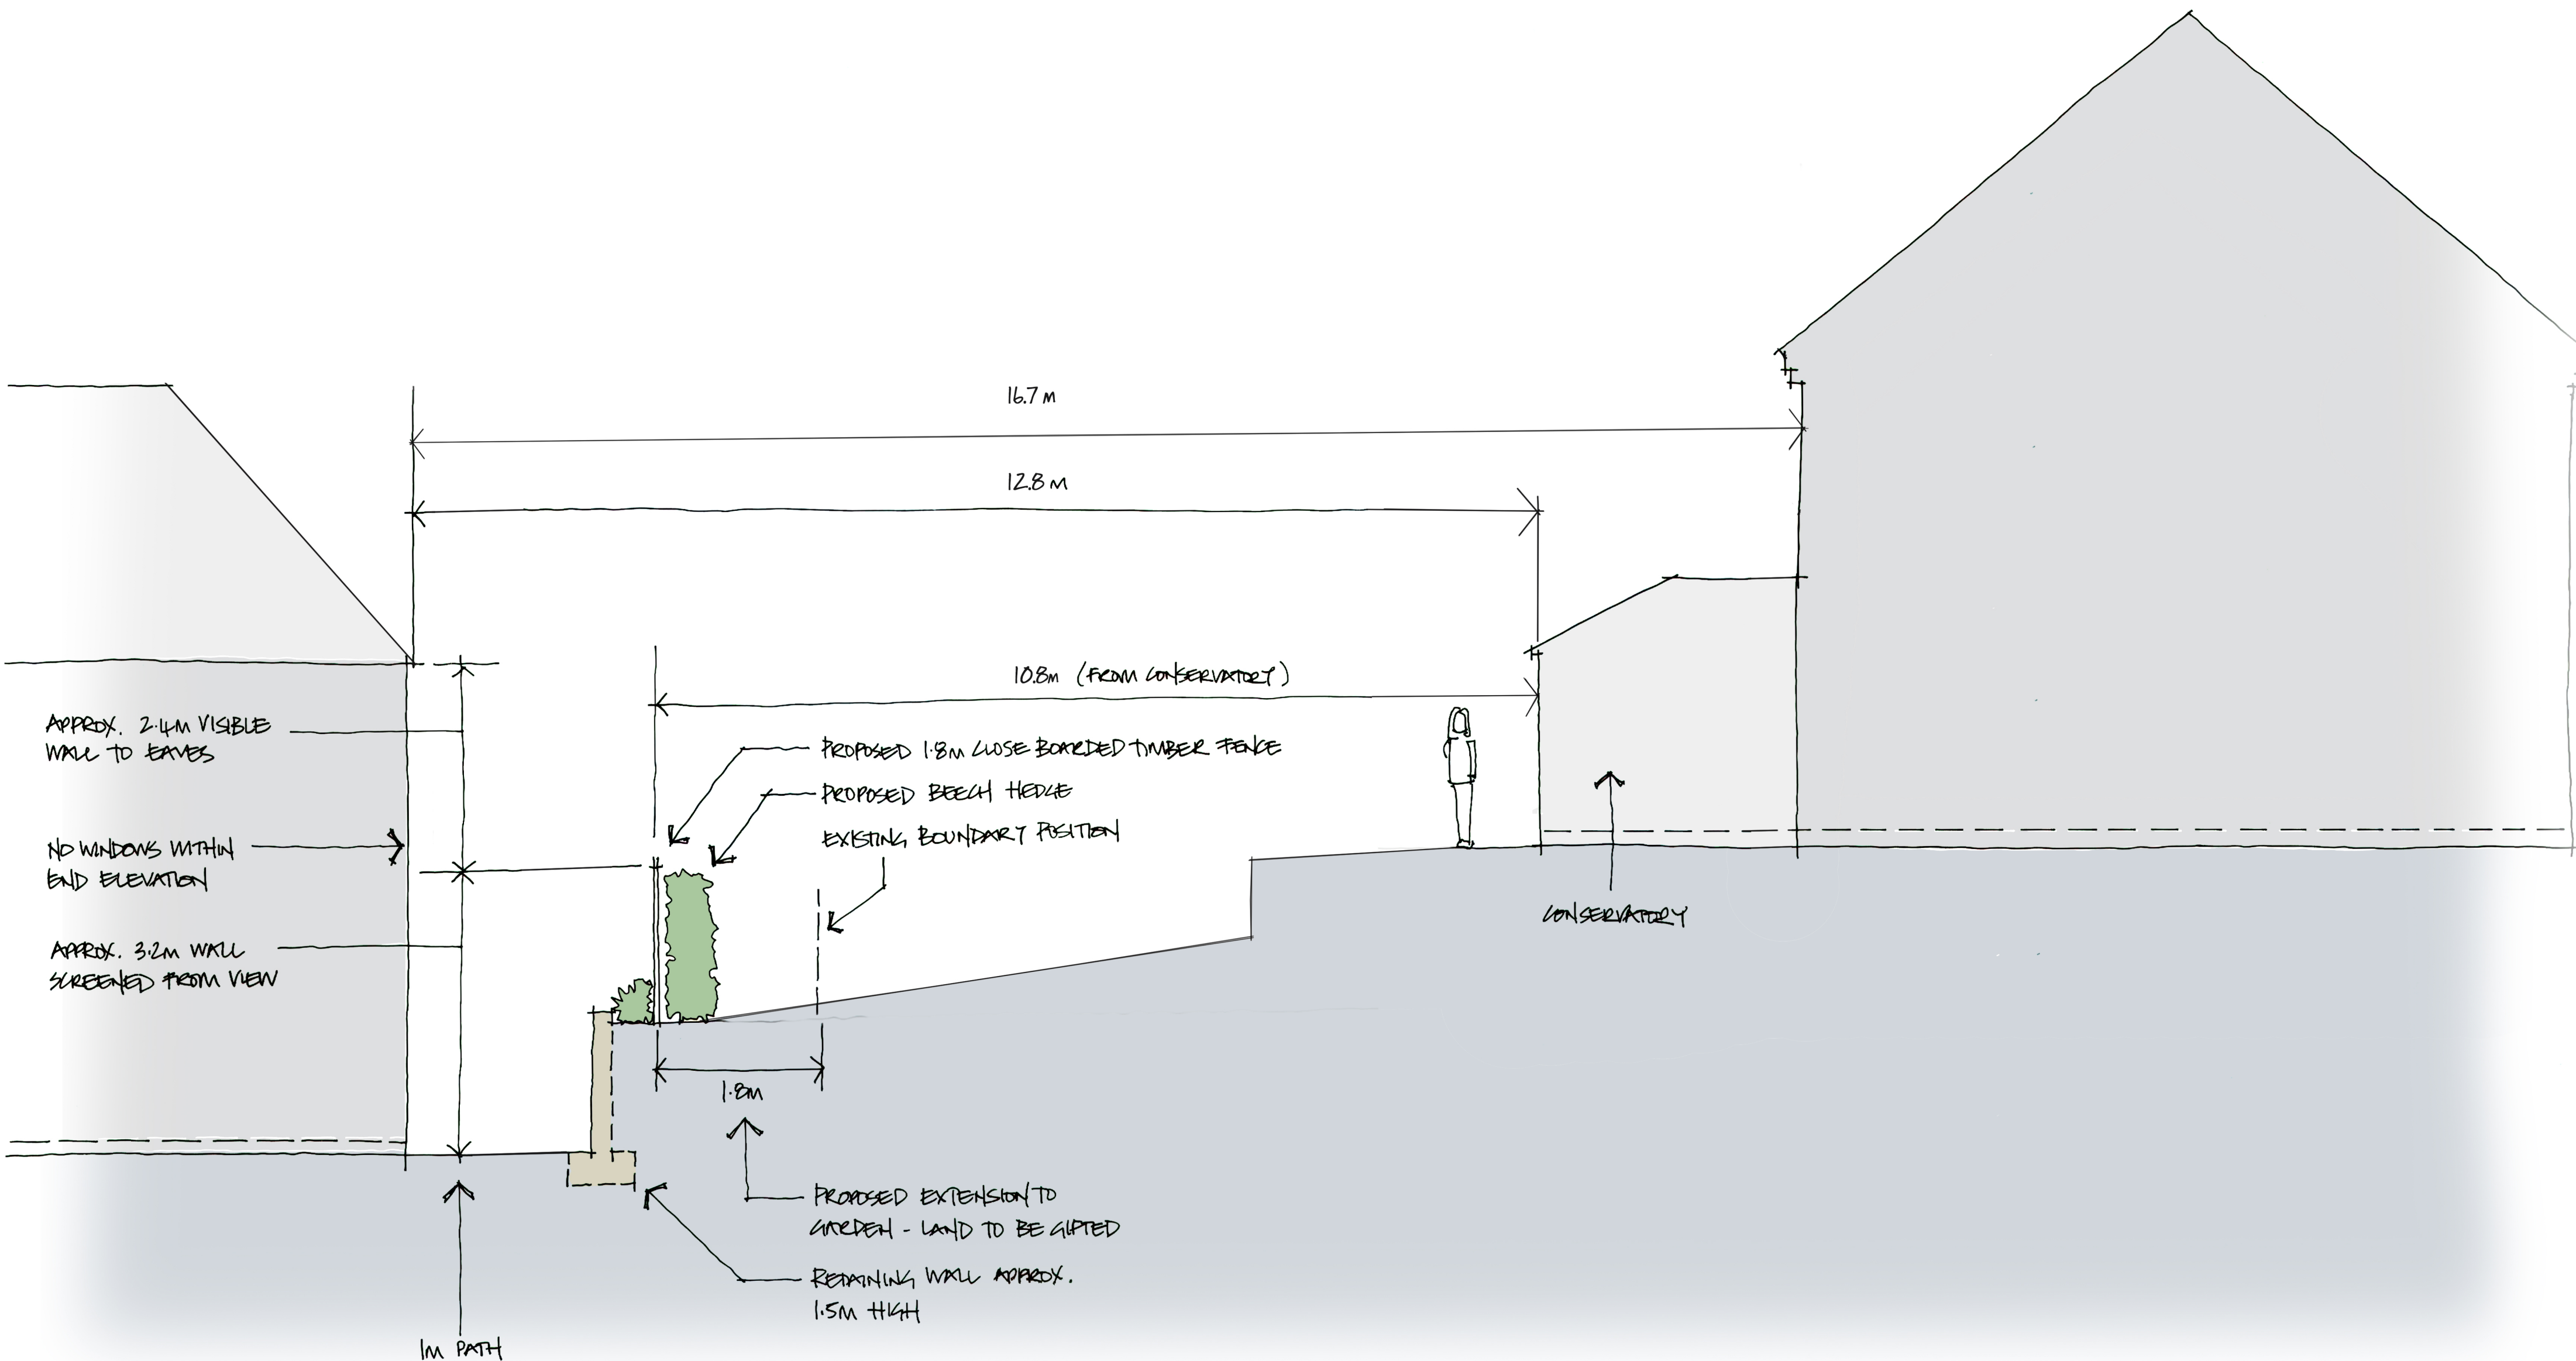

PROPOSED PLOT 6
(TYPE A6)

NO. 6 SPRINGWOOD CLOSE

SCALE 1:50 @ A2

CROSS SECTION THROUGH BOUNDARY



14 MARINER COURT / CALDER PARK / WAKEFIELD / WF4 3FL
01924 383322 / www.jrpassoc.co.uk / info@jrpassoc.co.uk
jrpassoc is a trading style of John R. Paley Associates Limited