
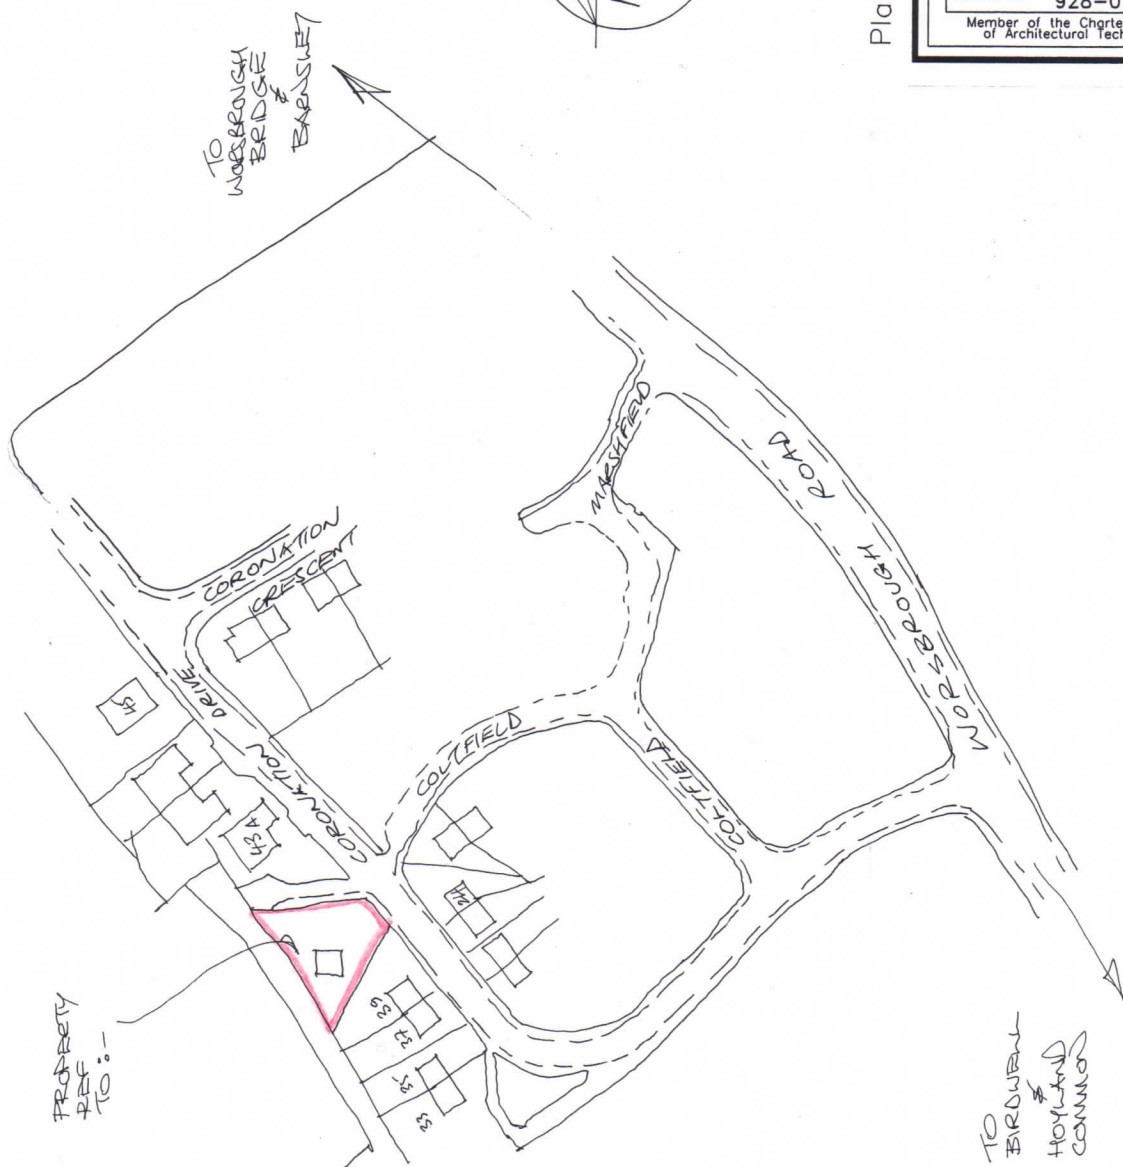
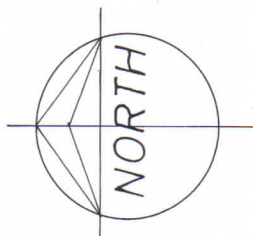


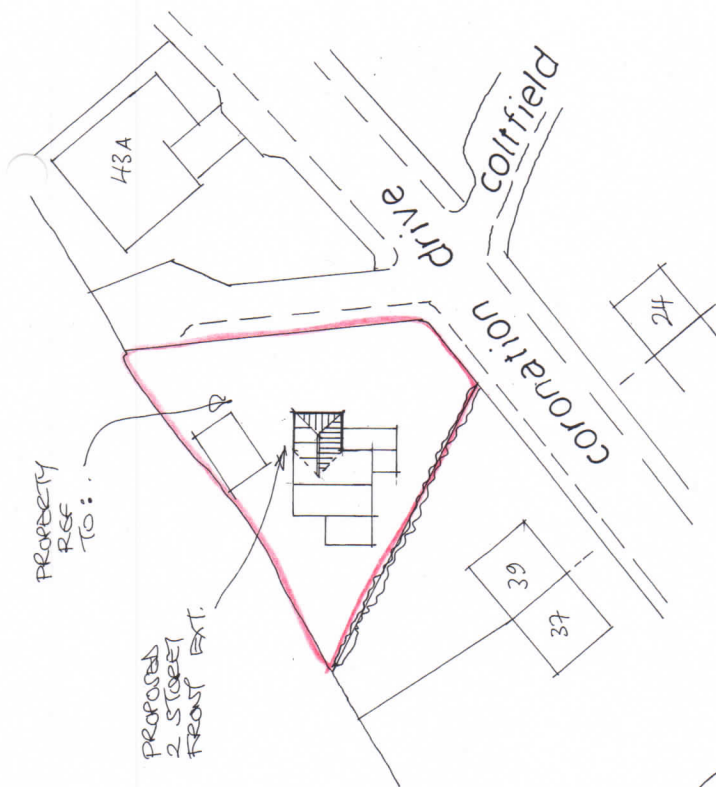


B/Regs:


Planning:

Rev	Notes	Date


Garry Greetham Associates Residential Design Consultant Westwood House 18 Carr Lane Tankersley Barnsley S75 3BE Tel(01226)746573	
PROJECT	2 Storey Front Extension
CLIENT	Mr. Ryan Malcolm
TITLE	Site & Location Plans
ADDRESS	43 Coronation Drive, Birdwell, Barnsley. S70 5RJ
DRAWN BY	ggg
SCALE	as shown
DATE	Apr 20
DRAWING No	928-01
REV	
Member of the Chartered Institute of Architectural Technologists	

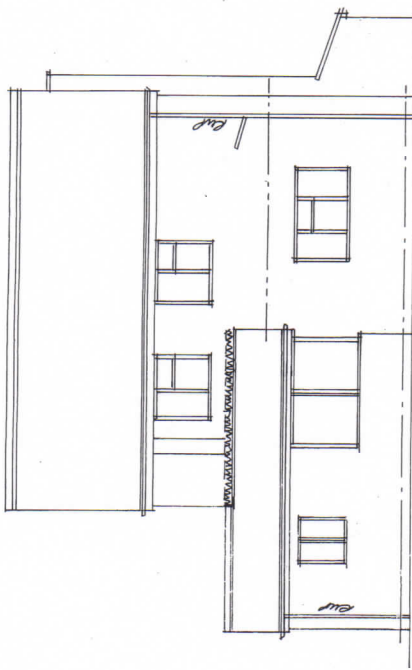


Front

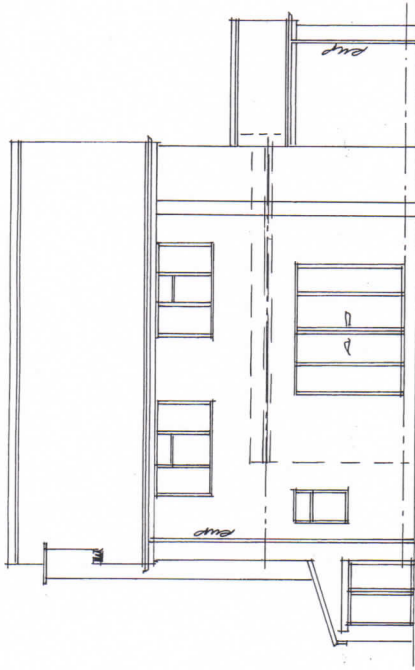

Rear

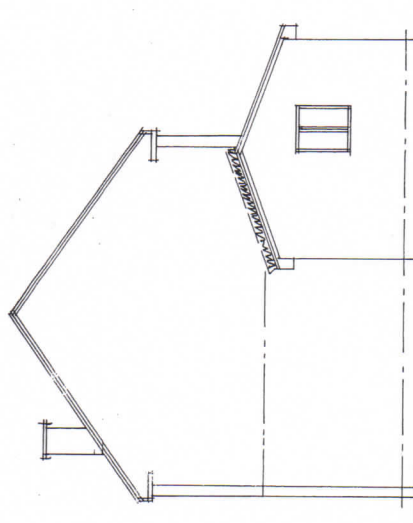

Side

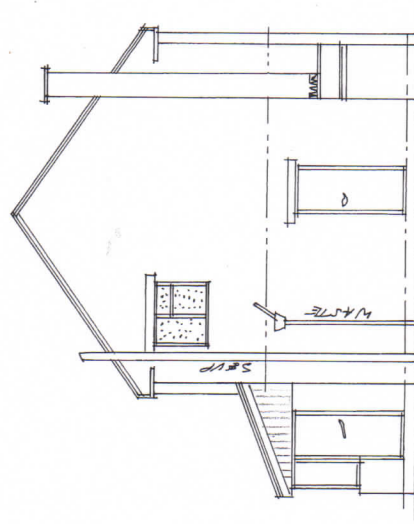

Side

Rev	Notes	Date

Garry
Greetham
Associates
Residential
Design Consultant
Westwood House
18 Carr Lane
Tannersley
Barnsley S75 3BE
Tel(01226)746573

PROJECT 2 Storey Front Extension

CLIENT Mr. Ryan Malcolm

TITLE Elevations as Existing


ADDRESS 43 Coronation Drive,
Birdwell, Barnsley. S70 5RJ

DRAWN BY 999


SCALE 1:100 DATE Apr 20

DRAWING No 928-02 REV

Member of the Chartered Institute
of Architectural Technologists

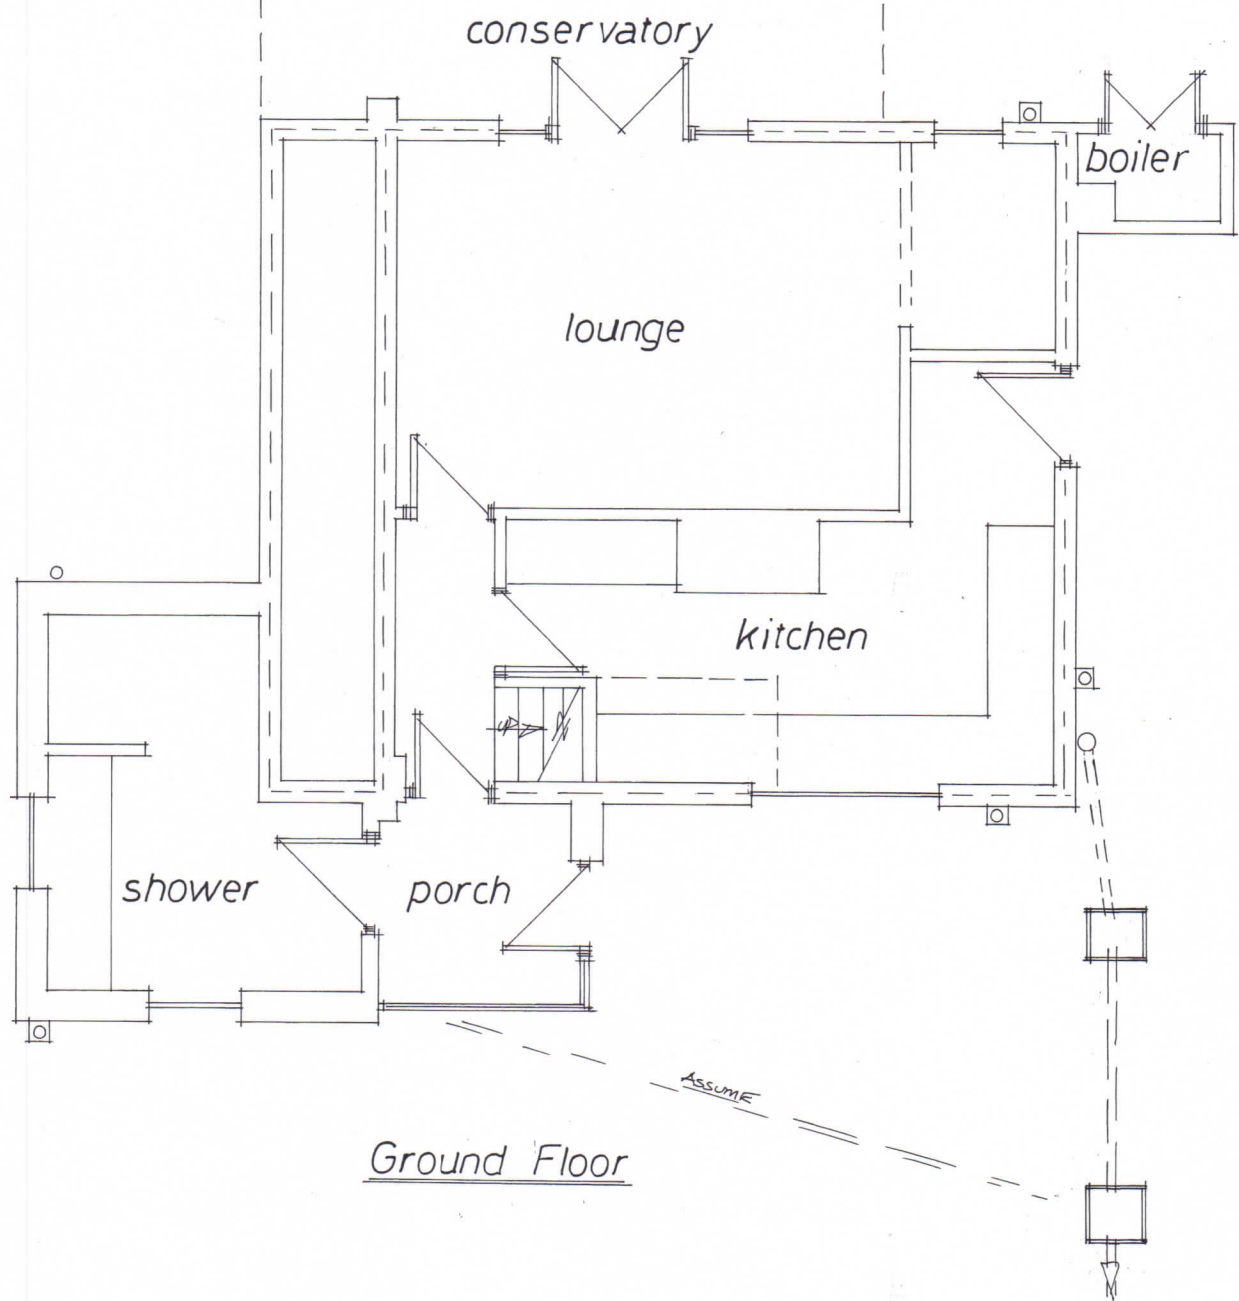


Ground Floor

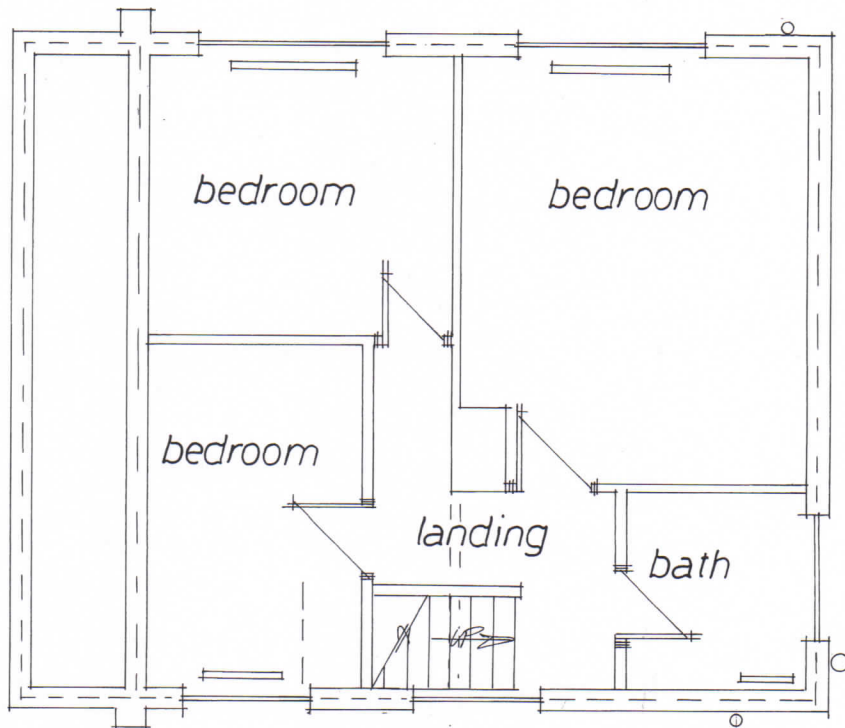

First Floor

Rev	Notes	Date

Garry Greetham Associates Residential Design Consultant Westwood House 18 Carr Lane Tankersley Barnsley S75 3BE Tel(01226)746573	
PROJECT 2 Storey Front Extension	
CLIENT Mr. Ryan Malcolm	
TITLE Floor Layouts as Existing	
ADDRESS 43 Coronation Drive, Birdwell, Barnsley. S70 5RJ	
DRAWN BY 999	
SCALE 1:50	DATE Apr 20
DRAWING No 928-03	REV
Member of the Chartered Institute of Architectural Technologists	

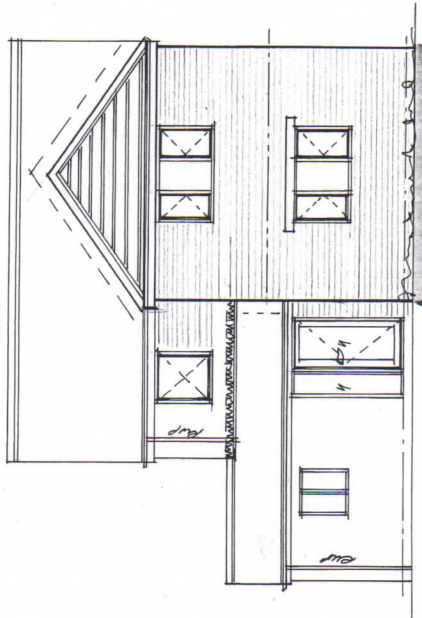


Front

MATCHING RED
CONCRETE INTERLOCKING
PROFILED TILES.


MATCHING WHITE UPVC
WINDOWS & DOORS

MATCHING CONCRETE
ART STONE HEADS
AS SHOWN.


MATCHING DARK RED
RUSTIC DRAGWIRE
BRICKWORK.

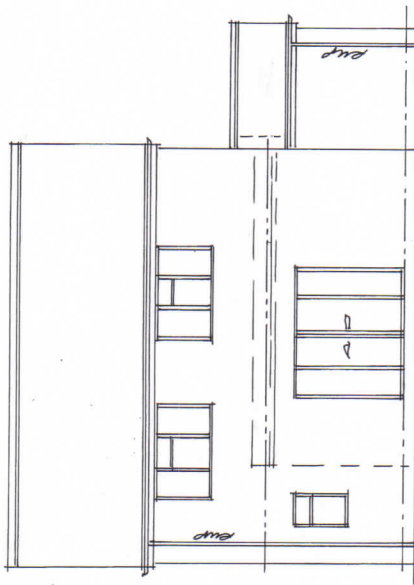

Rear

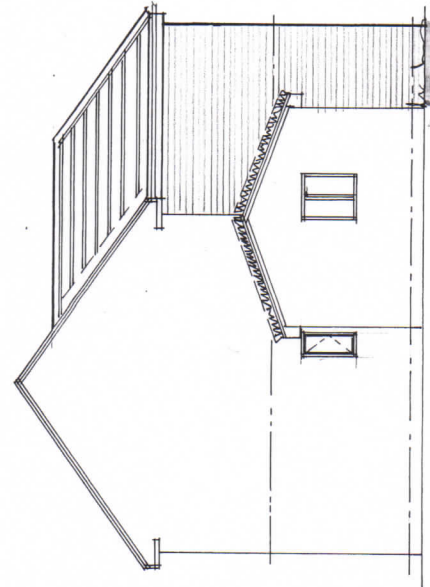

Side

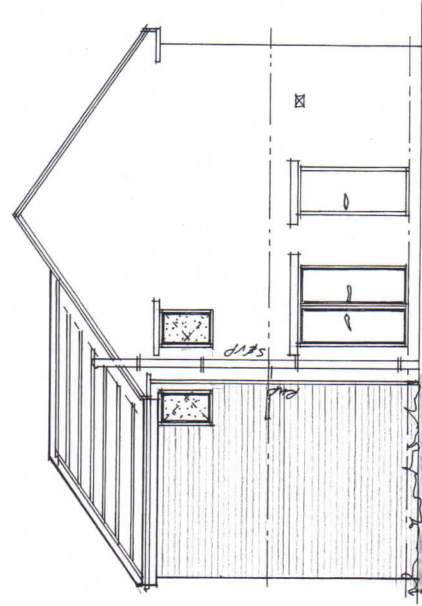


Side

Rev	Notes	Date

Garry Greetham Associates
Residential Design Consultant
Westwood House
18 Carr Lane
Tankersley
Barnsley S75 3BE
Tel(01226)746573

PROJECT	2 Storey Front Extension
CLIENT	Mr. Ryan Malcolm
TITLE	Elevations as Proposed
ADDRESS	43 Coronation Drive, Birdwell, Barnsley. S70 5RJ
DRAWN BY	999
SCALE	1:100
DATE	Apr 20
DRAWING No	928-04
REV	


Member of the Chartered Institute
of Architectural Technologists

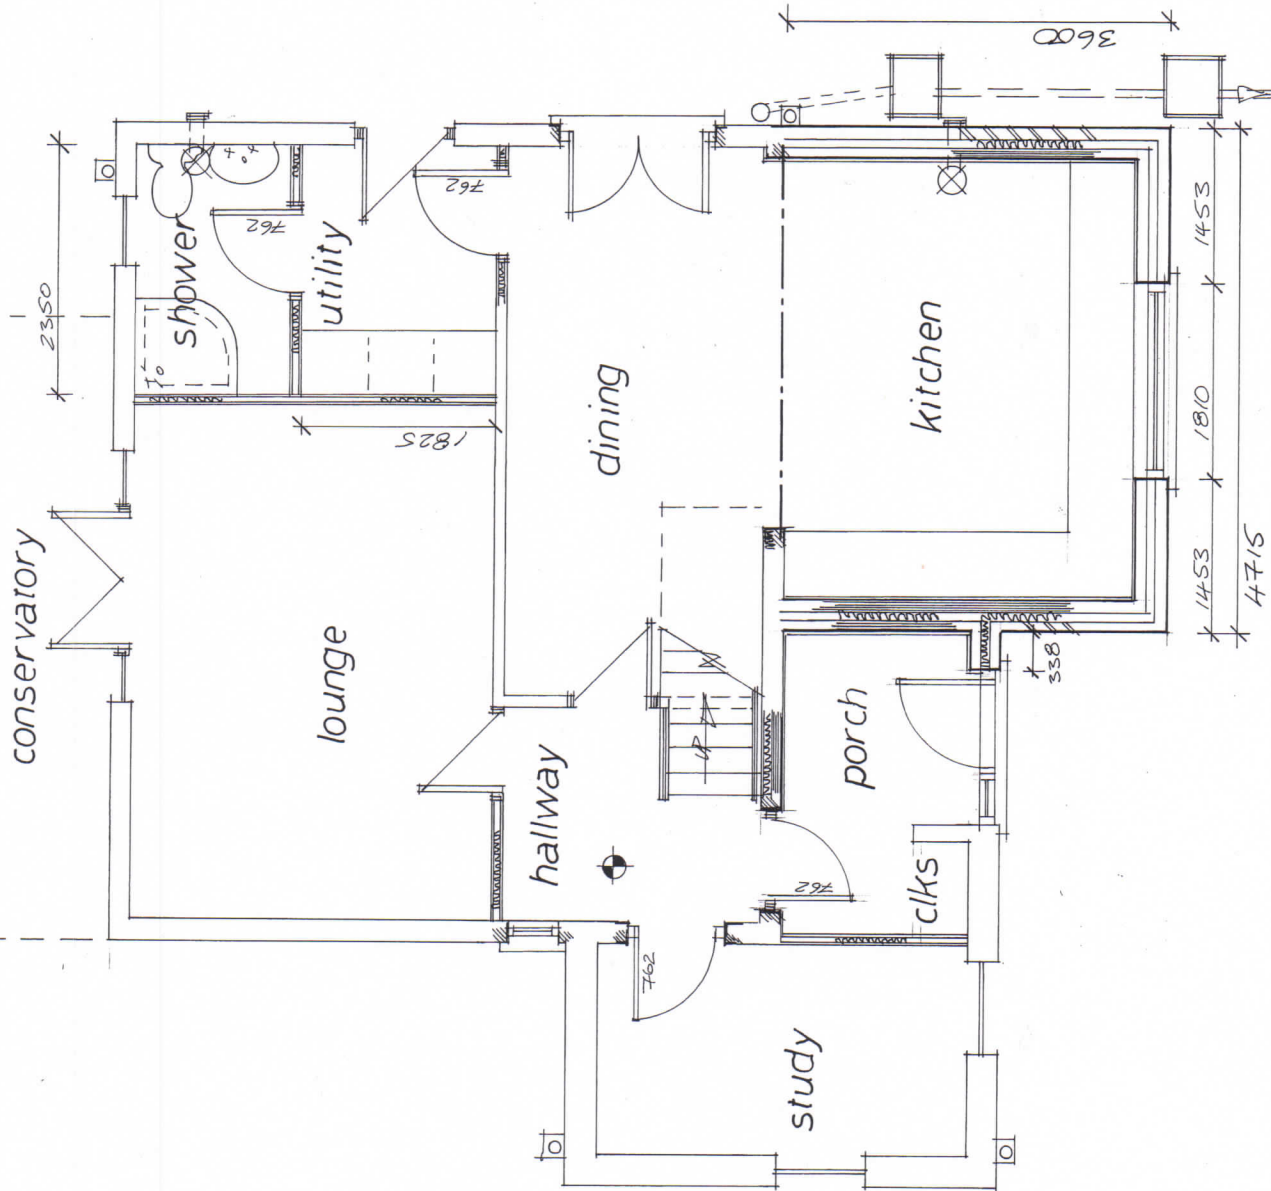

Rev	Notes	Date

Garry Greetham Associates
 Residential Design Consultant
 Westwood House
 18 Carr Lane
 Tankersley
 Barnsley S75 3BE
 Tel(01226)746573

PROJECT 2 Storey Front Extension
CLIENT Mr. Ryan Malcolm
TITLE G F Layout as Proposed
ADDRESS 43 Coronation Drive,
 Birdwell, Barnsley, S70 5RJ
DRAWN BY ggg
SCALE 1:50 **DATE** Apr 20
DRAWING No 928-05 **REV**
 Member of the Chartered Institute
 of Architectural Technologists

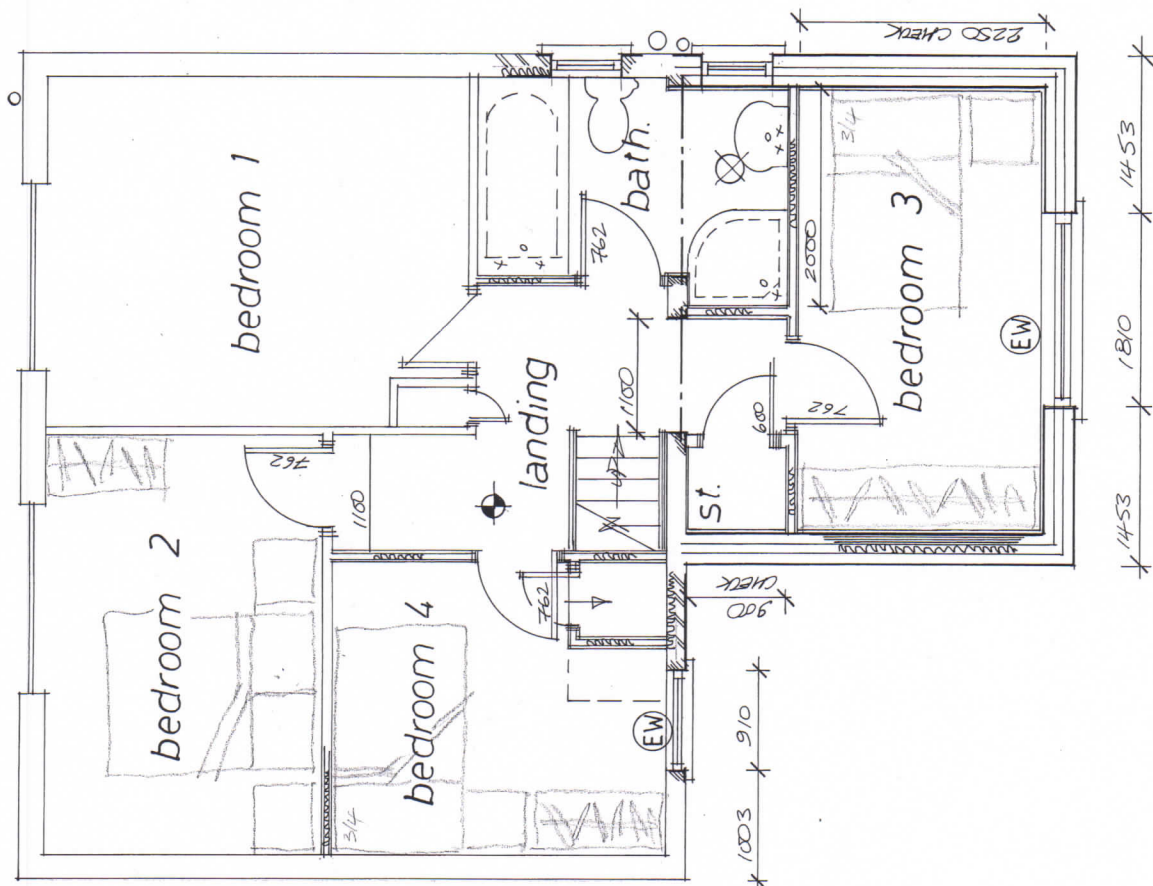

Rev	Notes	Date

Garry Greetham Associates
 Residential Design Consultant
 Westwood House
 18 Carr Lane
 Tankersley
 Barnsley S75 3BE
 Tel(01226)746573

PROJECT 2 Storey Front Extension

CLIENT Mr. Ryan Malcolin

TITLE F F Layout as Proposed

ADDRESS 43 Coronation Drive,
 Birdwell, Barnsley. S70 5RJ

DRAWN BY 999

SCALE 1:50 DATE Apr 20

DRAWING No 928-06 REV
 Member of the Chartered Institute
 of Architectural Technologists