


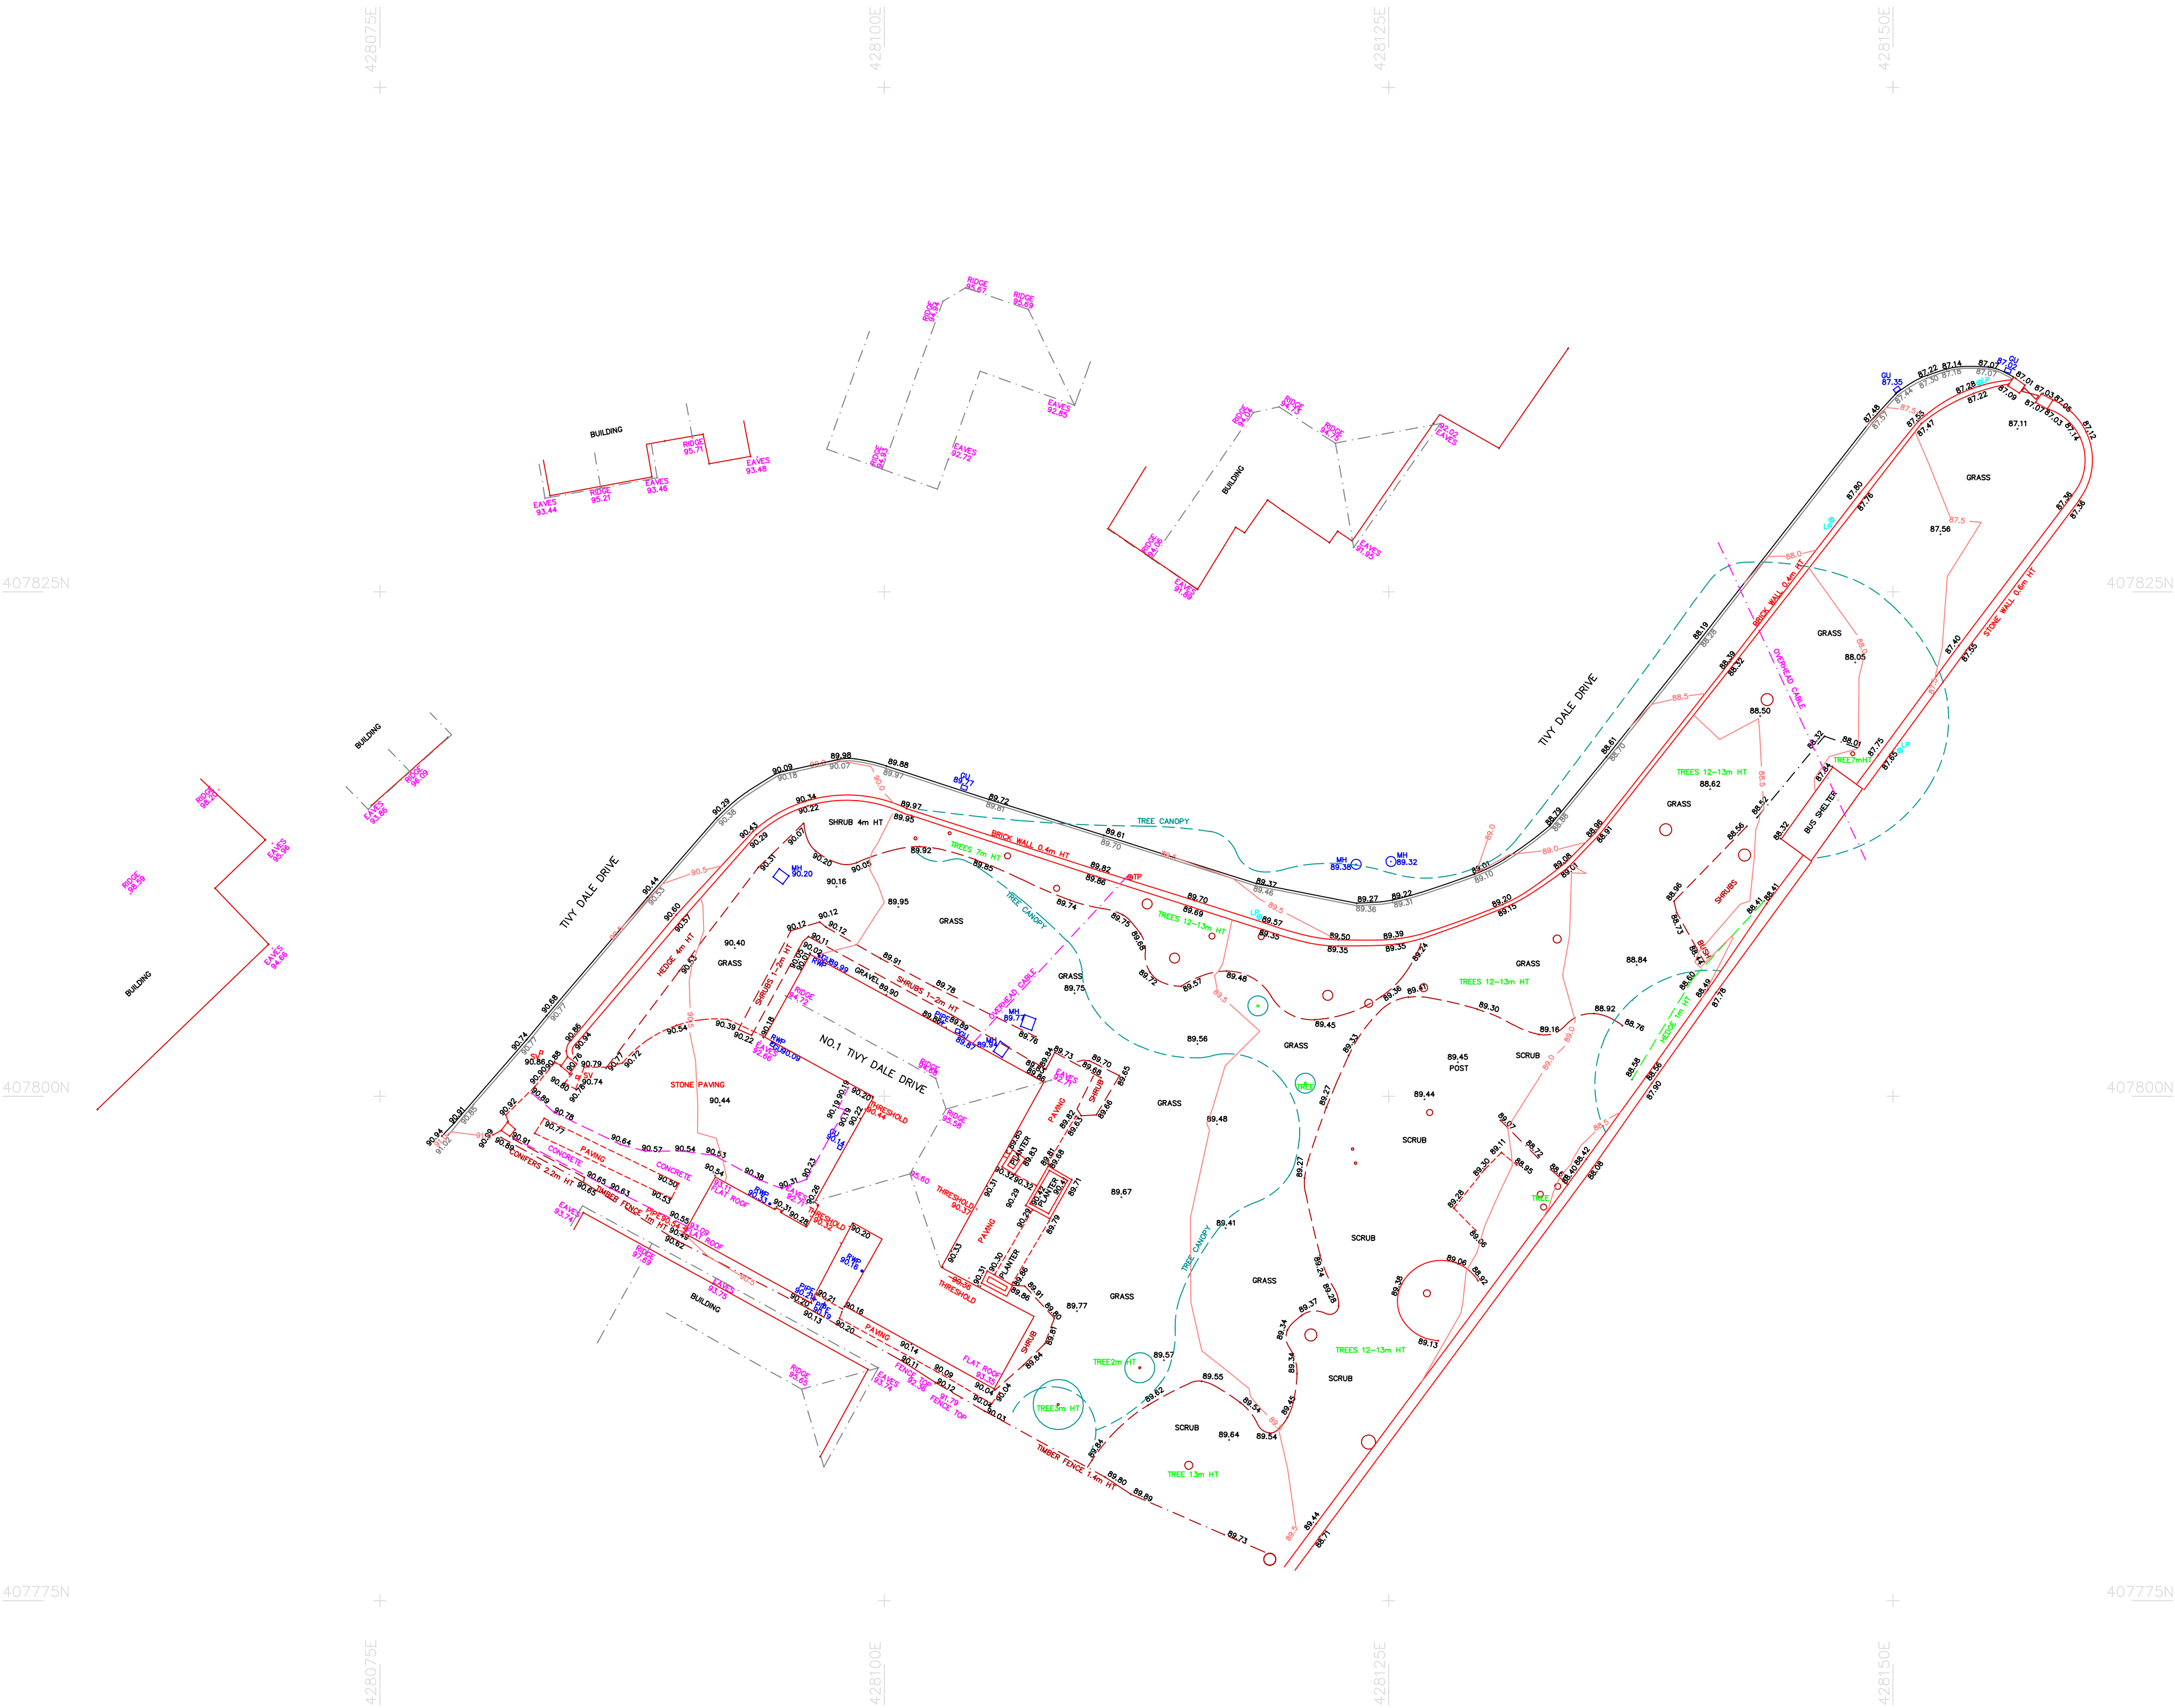


NOTES

LEVEL DATUM.....OS ORTHOMETRIC HTS

GRID ORIENTATION.....OSGB36

NORTH

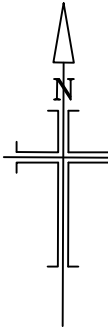

KEY

- FIRE HYDRANT
- BRITISH TELECOM MANHOLE
- ELECTRICITY INSPECTION COVER
- CABLE TV
- WATER STOP VALVE
- GAS VALVE
- ELECTRICITY POST/PYLON
- LIGHT
- TRAFFIC LIGHT
- ROAD SIGN
- TELEGRAPH POLE
- STAY WIRE
- ROAD GULLEY
- KERB OUTLET
- DRAINAGE MANHOLE
- WASHOUT
- DRAIN/DIKE WATER LEVEL
- DRAIN/DIKE INVERT LEVEL

- TOP OF BANK
- BOTTOM OF BANK
- WALL
- CONCRETE
- TRACK
- BUILDING
- ROAD CHANNEL
- HEDGEROW
- TREE CANOPY
- FENCE

All critical dimensions to be checked on site prior to fabrications. Please report any discrepancies. If in doubt, ask.

REVISIONS

| Date | Details |
|------|---------|
|      |         |



149 ROYSTON ROAD  
CUDWORTH  
BARNSELEY  
S72 8BW  
TEL. 01226 780070  
FAX. 01226 780070  
MOBILE TEL. 07801 697470  
E-MAIL mark.landmark@btinternet.com

Client  
**MR. M.HAMER**

Site  
**NO.1 TIVY DALE DRIVE  
CAWTHORNE**

|                                 |                                    |
|---------------------------------|------------------------------------|
| Scale<br><b>1 : 200</b>         | Date<br><b>MARCH 2023</b>          |
| Drawn by:<br><b>M.R.GILMORE</b> | Surveyed by:<br><b>M.R.G.,V.C.</b> |
| Checked by:                     | Plan Ref.<br><b>NYP007SP</b>       |