




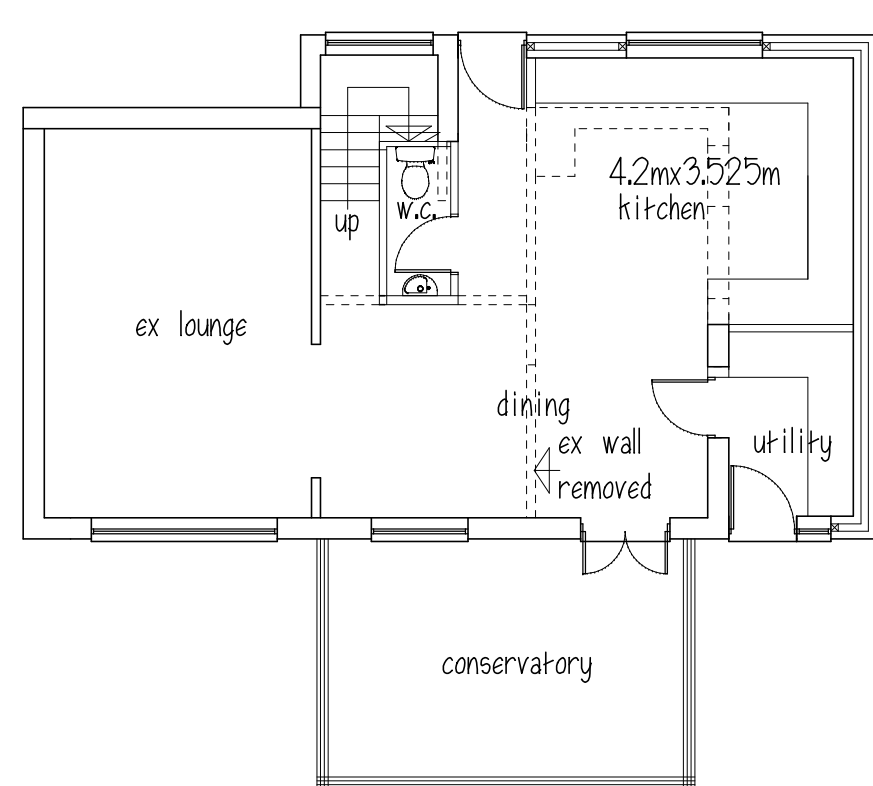

GROUND FLOOR

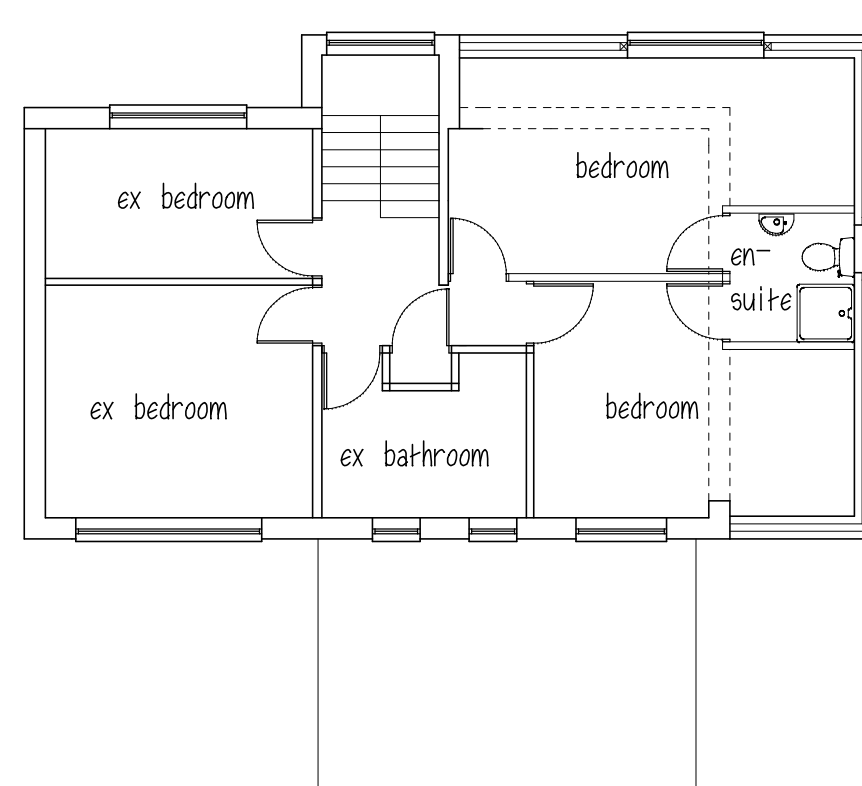


FIRST FLOOR

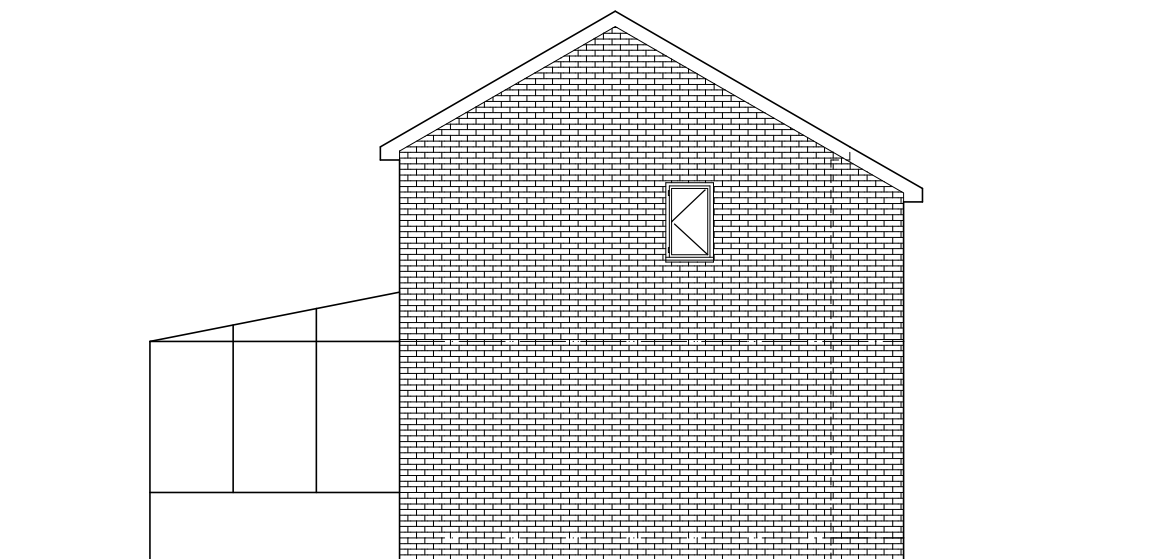


SIDE ELEVATION

ROOF - concrete tiles to match existing
WALLS - brick to match existing

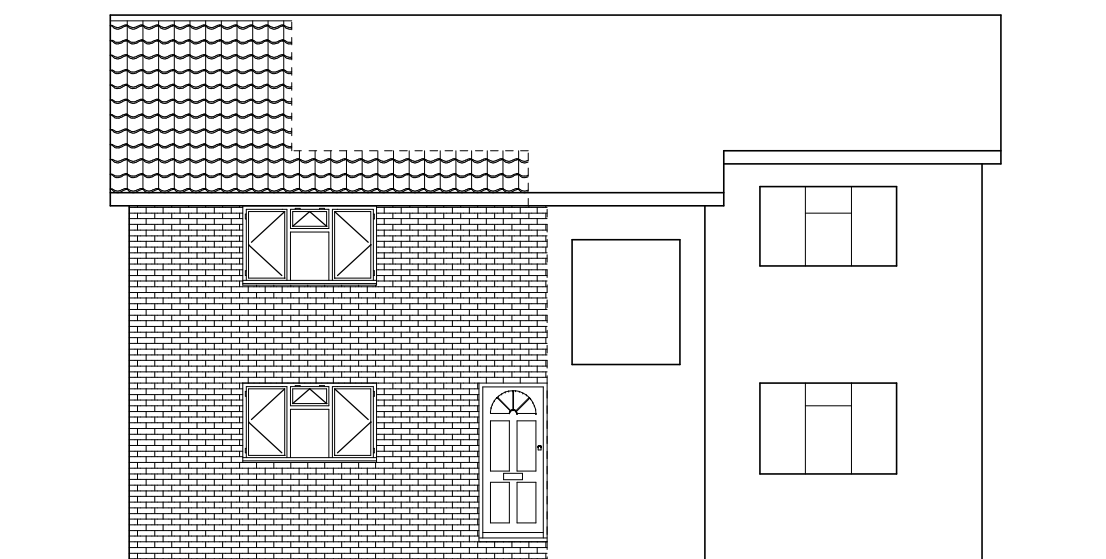

FRONT ELEVATION

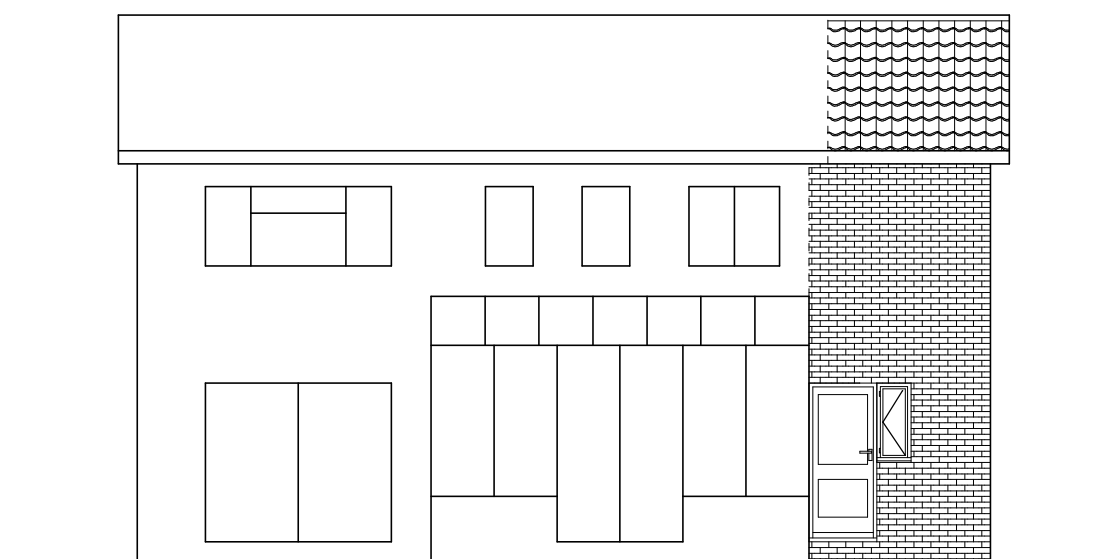

REAR ELEVATION

Mr & Mrs D CHAPPELL

PROPOSED EXTENSION
36 LAWRENCE CLOSE
HIGHAM

PLANS & ELEVATIONS

1:100@A2 NOV14

Peter Thompson

"Linwood"


Barnsley Road

Dodworth

Barnsley S75 3JR telf. 01226 201391

m. 07973251730

e-mail peter-thompson@hotmail.co.uk

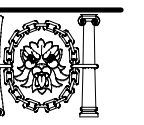

M.C.I.A.T.