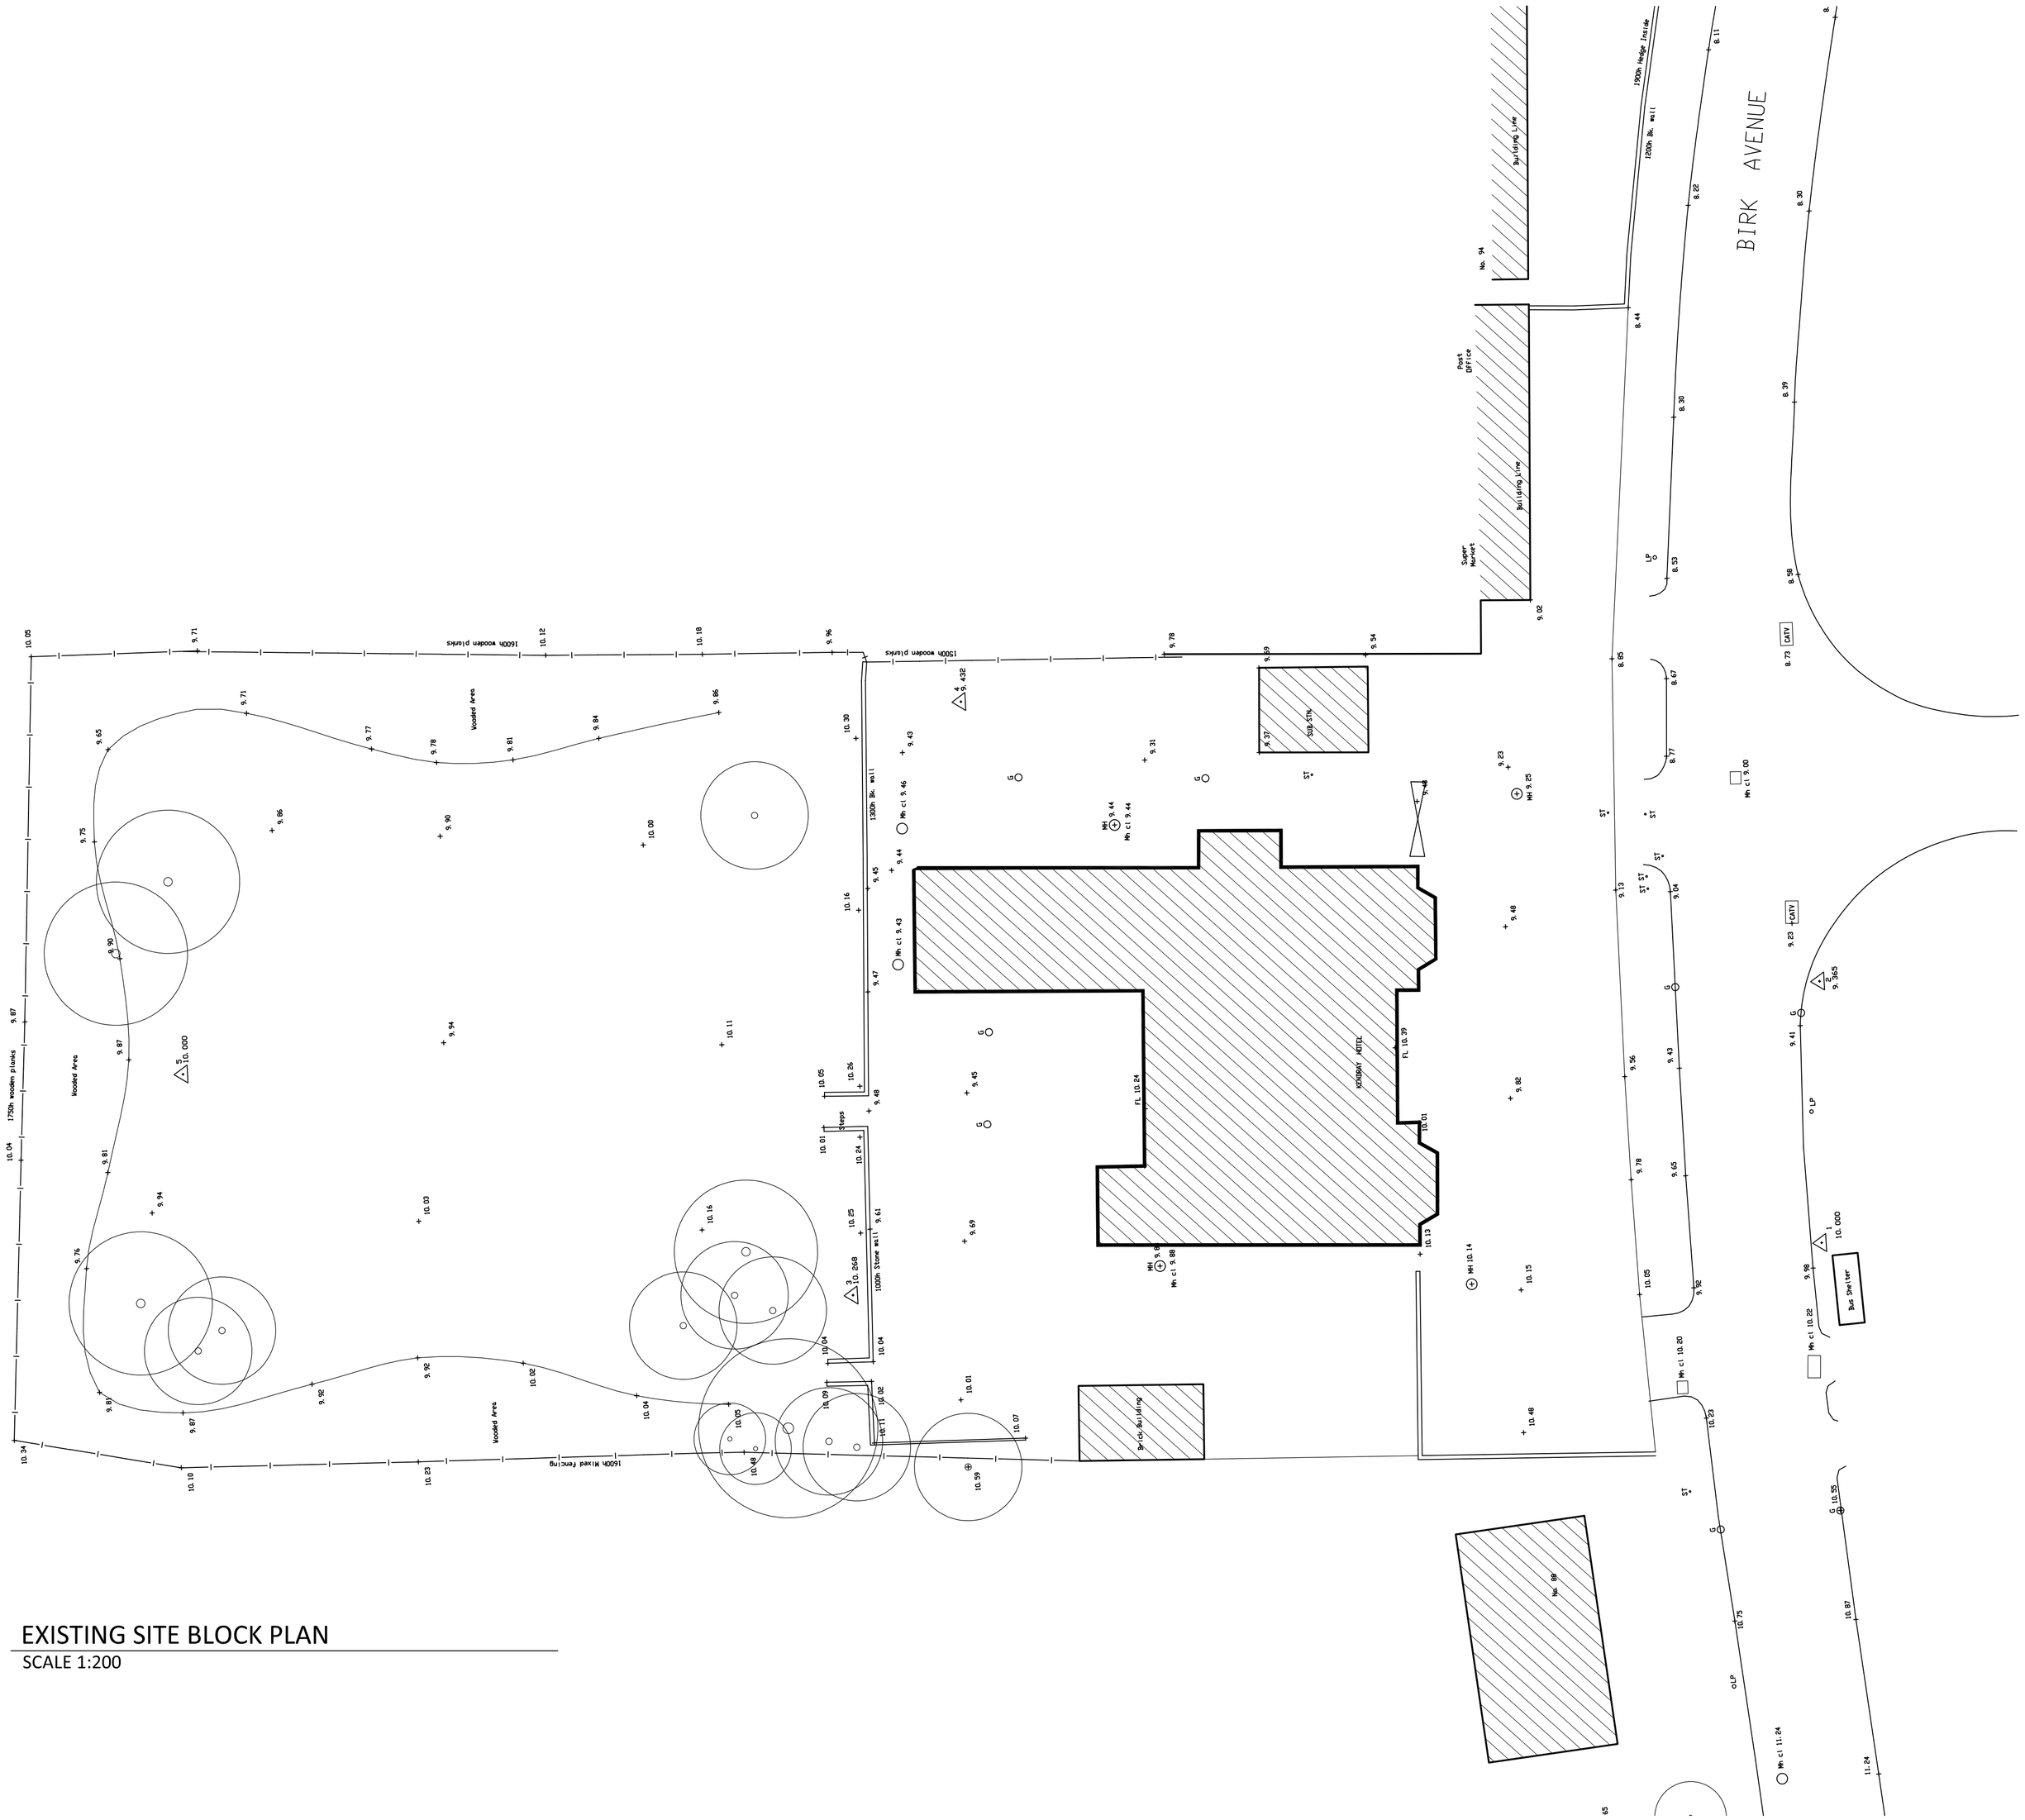

BIRK AVENUE
KENDARY HOTEL
Post Office
Super Market
No. 94
Bus Shelter
Wooded Area
Wooded Area
Wooded Area
