


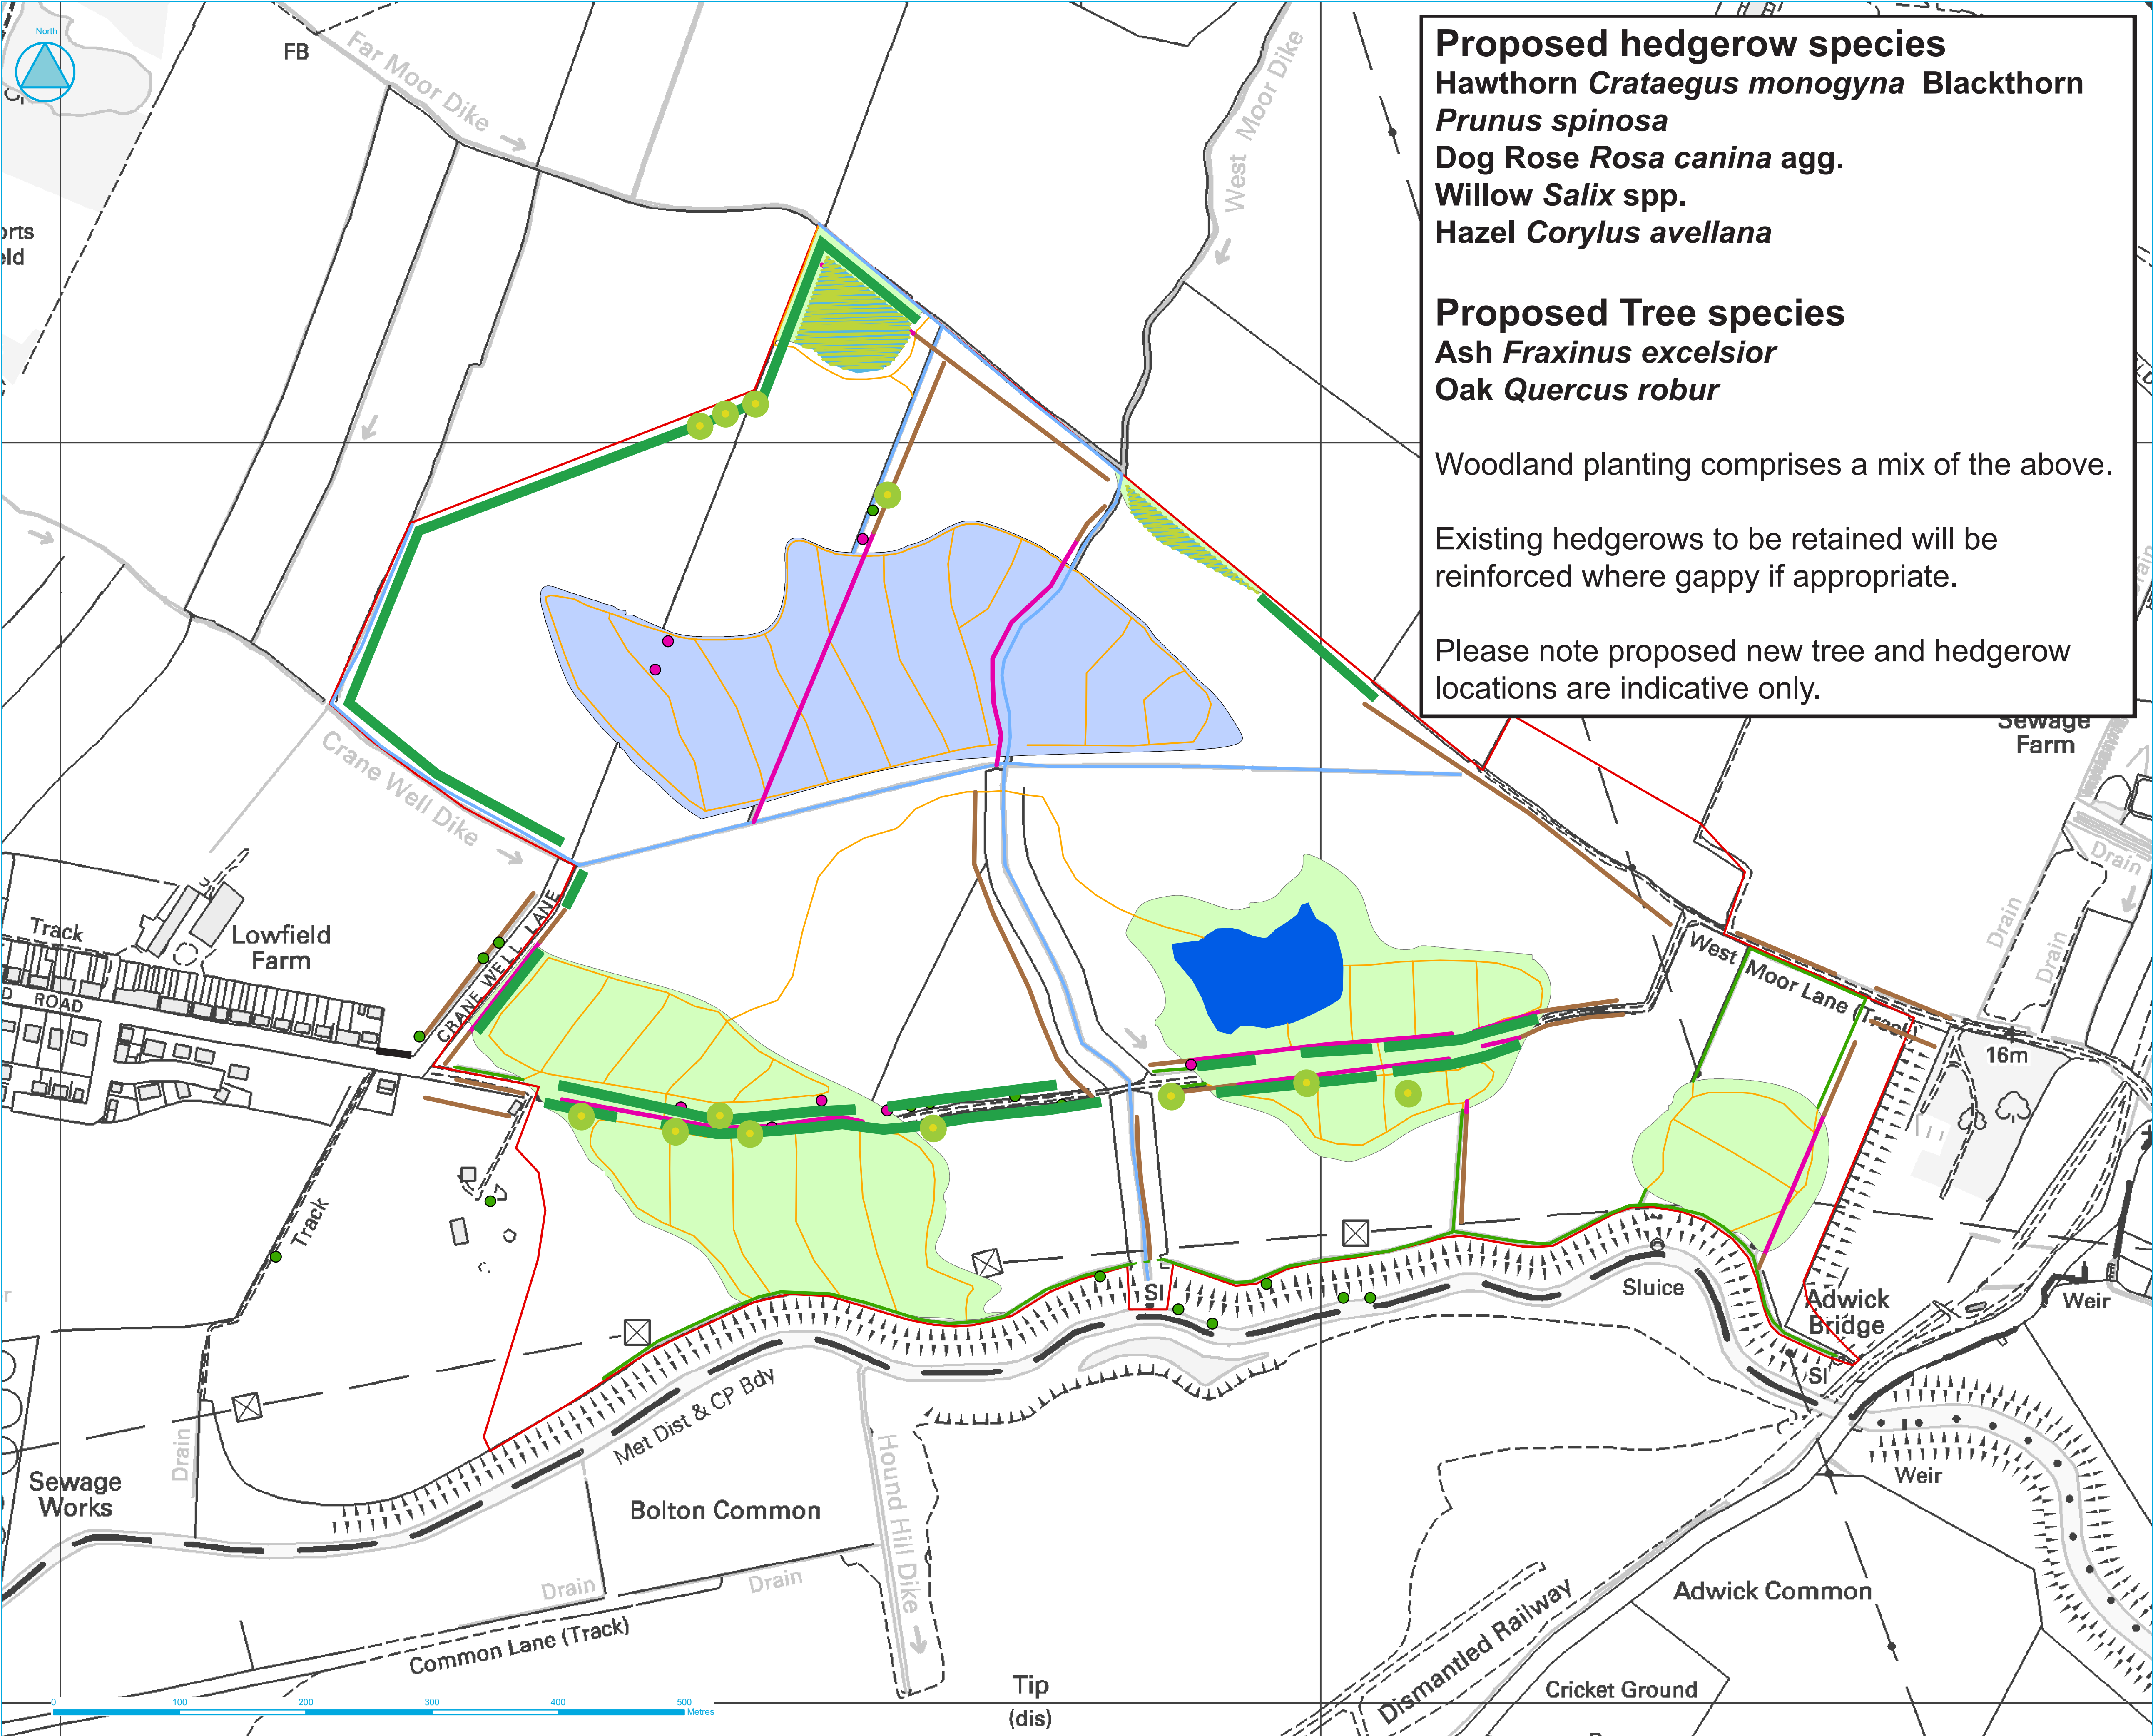

Proposed hedgerow species
Hawthorn *Crataegus monogyna* Blackthorn
Prunus spinosa
Dog Rose *Rosa canina* agg.
Willow *Salix* spp.
Hazel *Corylus avellana*

Proposed Tree species
Ash *Fraxinus excelsior*
Oak *Quercus robur*

Woodland planting comprises a mix of the above.

Existing hedgerows to be retained will be reinforced where gappy if appropriate.

Please note proposed new tree and hedgerow locations are indicative only.

Site boundary

Open water

Trees

- Keep
- Remove

Ditches

- High level gravity
- Low level pumped
- Proposed feeder ditches and foot drains

Hedgerow

- Keep
- Remove

Proposed Earth Movement

- Earth removal
- Earth deposition

Proposed planting

- Proposed woodland planting
- Proposed tree planting
- Proposed hedge planting



www.jeremybenn.co.uk
t +44 (0)1925 437020
f +44 (0)1925 437029
e info@jbaconsulting.co.uk

The Brow House
Widderpool Park
Greenall's Avenue
Warrington
WA4 6HL



for
RSPB
Adwick Washland Habitat Creation
General Arrangement - Trees and hedges

Drawn by: Mike Williamson	Date: 29/09/2010
Checked by: Andy Wood	Date: 07/10/2010
Approved by: Kevin Keating	Date: 13/10/2010

File Name: N:\2010\Projects\2010\Adwick Washland\Reports\final planning application\2010\Adwick Washland\Rev A - Trees and hedges.pdf

Drawing Number: 2010s4268-047 - Rev A	Status: For Planning	Scale: 1:2,500
---------------------------------------	----------------------	----------------

© Crown Copyright. All Rights Reserved.
RSPB Licence 100621767 2010