
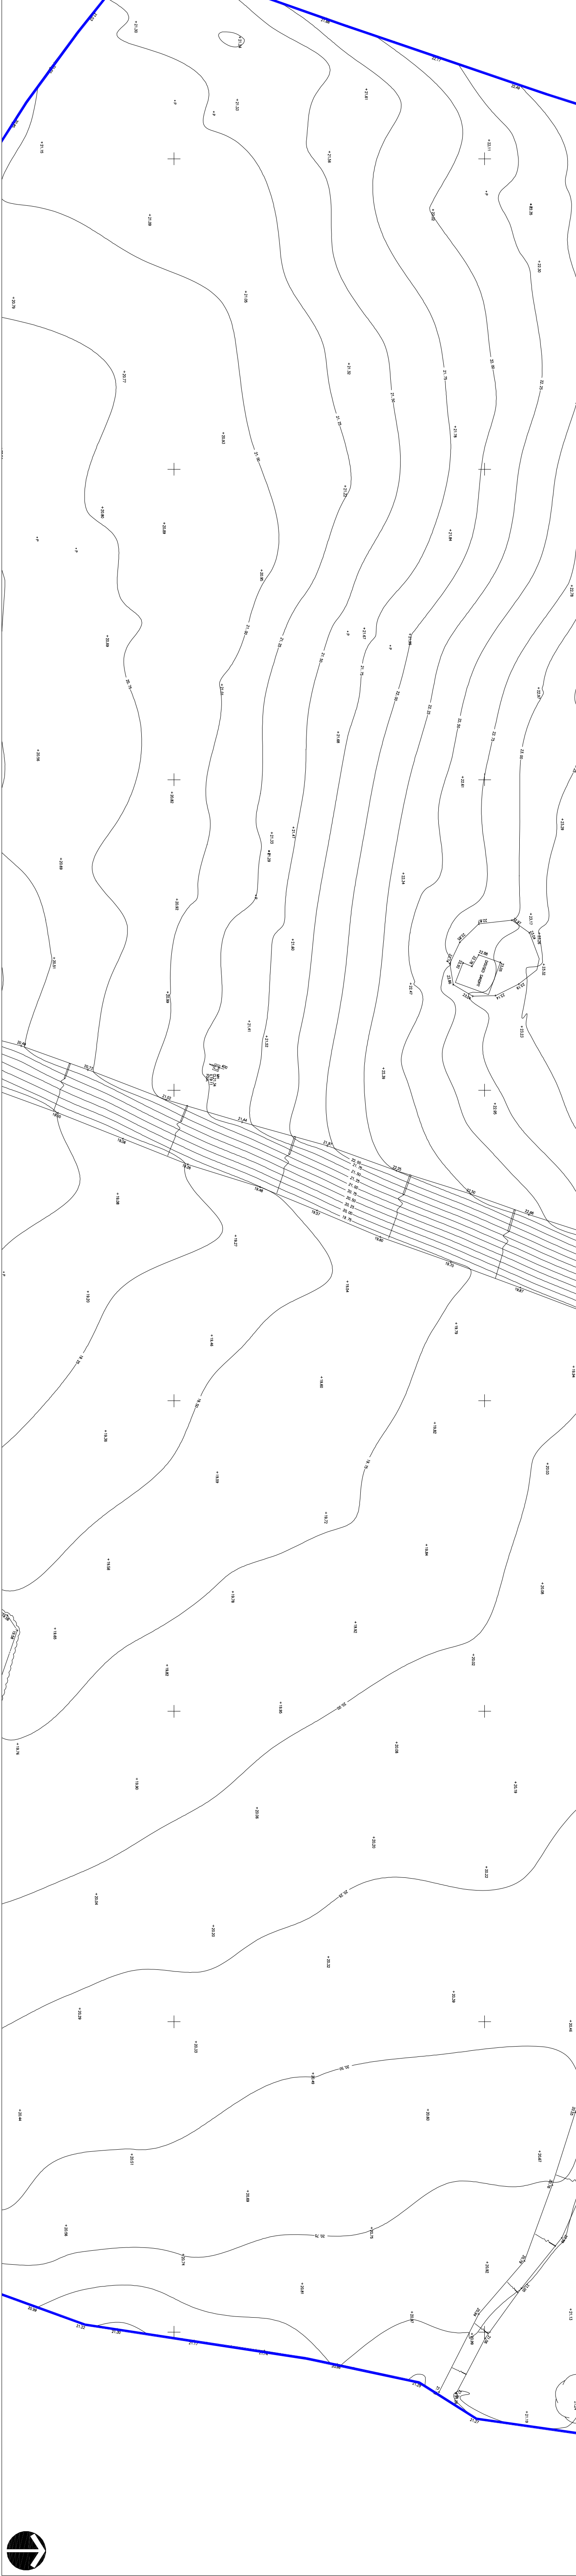


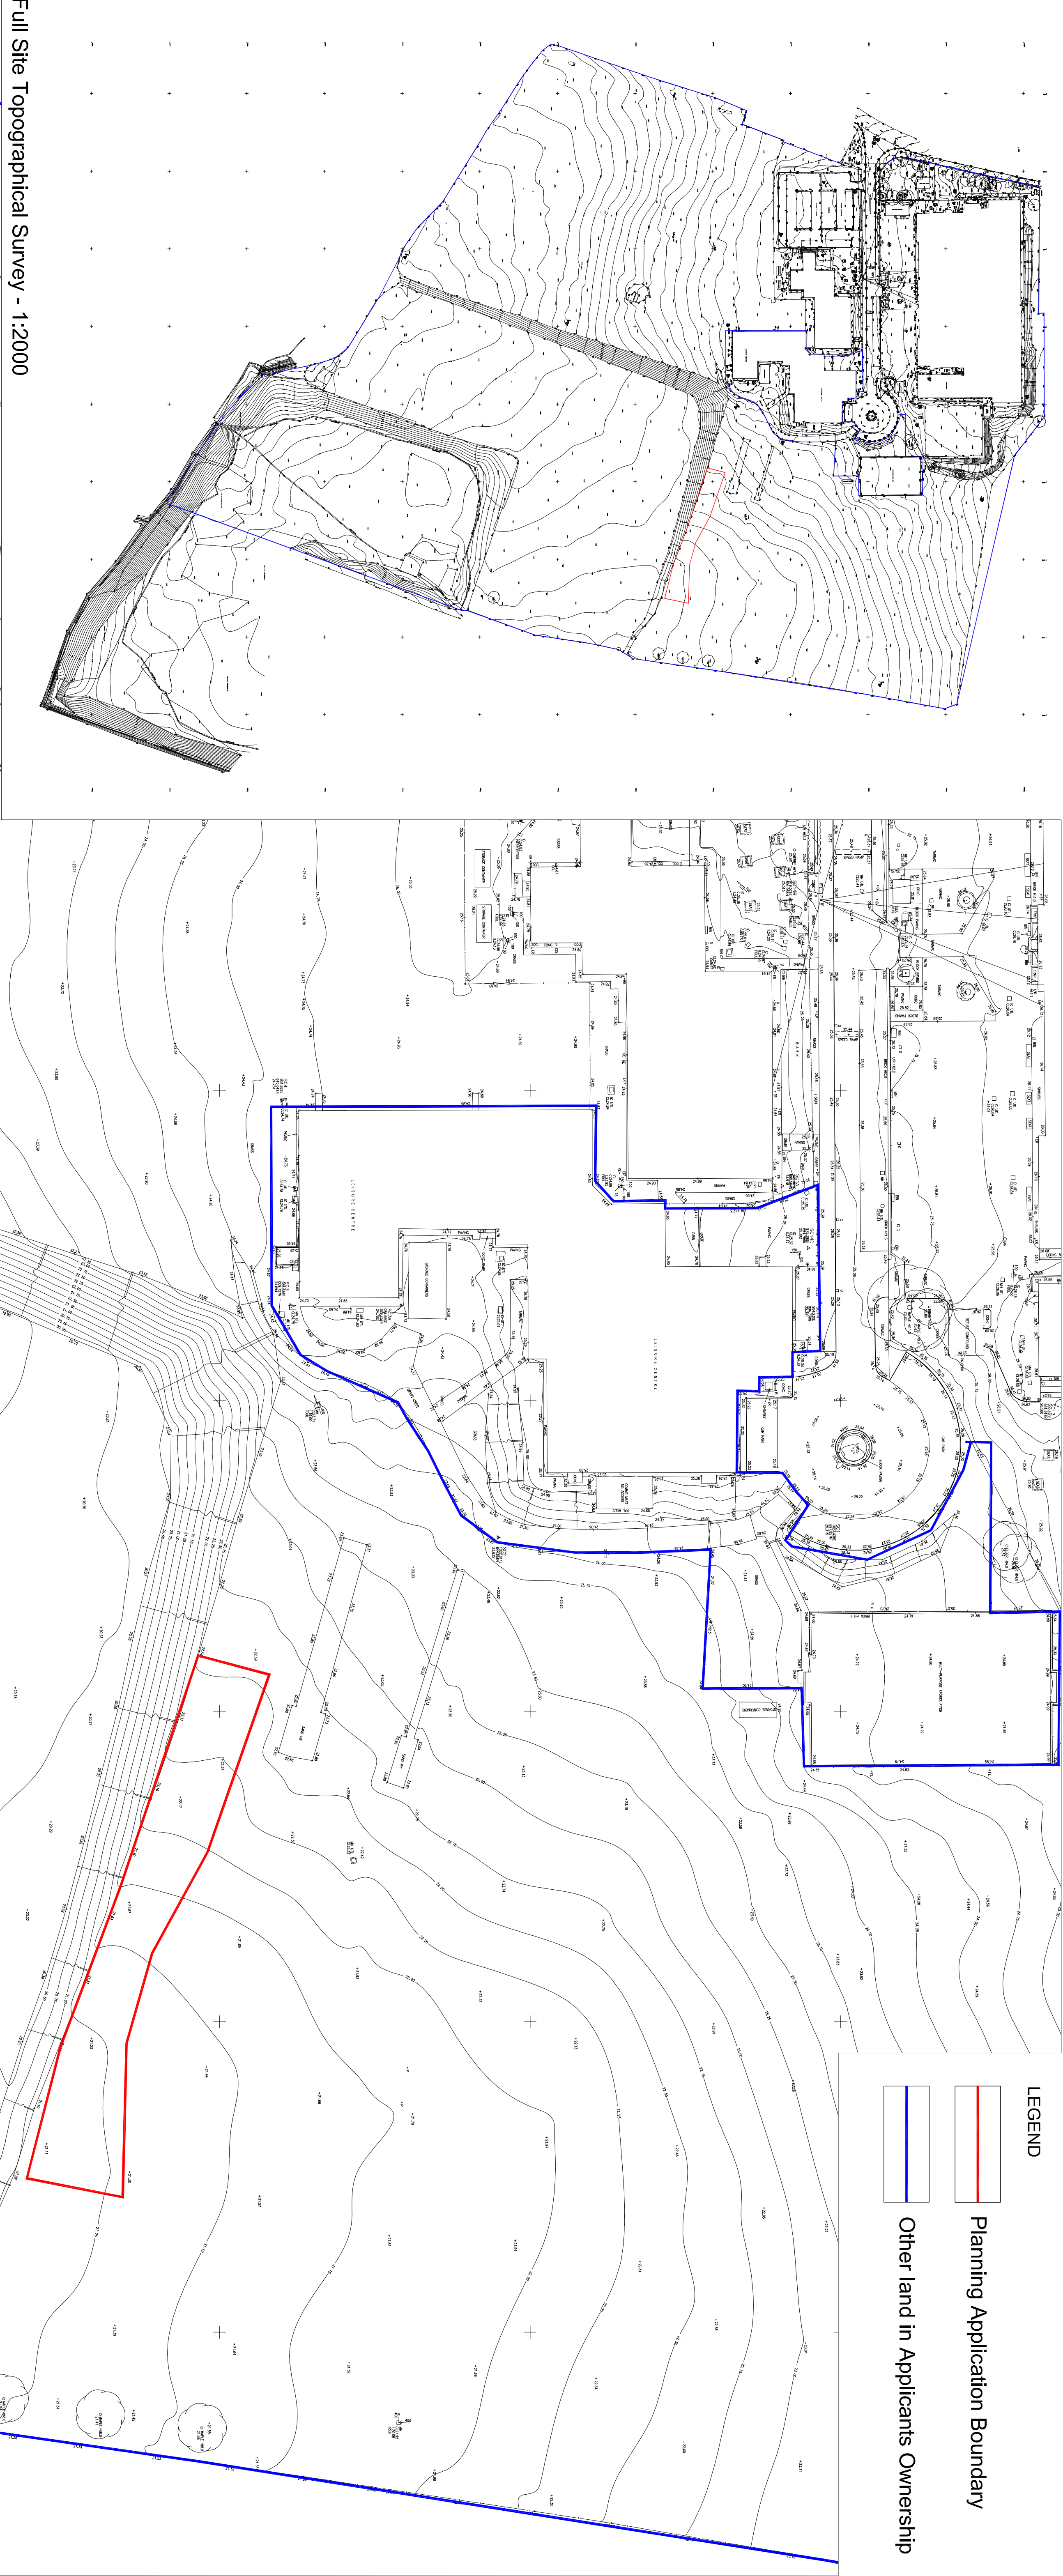

LEGEND

Planning Application Boundary

Other land in Applicants Ownership

REV	DESCRIPTION	DATE	REV	DESCRIPTION	DATE
P01	Preliminary Issue	10.12.08			

Project Barnsley BSF - Deane

Drawings Title Existing topographical survey in location of proposed Wind Turbines

Drawings BPL_DEA_AWP_DR_94_BW_LL_17 P01 **Scale** As shown **Date** 14.09.09 **Drawn** DH **Checked** SLL

Author Anthony Walker and Partners Limited **Email** info@awpartners.co.uk **Phone** 0191 233 0188 **Website** www.awpartners.co.uk

Project Barnsley BSF - Deane

Drawings Title Existing topographical survey in location of proposed Wind Turbines

Drawings BPL_DEA_AWP_DR_94_BW_LL_17 P01 **Scale** As shown **Date** 14.09.09 **Drawn** DH **Checked** SLL

Author Anthony Walker and Partners Limited **Email** info@awpartners.co.uk **Phone** 0191 233 0188 **Website** www.awpartners.co.uk

This document is copyright and must not be used, amended or reproduced in any form without written consent from Anthony Walker & Partners