


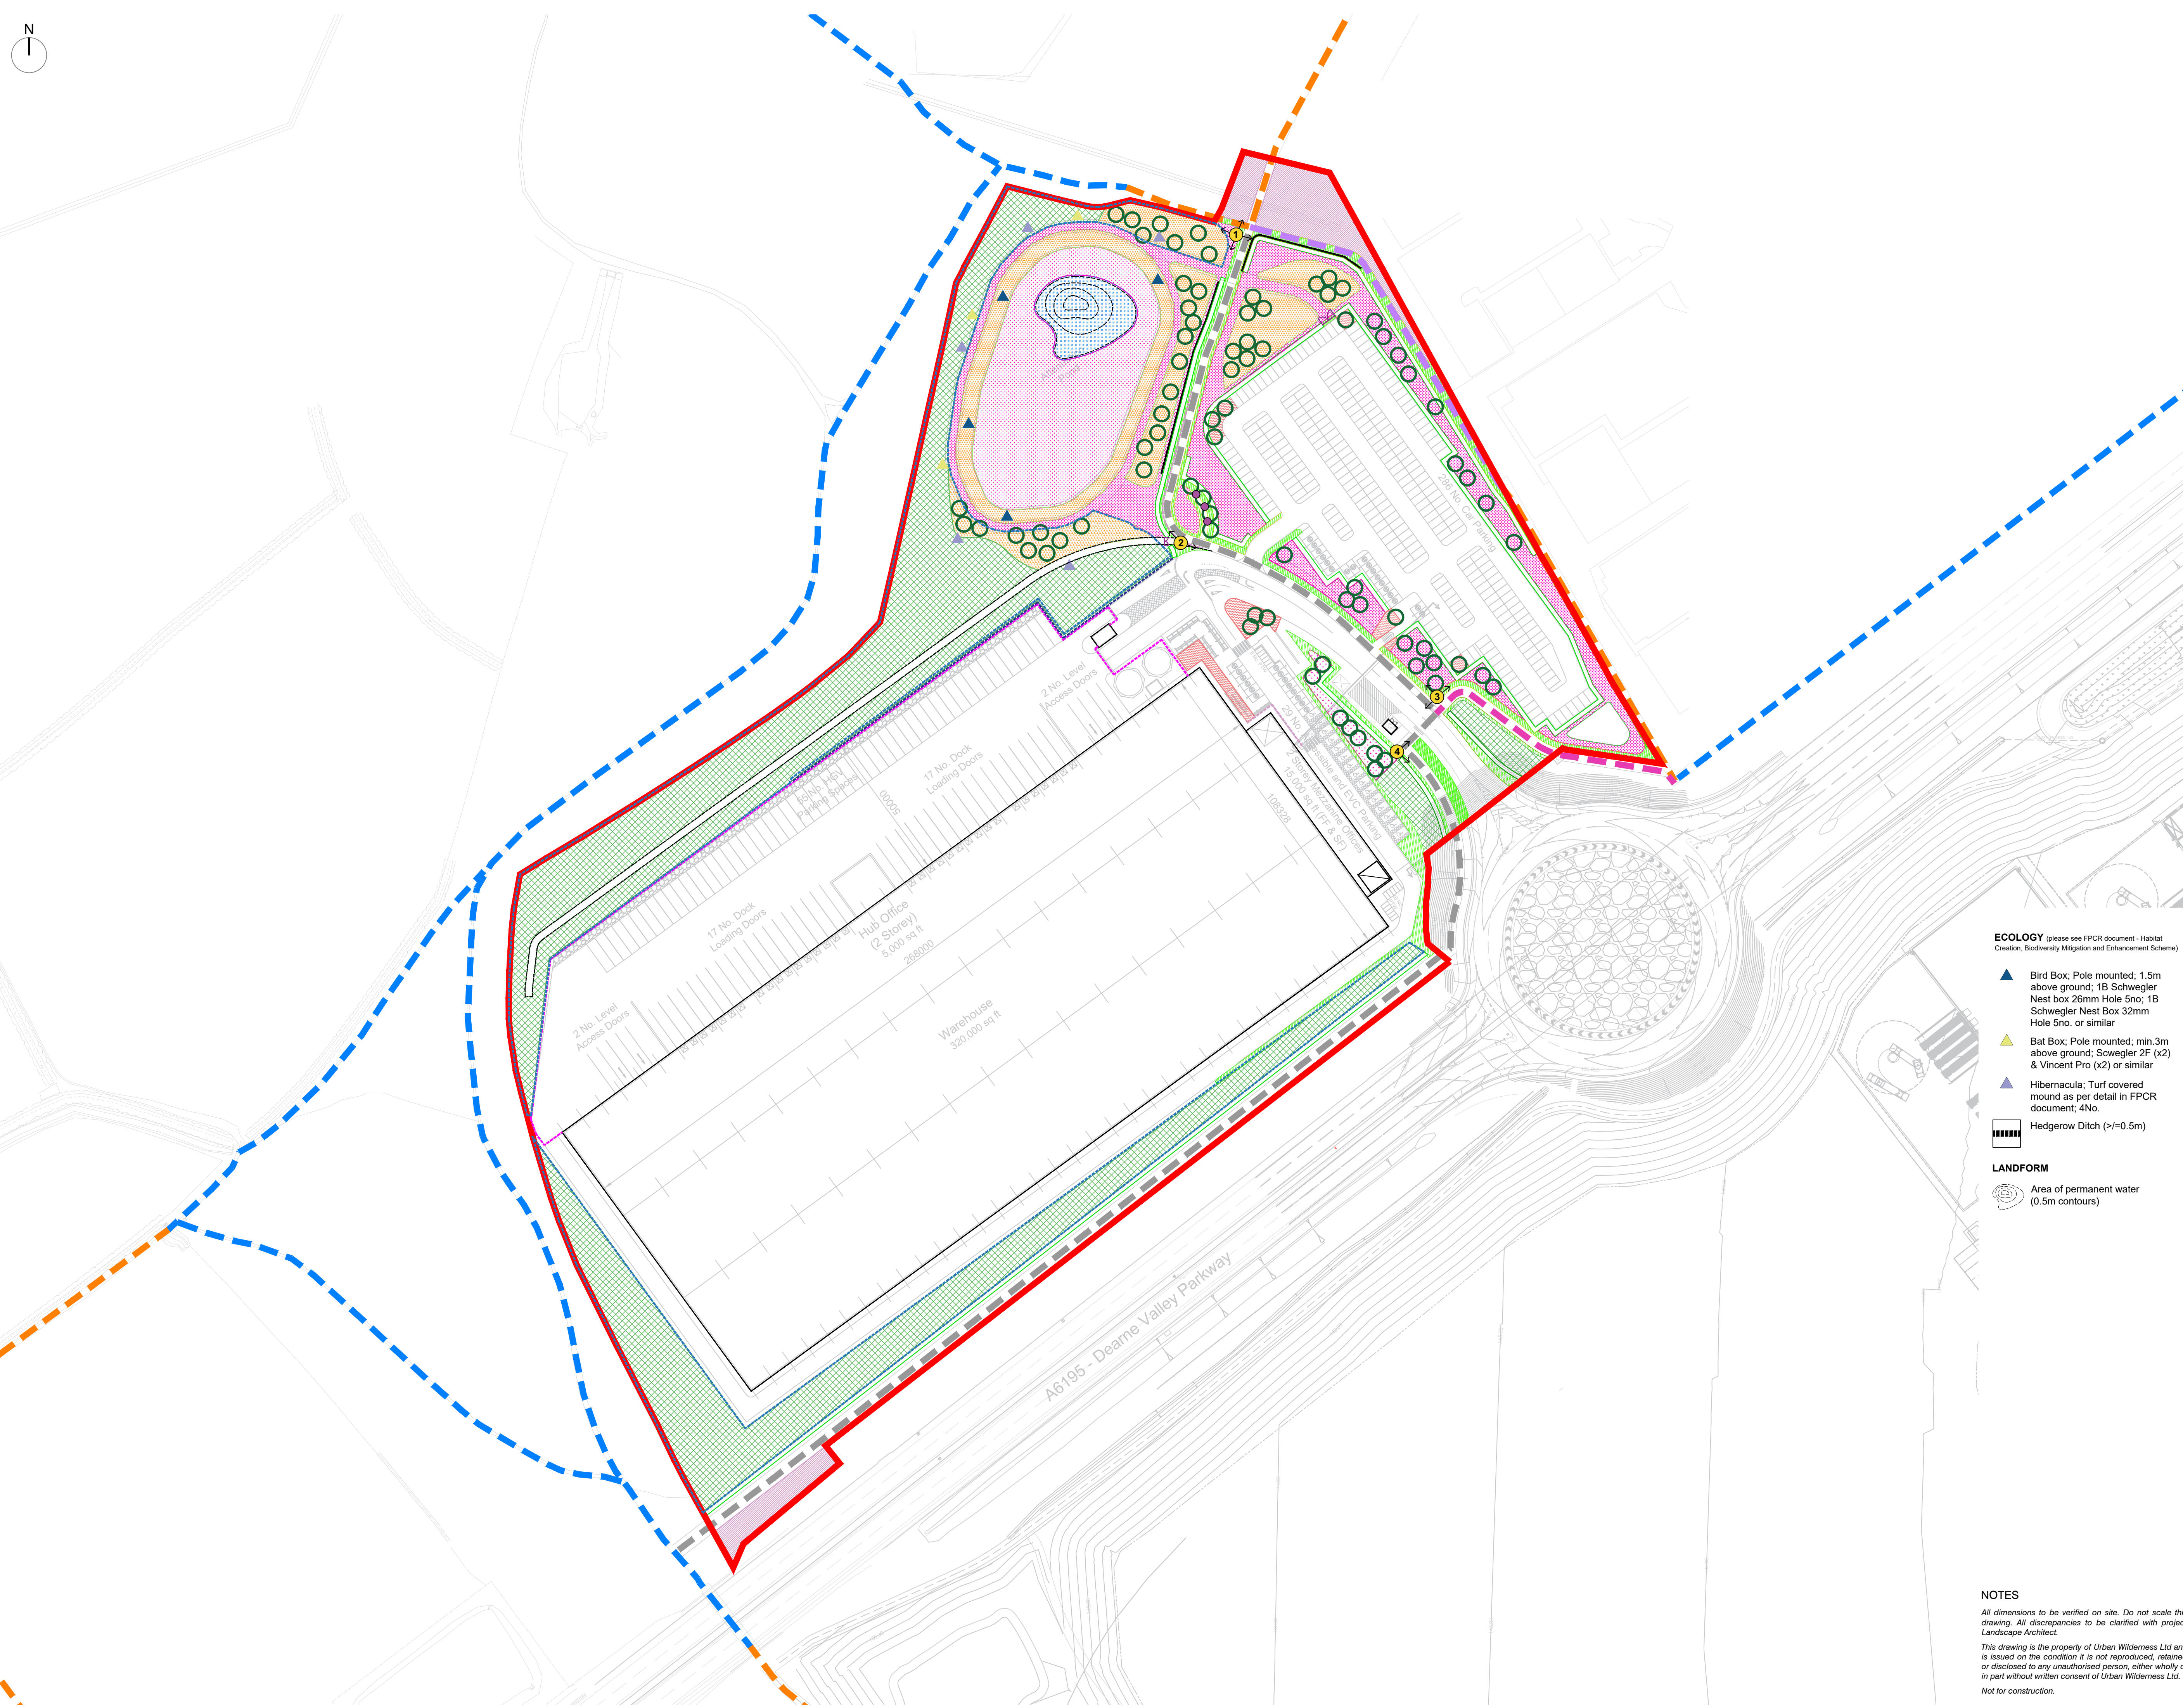

- KEY**
- Phase 3 Boundary (9.37ha)
- SOFT LANDSCAPE TYPOLOGIES**  
See Landscape Planting Plan 441-UW-P-002
- Proposed Native Woodland Planting
  - Proposed Native Scrub Planting
  - Proposed Wildflower Meadow
  - Proposed Inundation Planting
  - Proposed Ornamental Planting
  - Proposed Areas of Mown Grass
  - Existing Landscape Retained & Enhanced
  - Proposed Formal Hedging
  - Proposed Informal Hedge Consisting Of Native Tree & Shrub Species
  - Proposed Specimen Trees

- FOOTPATHS**
- Existing Footpaths (outside site boundary)
  - Public Footpaths. Uneven surfaces to be made good (those within Phase boundary)
  - Realigned Public Footpath
  - Realigned Public Bridleway. Flexipave Surface
  - Footpaths (not Public Rights of Way)
  - Maintenance Path to Embankment MOT Type 1 Substrate Surfacing

- FENCING & GATES**
- Rabbit fencing. See UW Drawing 441-UW-P-005.
  - Paladin Security Fencing
  - Acoustic Fence
  - Retaining Feature
  - Lockable timber 5 bar gate 5.2m wide

- FEATURES/FURNITURE**
- Bench; Woodscape; Type 2 Backless Bench; Hardwood Timber; Length 2000mm; 6No. or similar  
See Drawing 441-UW-P-006 for further details

- SIGNAGE**
- Footpath Signage; Metal Signage & Timber Routemarkers  
See Drawing 441-UW-P-004 for further details
  - Directional Information
    - NW-Public Footpath & Trans Pennine Trail; NE-Permissive Bridleway; SE-Public Footpath.
    - NE-Permissive Bridleway; SW-Permissive Bridleway.
    - SW-Permissive Footpath.
    - N-Permissive Footpath. S-Permissive Footpath

- ECOLOGY** (please see FPCR document - Habitat Creation, Biodiversity Mitigation and Enhancement Scheme)
- Bird Box; Pole mounted; 1.5m above ground; 1B Schwegler Nest box 26mm Hole 5no; 1B Schwegler Nest Box 32mm Hole 5no. or similar
  - Bat Box; Pole mounted; min 3m above ground; Sowegler 2F (x2) & Vincent Pro (x2) or similar
  - Hibernacula; Turf covered mound as per detail in FPCR document; 4No.
  - Hedgerow Ditch (>=0.5m)
- LANDFORM**
- Area of permanent water (0.5m contours)

|     |                                                    |           |
|-----|----------------------------------------------------|-----------|
| D   | Minor revisions in line with PROW Officer comments | 18 May 22 |
| C   | Minor revisions to Arch. layout and update to key  | 1 Apr 22  |
| B   | Minor revisions to Arch. layout                    | 10 Dec 21 |
| A   | Minor revisions                                    | 9 Dec 21  |
| -   | First Issue                                        | 3 Dec 21  |
| rev | details                                            | date      |

**URBAN WILDERNESS**

7 Saw Mill Yard, Water Lane, Holbeck, Leeds, LS11 5WH  
www.urbanwilderness.co.uk  
design@urbanwilderness.co.uk  
0113 472 0030  
registered in Scotland SC371979

client  
**Firethorn Trust**

project  
**Gateway 36 Phase 3**

drawing title  
**Landscape Features Plan**

drawing status  
**PLANNING**

|                                    |                          |                         |
|------------------------------------|--------------------------|-------------------------|
| drawn by<br><b>SDJ</b>             | checked by<br><b>TBR</b> | date<br><b>3 Dec 21</b> |
| scale<br><b>1:1000</b>             |                          | paper size<br><b>A1</b> |
| job/dwg no.<br><b>441-UW-P-003</b> |                          | rev.<br><b>D</b>        |

**NOTES**

All dimensions to be verified on site. Do not scale this drawing. All discrepancies to be clarified with project Landscape Architect.

This drawing is the property of Urban Wilderness Ltd and is issued on the condition it is not reproduced, retained or disclosed to any unauthorised person, either wholly or in part without written consent of Urban Wilderness Ltd.

Not for construction.