




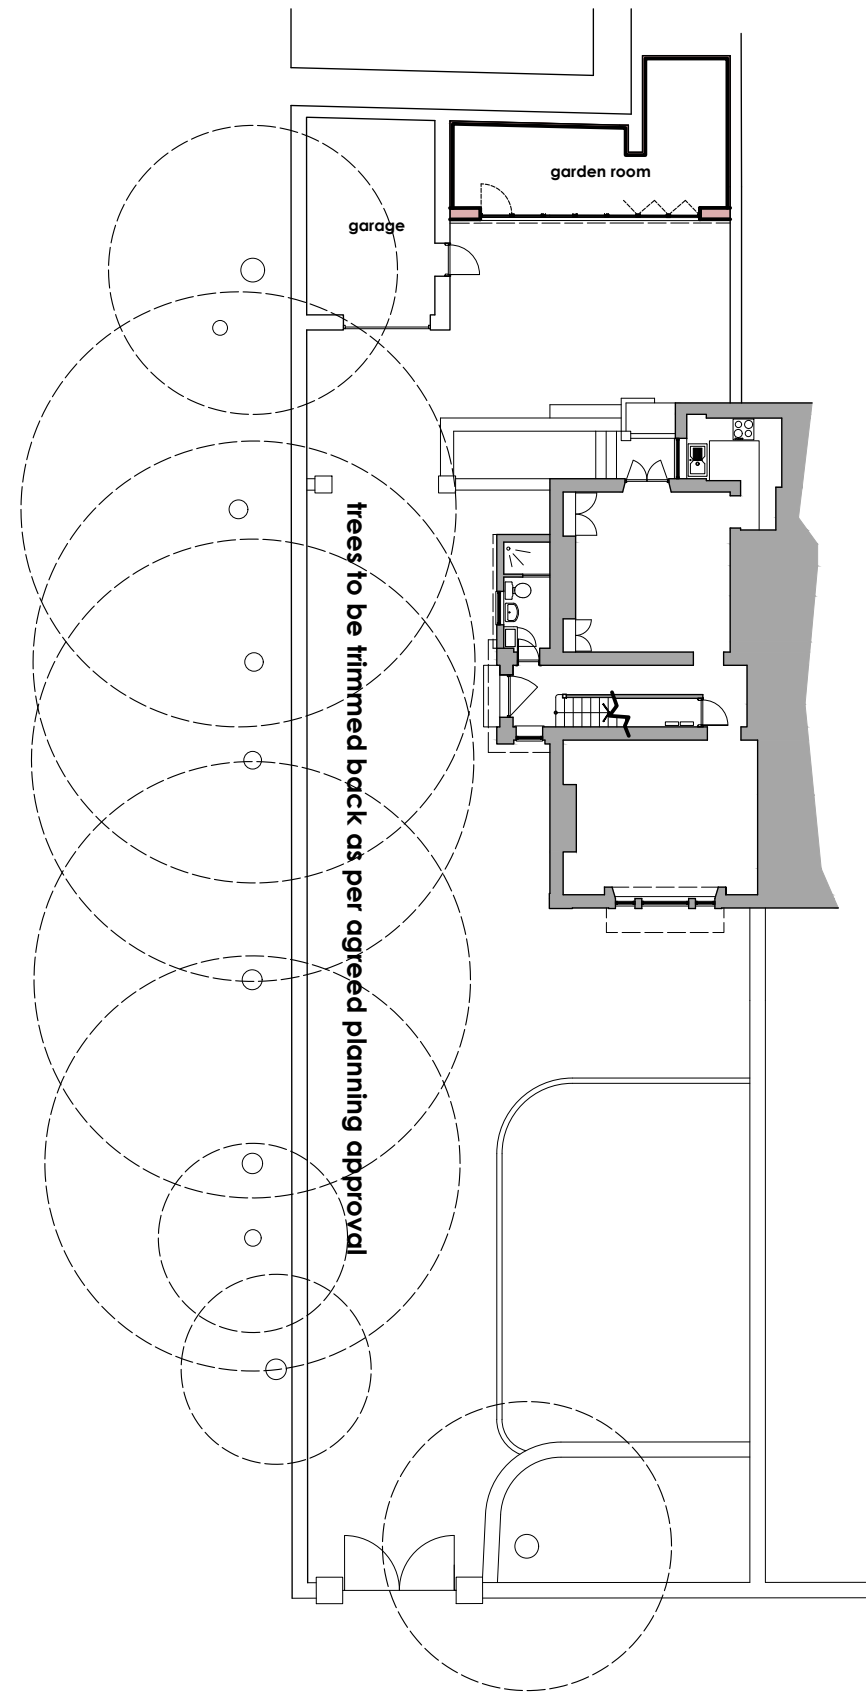

BLOCK PLAN - as proposed
Scale 1:200 @ A1

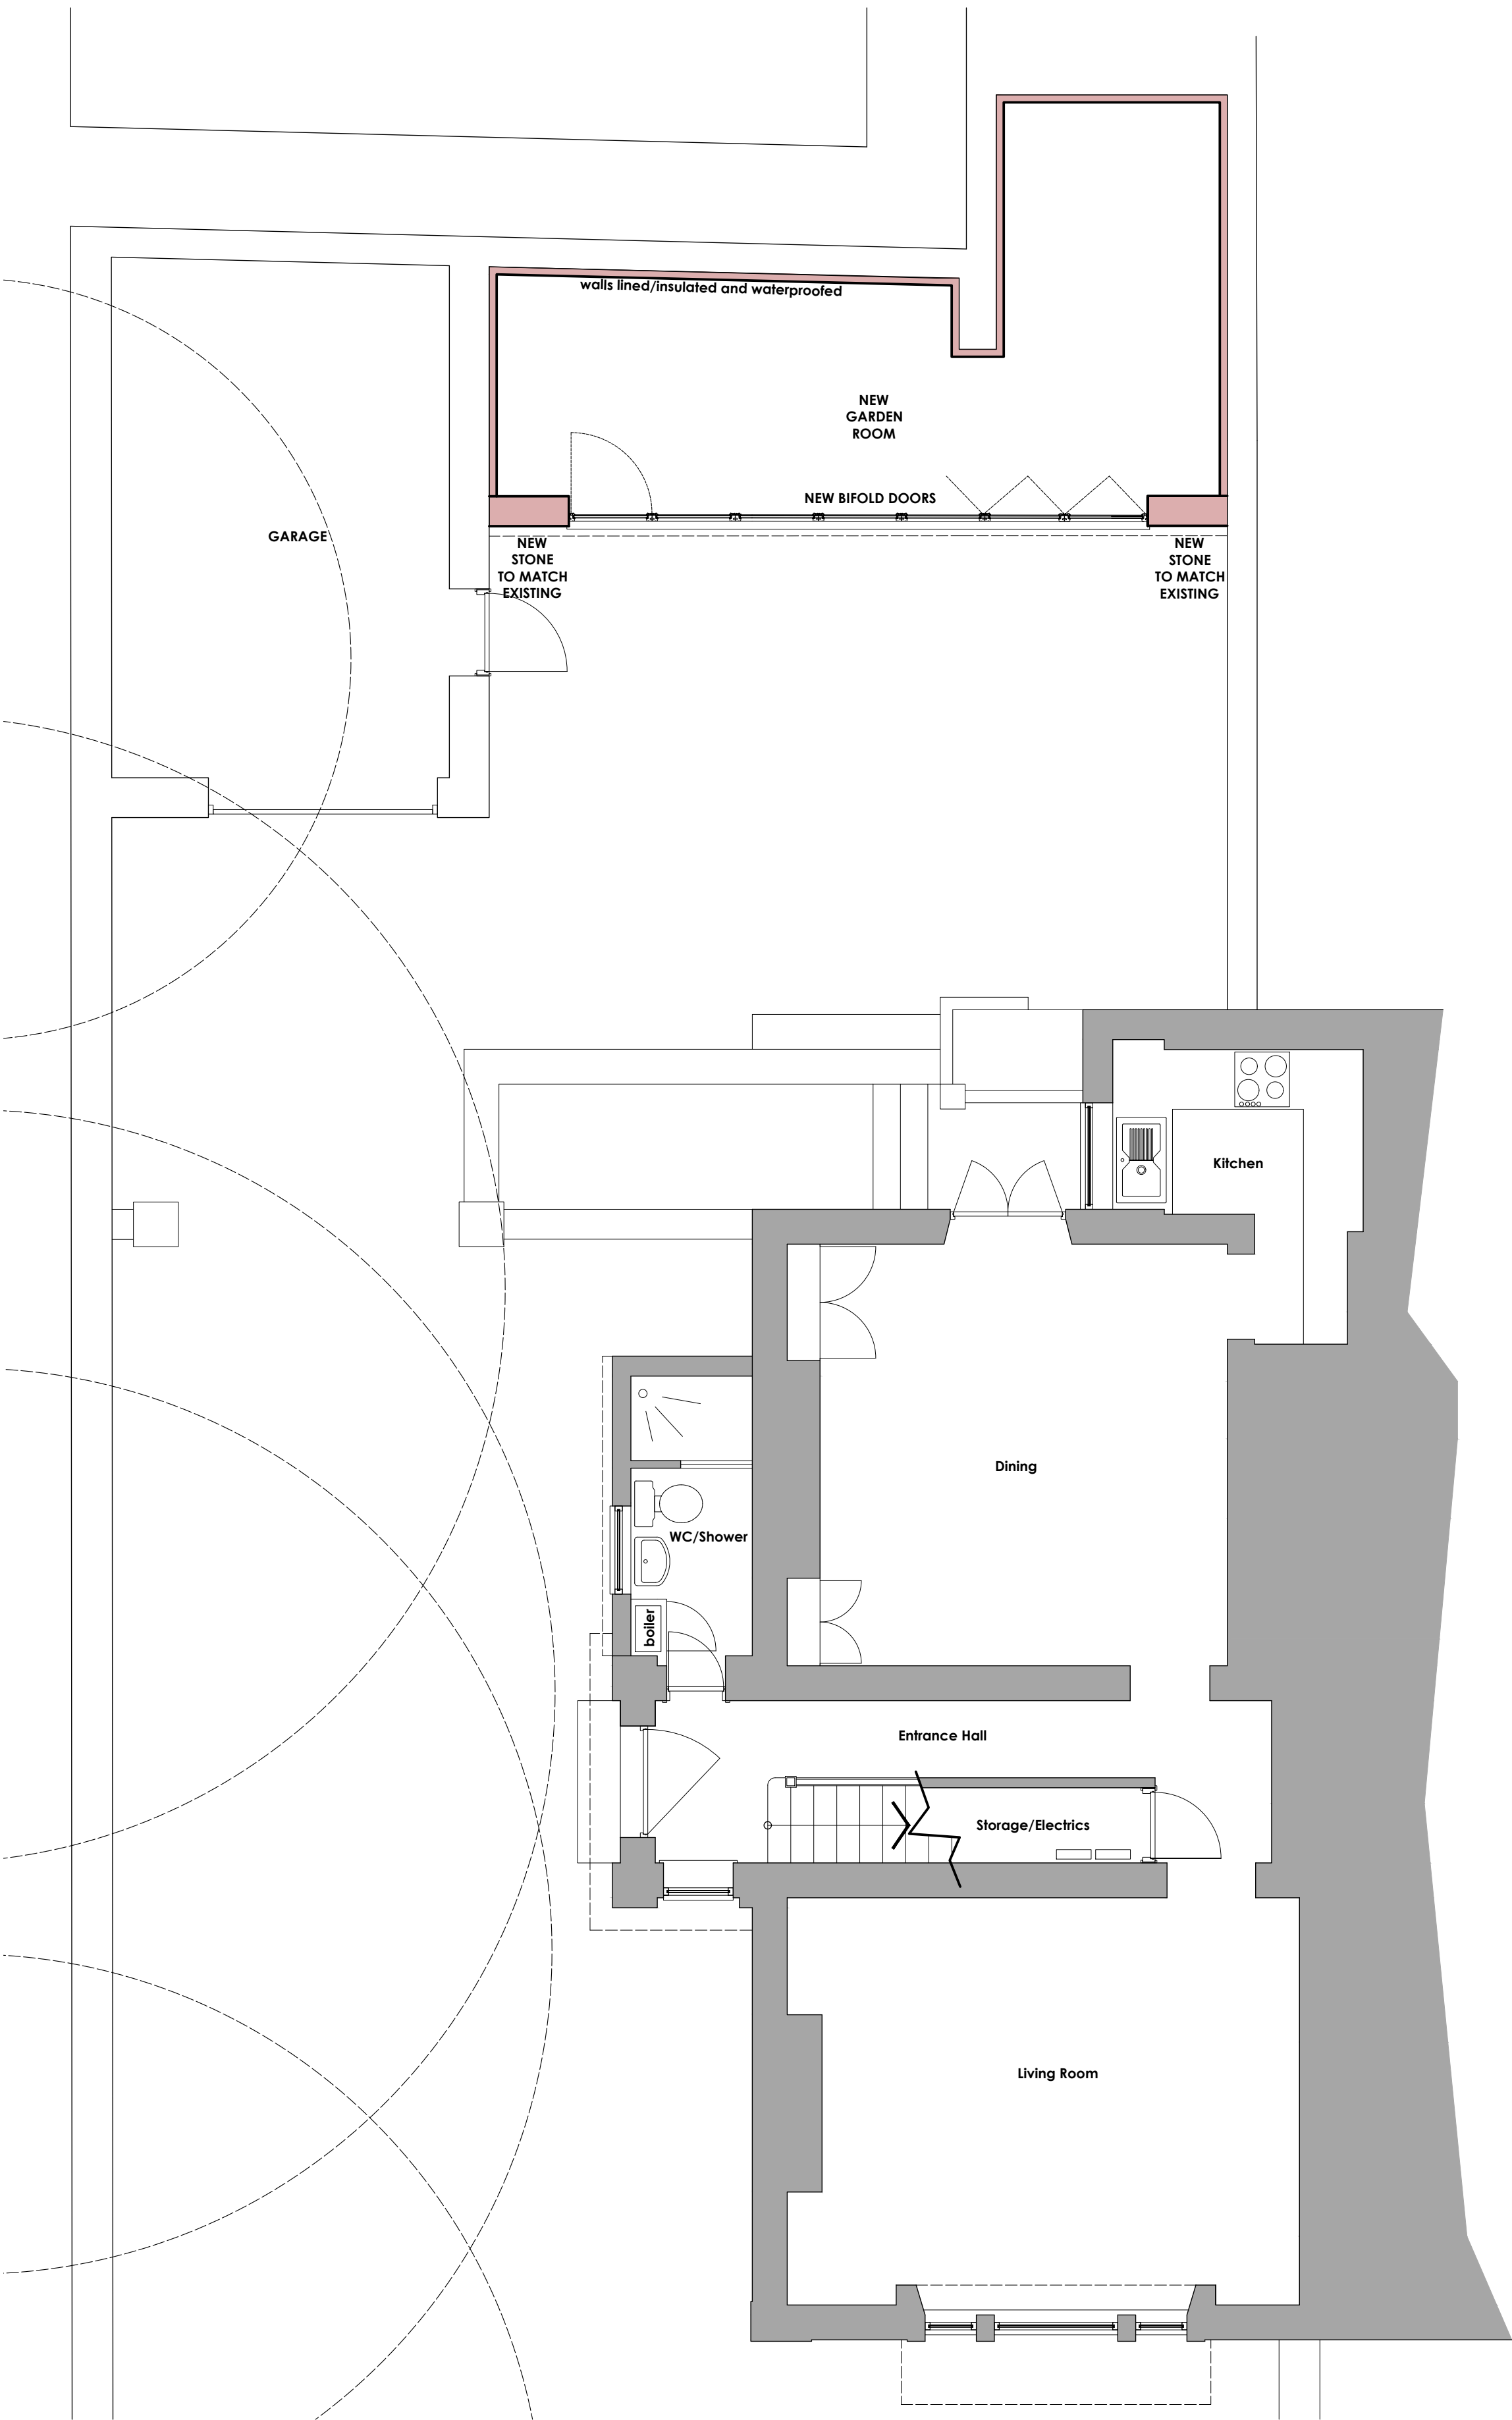

GROUND FLOOR - as proposed
Scale 1:50 @ A1

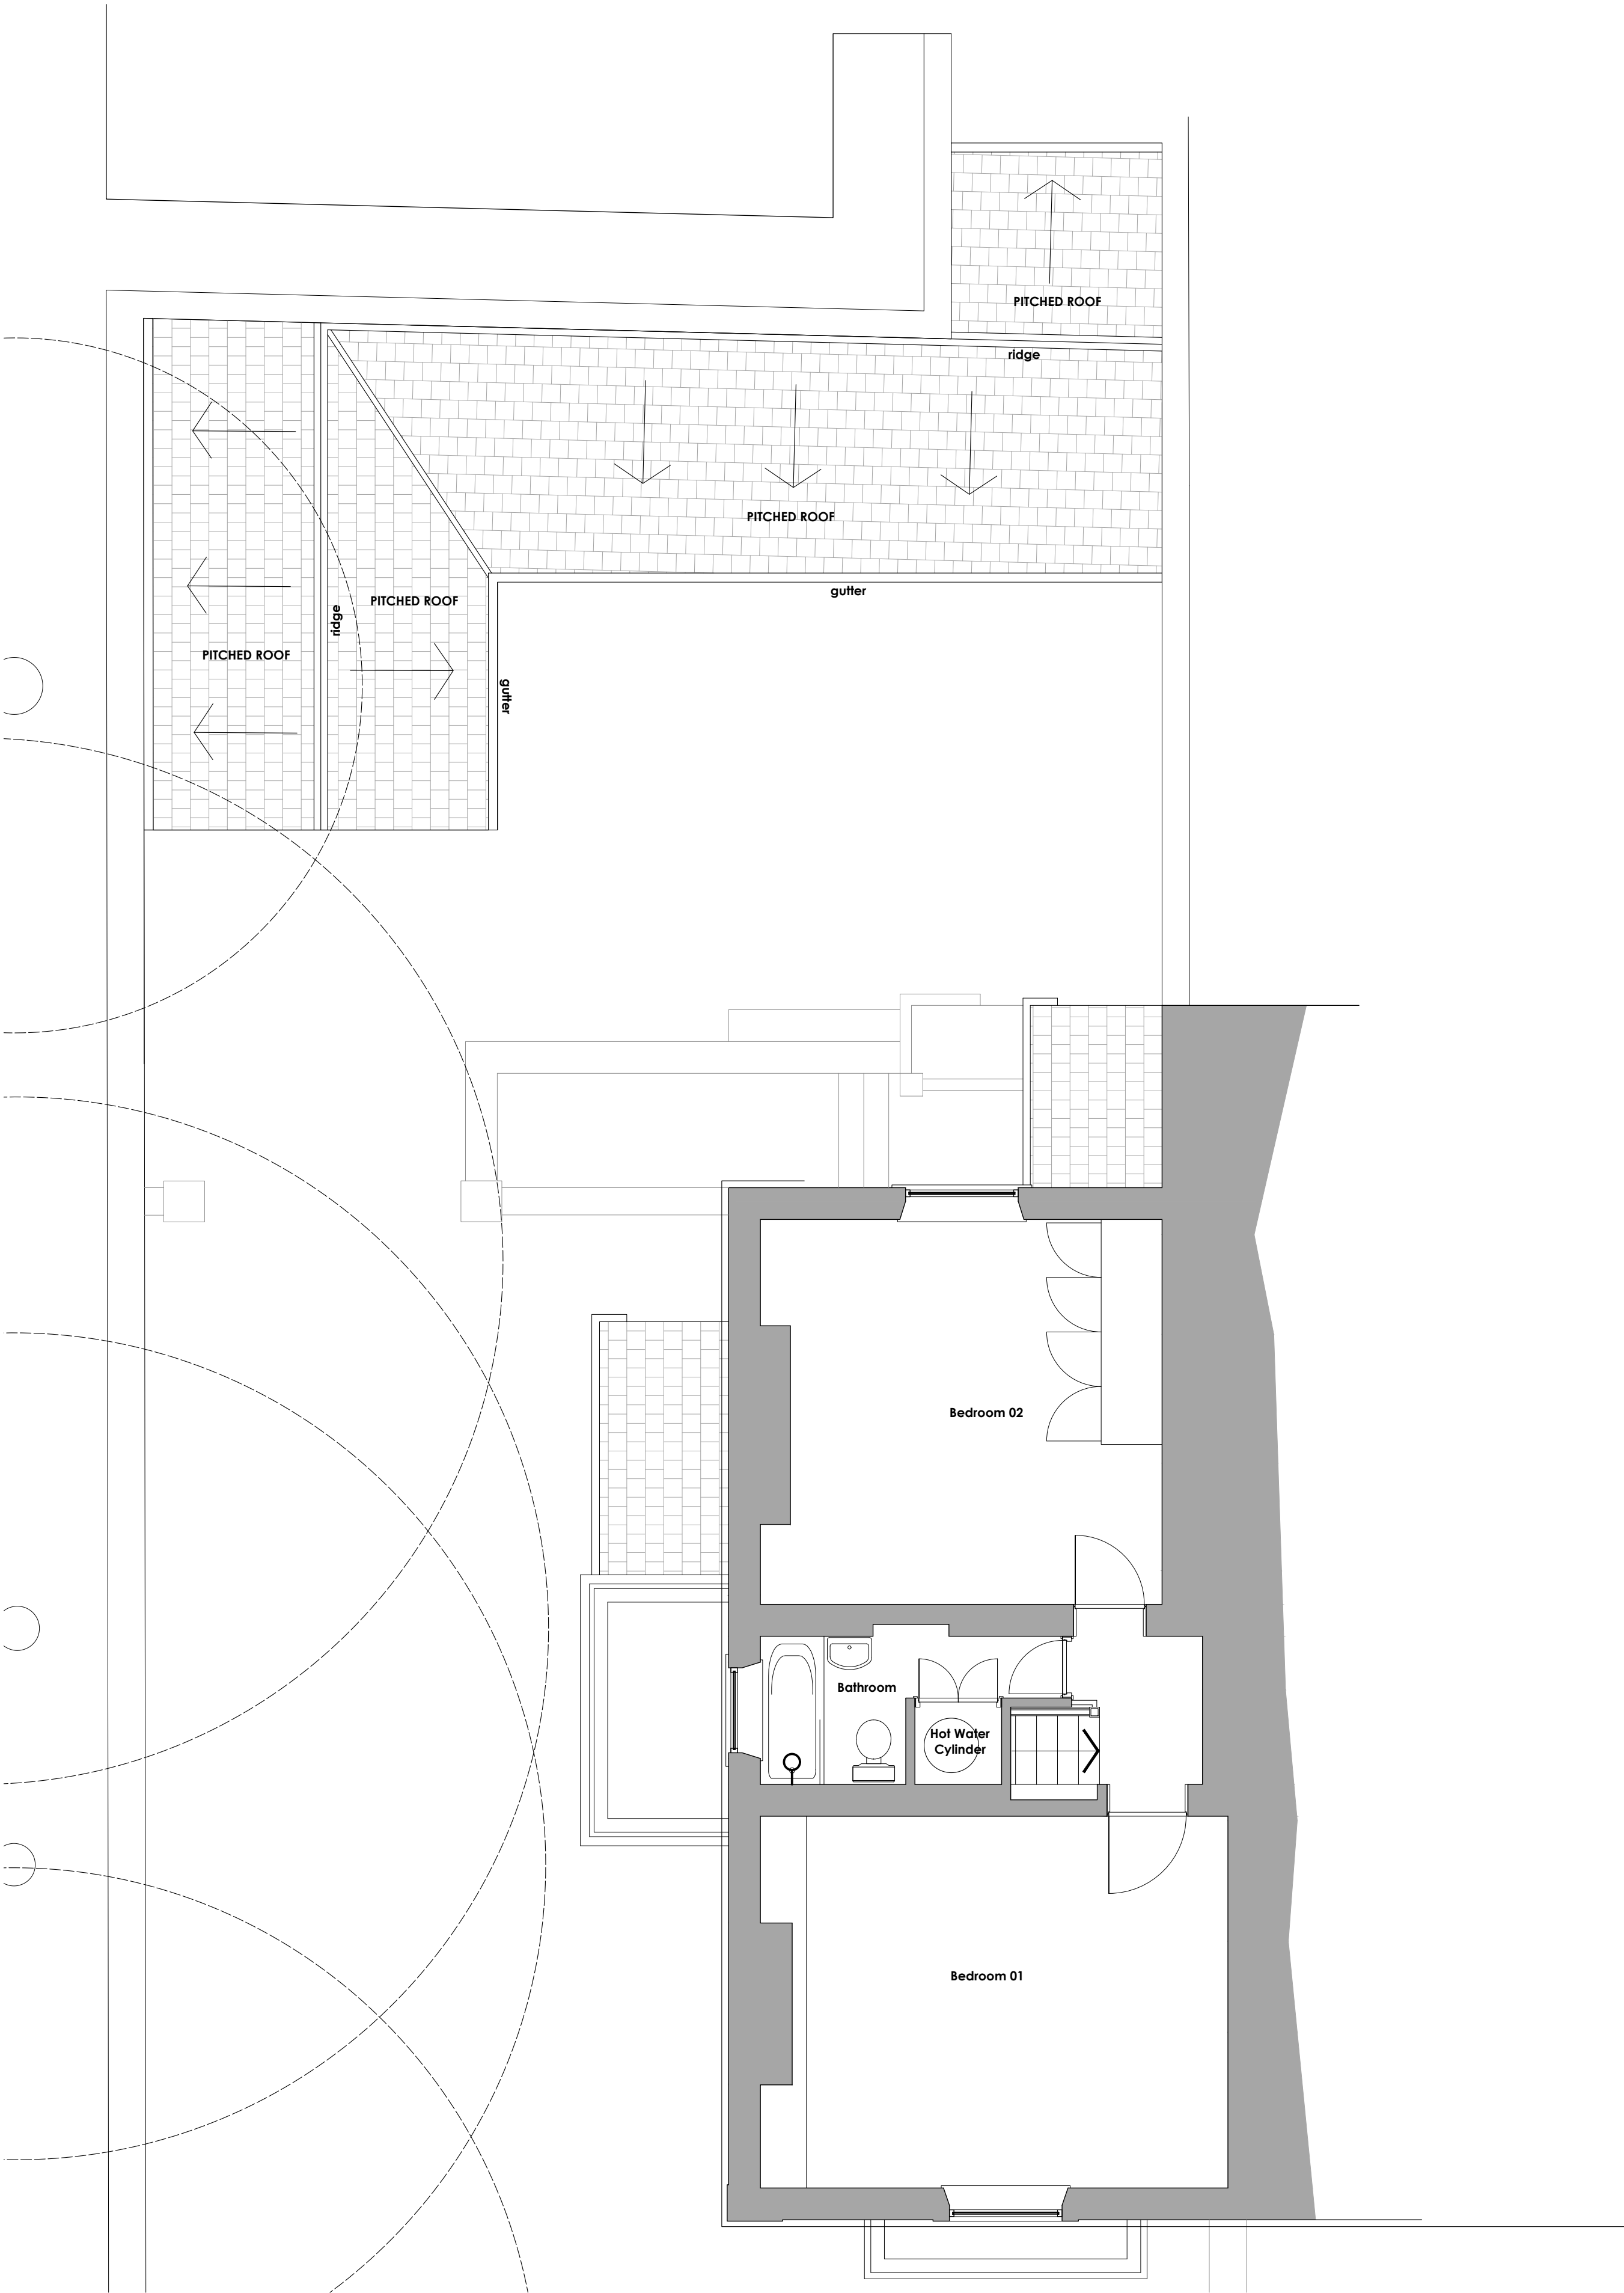

FIRST FLOOR - as proposed
Scale 1:50 @ A1