


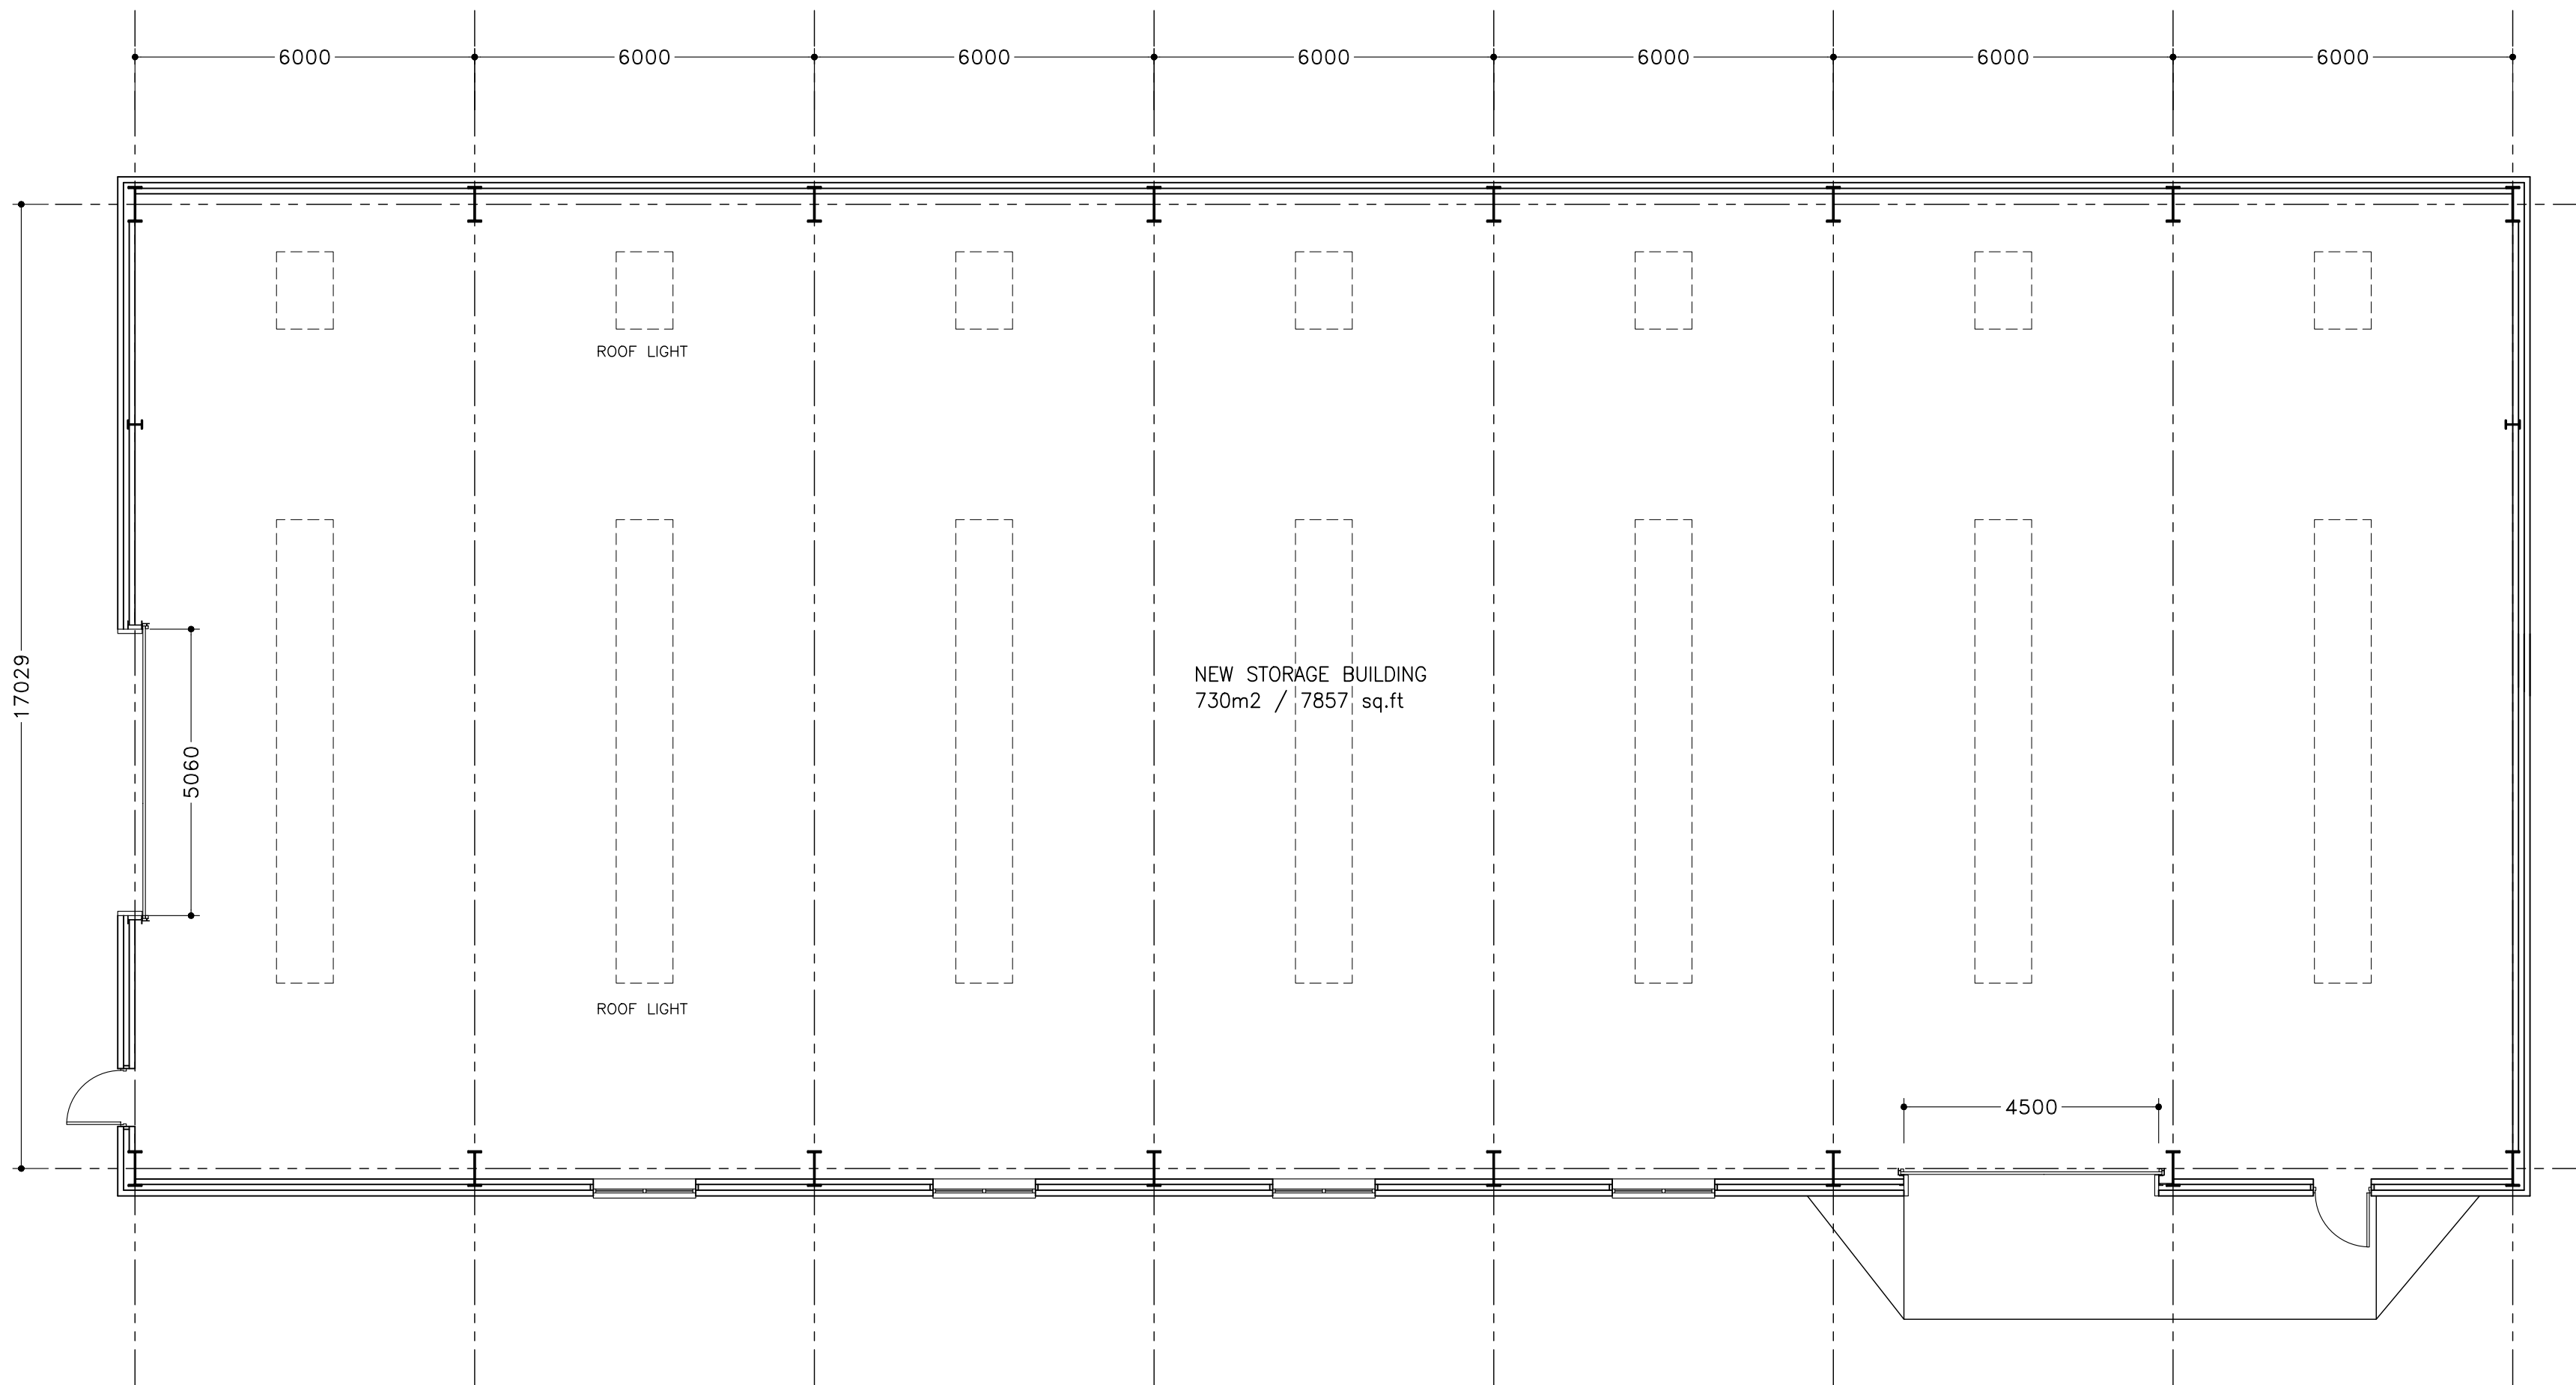

- NOTES
- 1 ALL WORK TO BE CARRIED OUT IN ACCORDANCE WITH THE BUILDING REGULATIONS AND THE REQUIREMENTS OF THE LOCAL AUTHORITY.
 - 2 NO DIMENSIONS TO BE SCALED FROM THIS DRAWING.
 - 3 THE CONTRACTOR SHALL VERIFY ALL LEVELS AND DIMENSIONS ON SITE BEFORE COMMENCEMENT OF WORK.
 - 4 ON SITE ALTERATIONS TO THE CONSTRUCTION OR FINISHES SHOWN OR IMPLIED ON THIS DRAWING MUST BE DRAWN TO THE ATTENTION OF THE ARCHITECT BEFORE SUCH WORK IS IMPLEMENTED.
 - 5 ALL TIMBERS REQUIRE PRESERVATIVE TREATMENT
- © COPYRIGHT RESERVED

01	19.01.23	Doors amended
Rev	Date	Details
Drawing Status:		
PRELIMINARY		
 PROGRESSIVE		
Progressive Architecture, 4 Lewisham Road, Skiffwaite, West Yorkshire, HD7 5AL. Tel: 01484 846786		
Client:		
DR Baling Wire Manufacturers Ltd		
Site:		
Oxspring Wire Works, Oxspring, Penistone S36 8YW		
Drawing Title:		
New Building - Proposed Layout		
Project Number:	Drawing Number:	Revision:
P1153	11	01
Date:	Scale:	Drawn:
01-12-22	1:100 @ A1	IWW