© Acanthus WSM Architects

The general contractor is responsible for the verification of all dimensions on site and the architect is to be informed of any discrepancy.

The status of information contained in a computer copy of this drawing shall be limited to that conveyed by the paper copy.

Revisions:

2B Falmouth Plot 26 | 2B Falmouth Plot 27

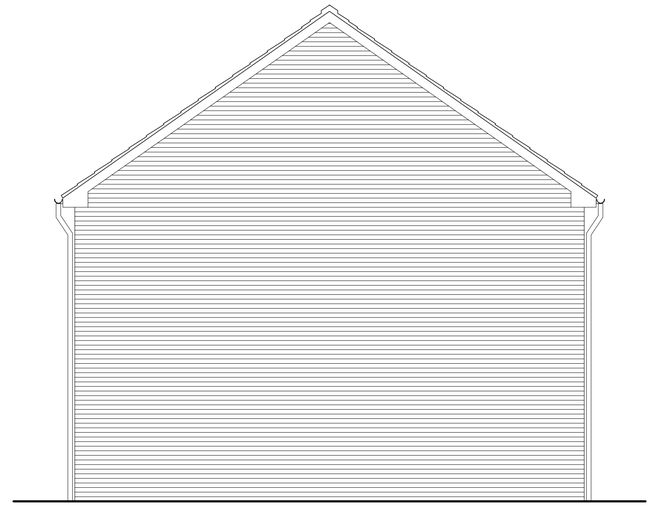

2B Falmouth Plot 27

2B Falmouth Plot 27 | 2B Falmouth Plot 26

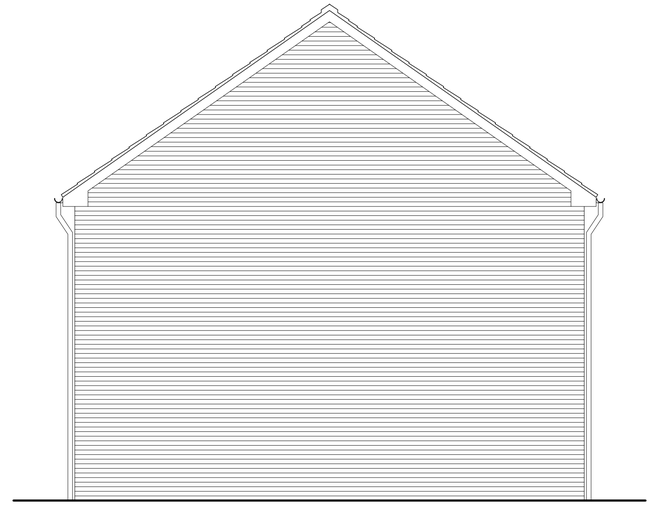

2B Falmouth Plot 26

Materials schedule:

1. Facing Brickwork- Ibstock Morpeth Blend.
2. Artstone heads & cills- Taylor Maxwell, reconstituted cast stone colour "Bath" VB-01.
3. Roof tiles- Condron TLE Tile Grey, slim profile thin edged, colour grey.
4. White UPVC windows.
5. Black UPVC fascias.
6. Black UPVC soffits.
7. Black UPVC rainwater gutters.
8. Black UPVC Downpipes (circular profile).

1:50 SCALE BAR

0 .5 1 2 3 5 Metres

Elevations

Sheet (6 of 15)

Bondfield Close

Wombwell

Strategic Team Group

Strategic | TEAM GROUP

Drawing Status			
■	preliminary	☐	planning
☐	information	☐	tender
☐	comment	☐	construction
☐	approval	☐	record/as built

Scale	1:50 @ a1
Date	Oct. 2018
Drawn/Checked	MC\DP
Dwg.No	2649.95.445

Acanthus WSM Architects

Studio 11, The Basilica, 2 King Charles Street, Leeds LS1 6LS. TEL. 0113 239 3414. E-Mail. architects@acanthuswsm.com