





Plot 1 - Gable

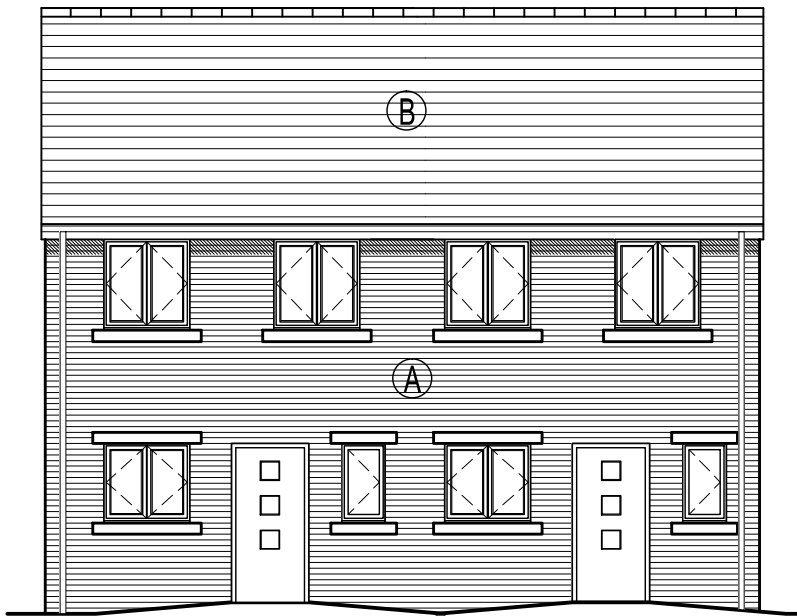


Plot 1+2 - Front

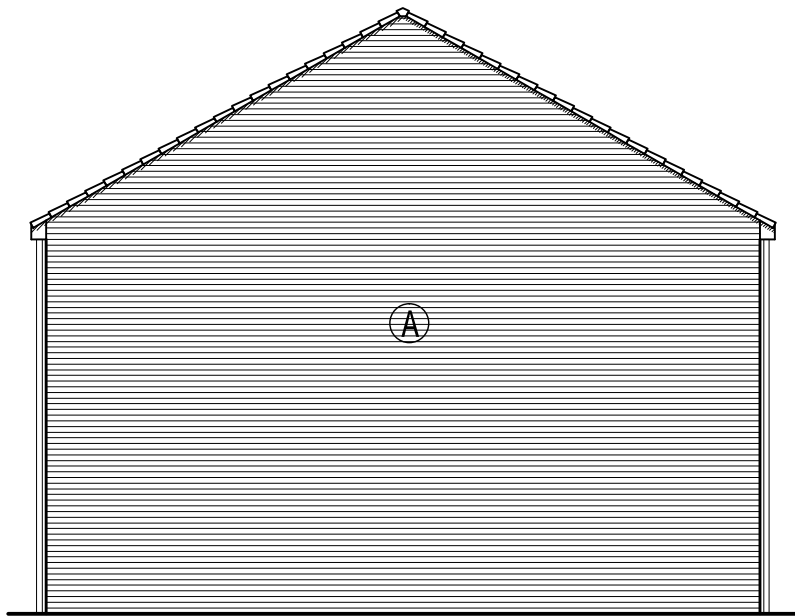


Plot 2 - Gable




Plot 1+2 - Rear

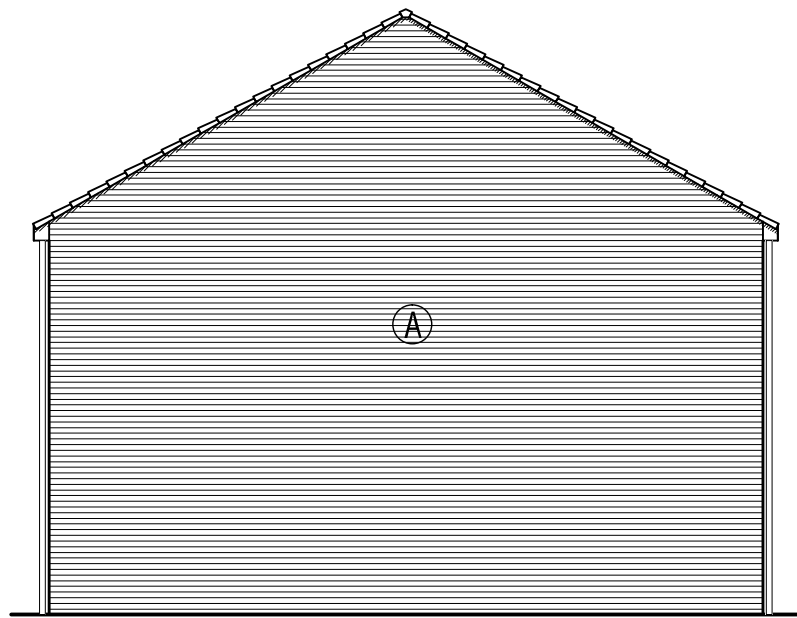

Plot 3 - Gable

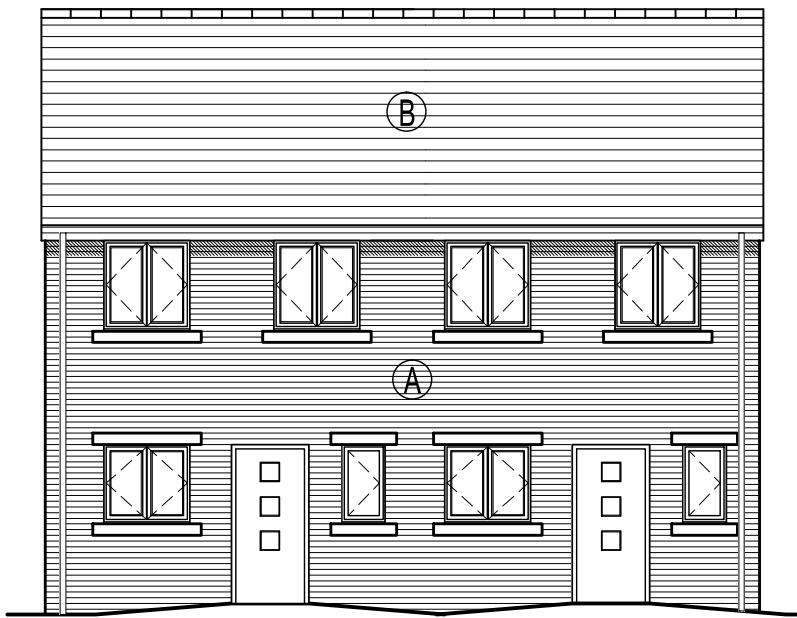


Plot 3+4 - Front

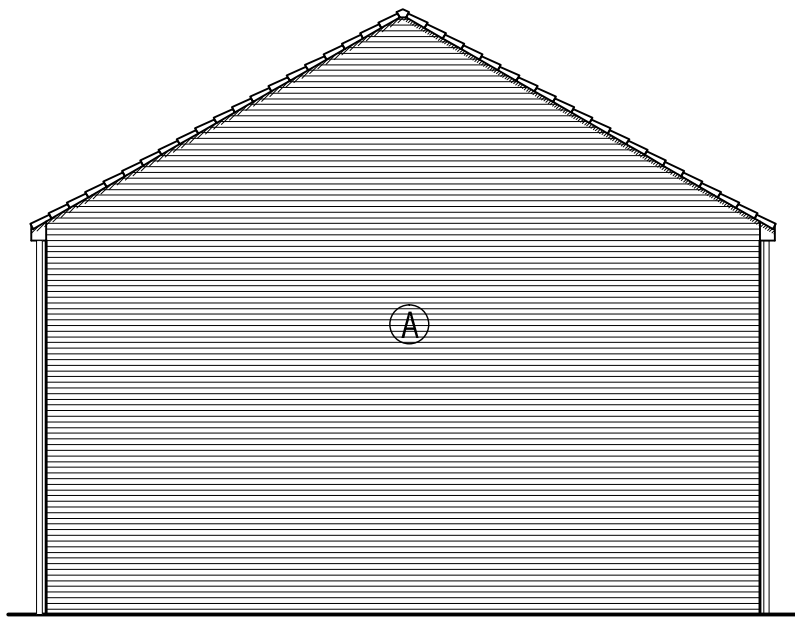


Plot 4 - Gable




Plot 3+4 - Rear

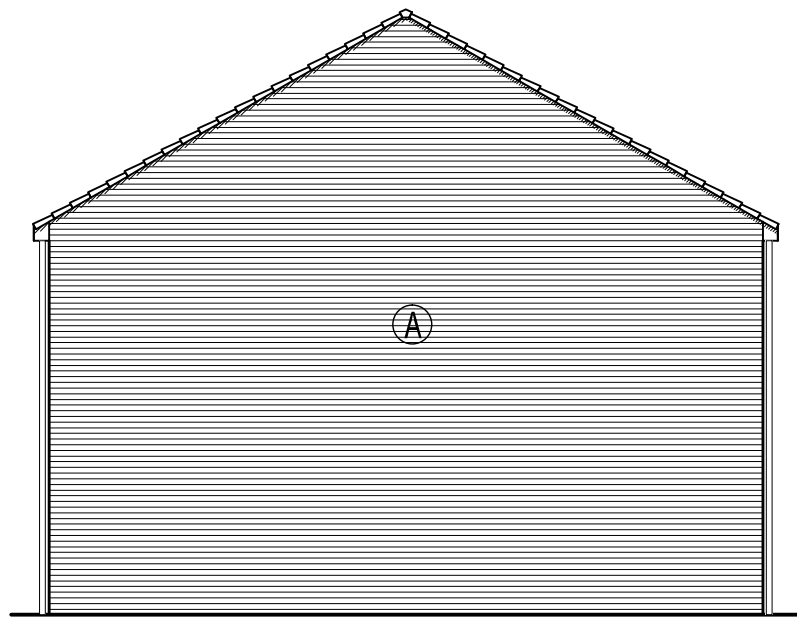

Plot 5 - Gable

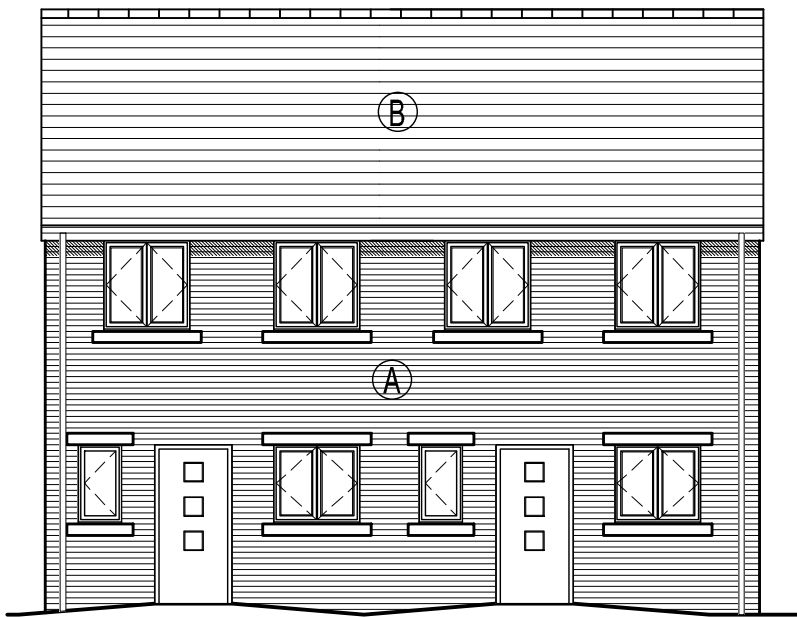

Plot 5+6 - Front

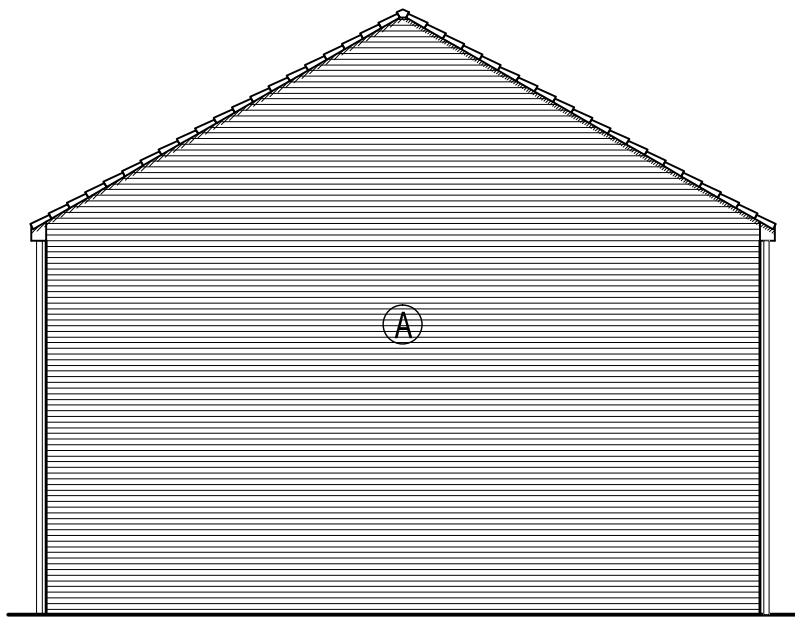

Plot 6 - Gable



Plot 5+6 - Rear

Materials

(A)

Facing Brickwork - Leyburn Blend or similar

(B)

Concrete Interlocking tiles - colour: Grey Slate


Artstone - heads and cills to front elevation

Brick on edge - heads and cills to rear elevation

Windows - UPVC, White

Doors - Composite, Black

Eaves - UPVC, White

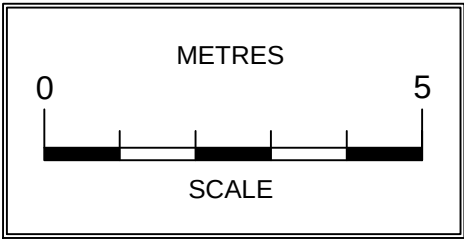

Revisions

	BY	DATE
A	Elevations updated to one facing brick. RW	NOV 13
	Stagers removed. Window frame, door and eaves colours changed.	
B	Brick on edge header added to rear doors to plot 1 for consistency.	NOV 13

SYHA DRAWING CONTROL

Printed by - RICKY WARD

Printed on - 27/11/2013 11:55:24

© Copyright. All rights reserved

SYHA Architects

43-47 Wellington Street

Sheffield

South Yorkshire

S1 4HF

tel: 0114 2900 278

fax: 0114 2900 290

web: www.syha.co.uk

Creation Date

06/09/11

By

RW

Scale

1:100

Job

Harriet Close

Client

SYHA Development Section

Size

A2

Title

Block Elevations

Dwg No

904

Rev

B