Rev A 27.12.2019 - Updated for Planning.
Rev B 01.06.2020 - Update size of Units 1 and 2; increase width of drive to Unit 7; amend position of turning head on Access Road further away from Unit 4.

RESIDENTIAL DEVELOPMENT LAND OFF CROSS STREET MONK BRETTON BARNSLEY

PROPOSALS

SITE PLAN

mboothdesign
architectural design and building consultants

Fairfield House
Barnsley S70 2FL
T: 01226 286256
M: 07881898300
E: mark@mboothdesign.co.uk

Scale	1:200 @ A2	Drawn	MJB
Date	DEC 2019	Ref.	19.38
Dwg No.	P1	Rev.	B

0cm 2cm 4cm
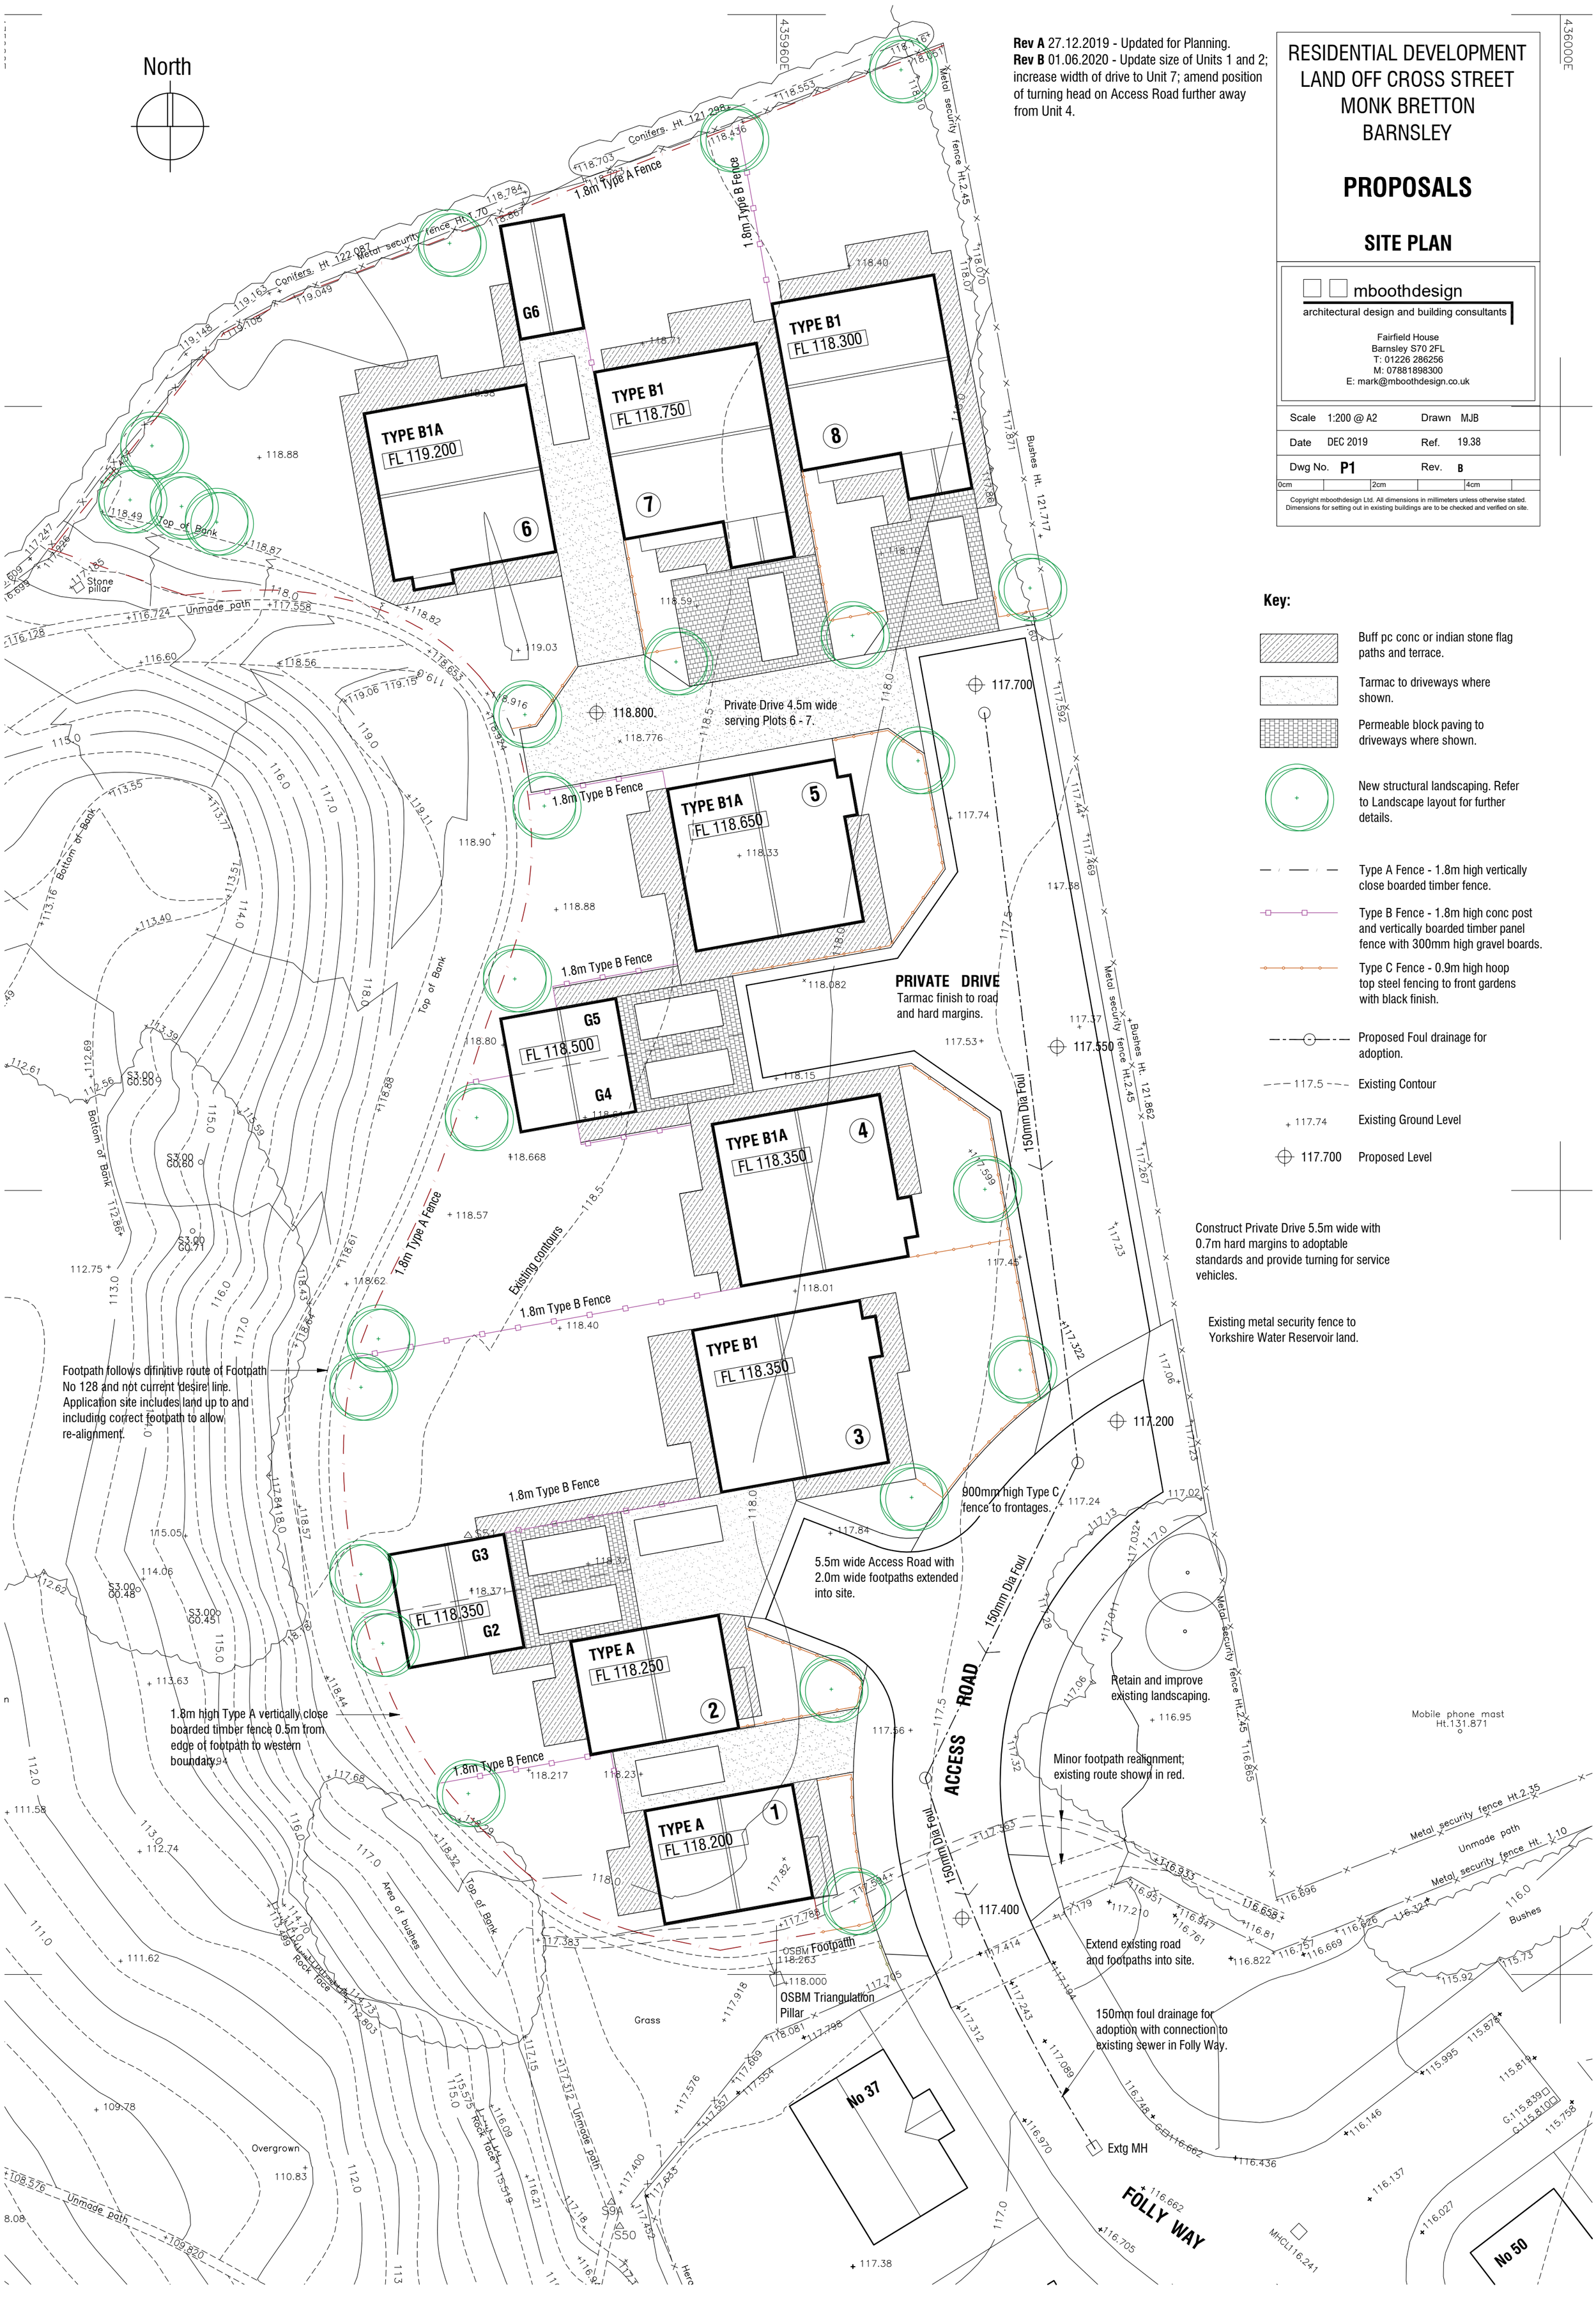
Copyright mboothdesign Ltd. All dimensions in millimeters unless otherwise stated. Dimensions for setting out in existing buildings are to be checked and verified on site.