


PK282 Pacemaker Building

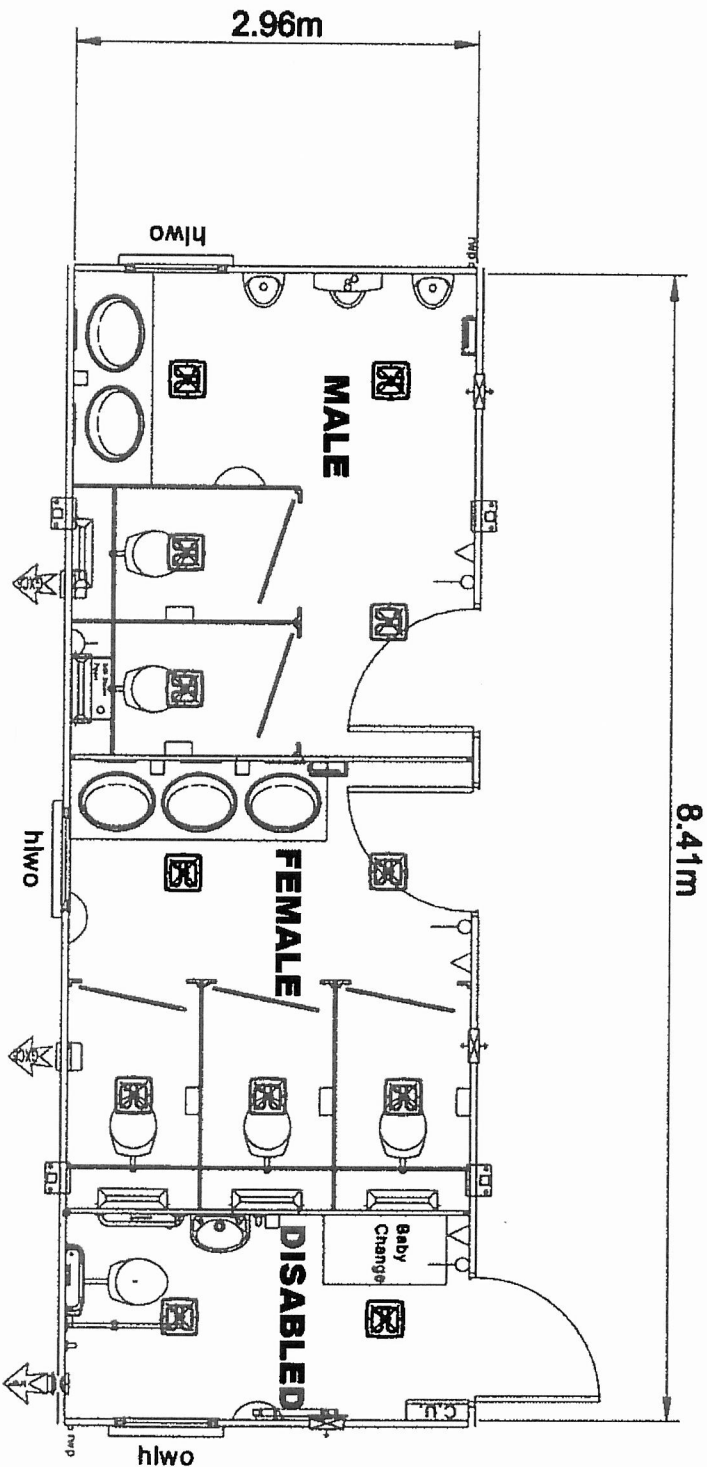

Floor Area 24.87 m²
Ceiling Height 2.3 m

Portakabin

Portakabin Limited Huntingdon York YO32 8PT
Telephone 01804 611655 Fax 01804 611644

© Portakabin Limited 2000

This drawing is the property of Portakabin Limited, it must not be copied or reproduced or divulged to anyone without written permission.

Project			
Client	Portakabin		
Title	Type V Layout		
Date	12.08.05	Drawn	C.J Knowles
Scale	1:50 @ A3		
Dwg No	PL282V	Rev	0