




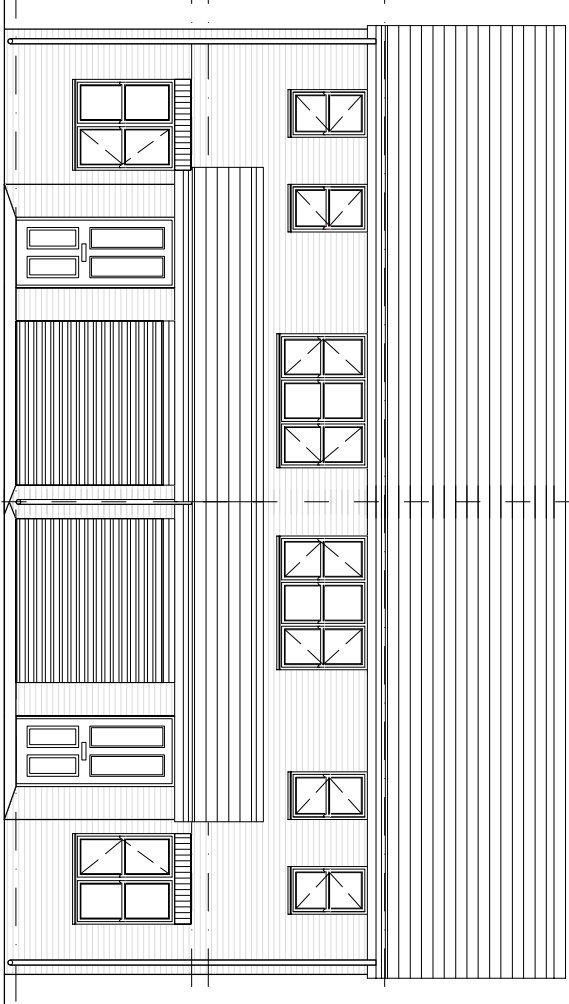


Front Elevation

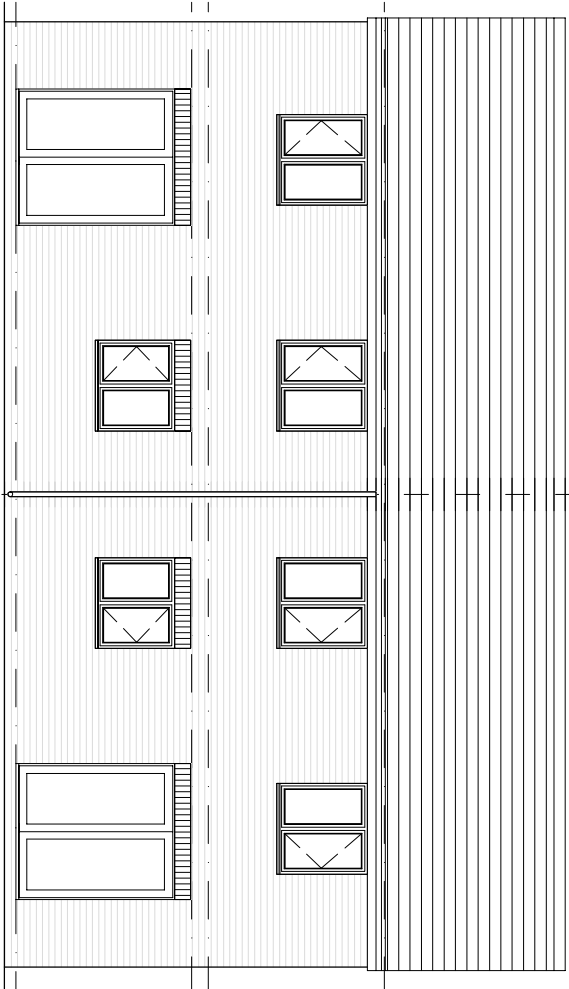


Rear Elevation

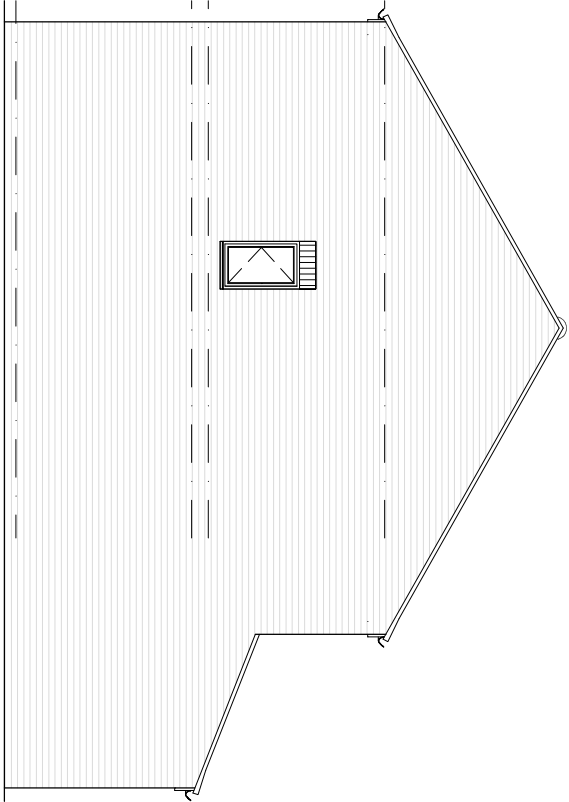

Side Elevation

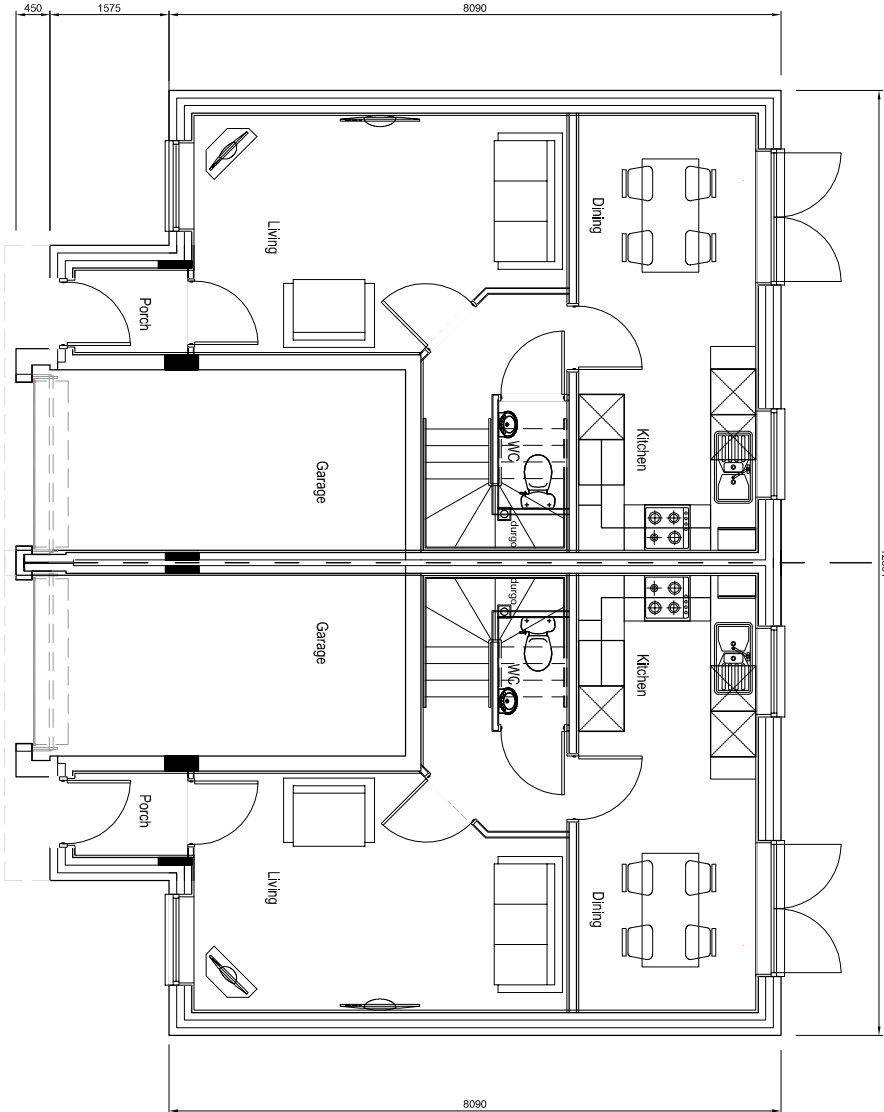


Ground Floor Plan

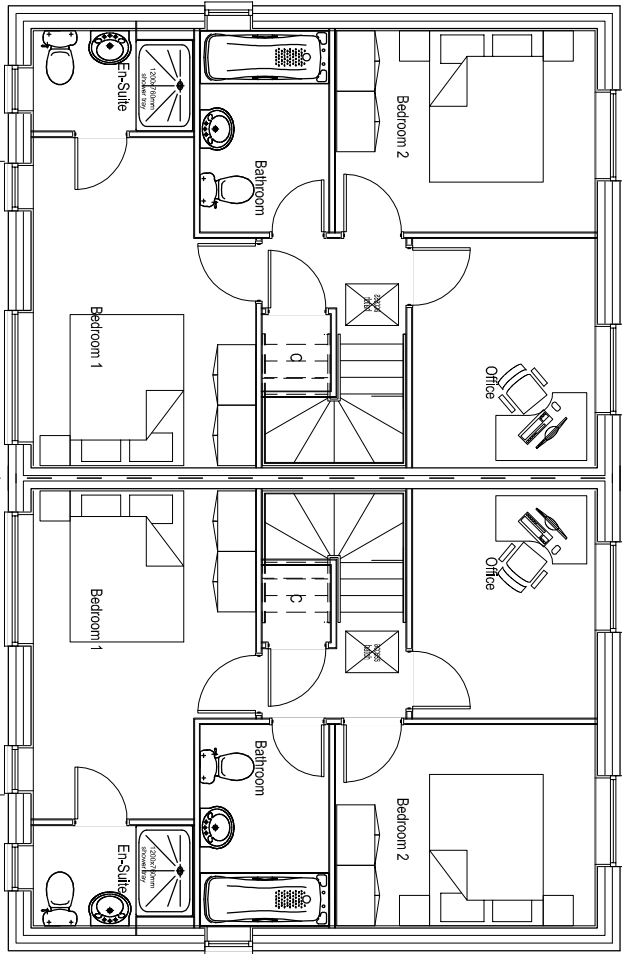

First Floor Plan

PERSIMMON
HOMES

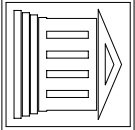

870sqft

Rufford-Semi

230318

RF-WD101

50@A1 100@A3

Plans & Elevations (Planning)

Rev X