

Notes:

PLANNING DRAWINGS, NOT TO BE USED FOR BUILDING REGULATIONS OR CONSTRUCTION PURPOSES
COPYRIGHT OF THIS DRAWING BELONGS TO DESIGNSPACE ARCHITECTS, STRICTLY NO COPYING, HIRING OR
LENDING WITHOUT AUTHORISATION

Revision: --

Revision List:

0 5m

Project/ Client: Garden Cottage, Wortley

Drawing Title: Boiler Room Plans & Elevations - Proposed

Drawing Number: 1061/TP/011

Scale at A3: 1:100@A3


Date: Feb 14



SW Elevation Boiler Room - Proposed



NW Elevation Boiler Room - Proposed

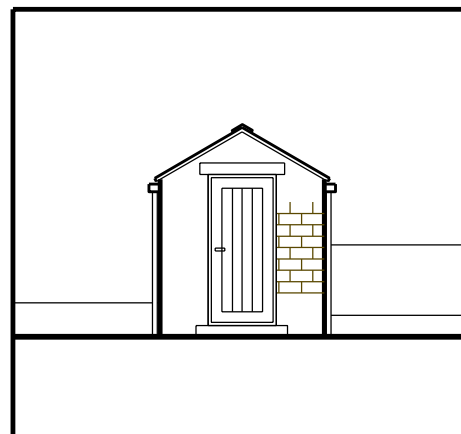


NE Elevation Boiler Room - Proposed



SE Elevation Boiler Room - Proposed

PROPOSED MATERIALS - BOILER ROOM
Walls - Reclaimed coursed stone with lime mortar bagged finish,
stone headers/ cills
Roof - Reclaimed slate, pointed verge, black box gutters & pipes
Windows/ Doors - Painted timber

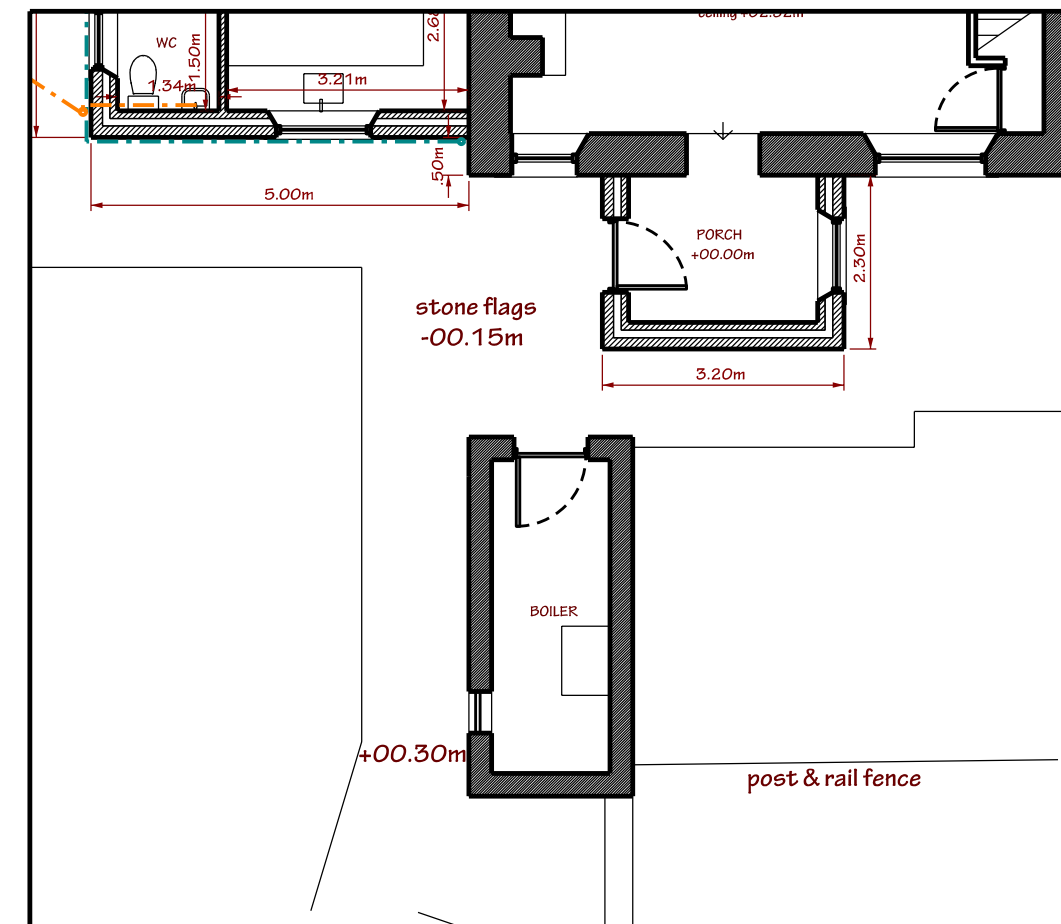

Plan Boiler Room - Proposed