EXISTING SITE SIGNAGE







innovate signs

Unit 7 Fulcrum One, Solent Way
Whiteley, Hants PO15 7FE
Tel: 0845 8722 870
Fax: 0845 8722 871
Web: www.innovatesigns.co.uk
Email: info@innovatesigns.co.uk

CLIENT	**One Stop Stores**	REF No.	**JG/----**	REV	DATE	DESCRIPTION
STORE NAME	**Royston** Barnsley	DATE	**10/04/2019**	B	15/04/19	Update
EPOS CODE	**6428**	SCALE	**NTS**	-	-	-
PROJ TYPE	**Refit**	DRAWN	**IR**	-	-	-
PM	**Jason Greenwood**	DWG No.	**B**	-	-	-

This drawing is for approval purposes.
Please check all details noted on the drawing including spelling, and provide written confirmation of your approval to the Innovate Signs project manager. Once approved production will commence based on the approved drawing. Any changes made after production has begun will incur an additional cost.

PROPOSED SITE SIGNAGE

ITEM 1 - FASCIA SIGN
SEE SPECIFICATION PAGE FOR DETAIL

A. SIZE: 9,920MM W X 900MM H X 90MM
B. SIZE: 3,000MM W X 900MM H X 90MM

ITEM 2 - PROJECTING SIGN
ALUMINIUM SIGNCASE FINISHED RED.
OPAL ACRYLIC FACES ON BOTH SIDES OF SIGN (SIGN IS DOUBLE SIDED) WITH FACE APPLIED DIGITALLY PRINTED GRAPHICS. INTERNALLY ILLUMINATEDBY LED'S

SIZE: 940MM X 610MM X 150MM D

ITEM 3 - ACM PANEL
ALUMINIUM COMPOSITE PANELS WITH DIGITALLY PRINTED IMAGE TO FACE OF THE PANEL COMPLETE WITH GLOSS LAMINATE

A. SIZE: 160MM W X 2500MM H 3 SECTIONS
B. SIZE: 846MM W X 2500MM H 3 SECTIONS
C. SIZE: 1048MM W X 1950MM H
D. SIZE: 1052MM W X 1950MM H
E. SIZE: 1054MM W X 1950MM H
F. SIZE: 1051MM W X 1950MM H
G. SIZE: 1309MM W X 1950MM H ATM AREA

ITEM 4 - PETG FRAMES / ACM PANELS
EXTRUDED ALUMINIUM PANATRIM FRAME FINISHED WHITE TO INCORPORATE A CLEAR POLYCARBONATE FACE WITH A DIGITALLY PRINTED IMAGE APPLIED TO REVERSE OF THE PANEL BACKED UP WITH WHITE VINYL/FOAMEX.

A,B. SIZE: 1200MM X 1600MM
INCLUDES 20MM TOP/BOTTOM BRACKET

ITEM 5 - ATM SIGN
RED DIBOND FABRICATED SIGNCASE WITH INTRACUT "FREE|CASH WITHDRAWALS" TEXT INTERNALLY ILLUMINATED BY LED'S. 2 NO LED DOWNLIGHTS TO BE FITTED TO BOTTOM RETURN OF SIGN TO ILLUMINATE ATM AREA AT NIGHT

SIZE: 720MM X 400MM

ITEM 6 - ATM CLIP FRAME
SILVER CLIP FRAME DISPLAYING T&Cs INFORMATION FOR ATM USE. REQUIRED FOR LEGAL PURPOSES

SIZE: 300MM X 200MM


ITEM 7 - MANIFESTATION
WINDOW MANIFESTATION

SIZE: TO SUIT AREA

ITEM 8 - POSTERCASES
LOCKABLE POSTER CASES
ANODISED SILVER - 4 OFF

SIZE: 575MM X 830MM

Lamberts at Royston

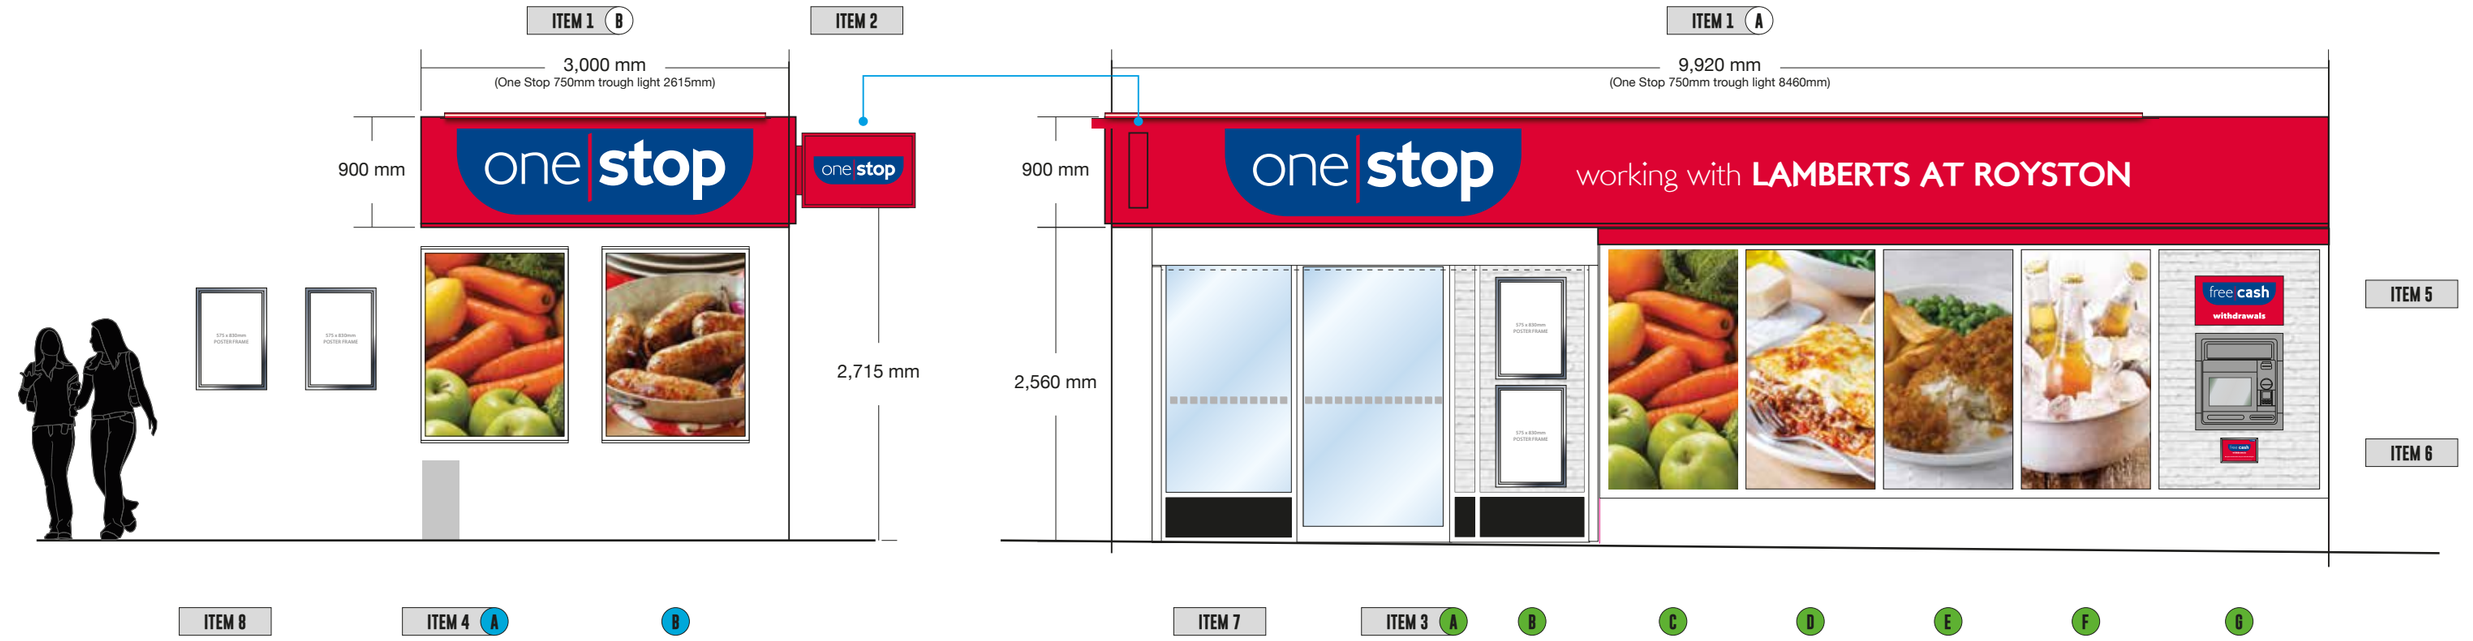

Scale Bar 1:50

0 1 2 3 4 5 10

Key: ACM Panel · PETG · Window Vinyl - **External** · Window Vinyl - **Internal**


innovate signs

Unit 7 Fulcrum One, Solent Way
Whiteley, Hants PO15 7FE
Tel: 0845 8722 870
Fax: 0845 8722 871
Web: www.innovatesigns.co.uk
Email: info@innovatesigns.co.uk

CLIENT	**One Stop Stores**	REF No.	**JG/----**	REV	DATE	DESCRIPTION
STORE NAME	**Royston** Barnsley	DATE	**10/04/2019**	B	15/04/19	Update
EPOS CODE	**6428**	SCALE	**as detailed @A3**	-	-	-
PROJ TYPE	**Refit**	DRAWN	**IR**	-	-	-
PM	**Jason Greenwood**	DWG No.	**B**	-	-	-

This drawing is for approval purposes.
Please check all details noted on the drawing including spelling, and provide written confirmation of your approval to the Innovate Signs project manager. Once approved production will commence based on the approved drawing. Any changes made after production has begun will incur an additional cost.

FASCIA SIGN SPECIFICATION

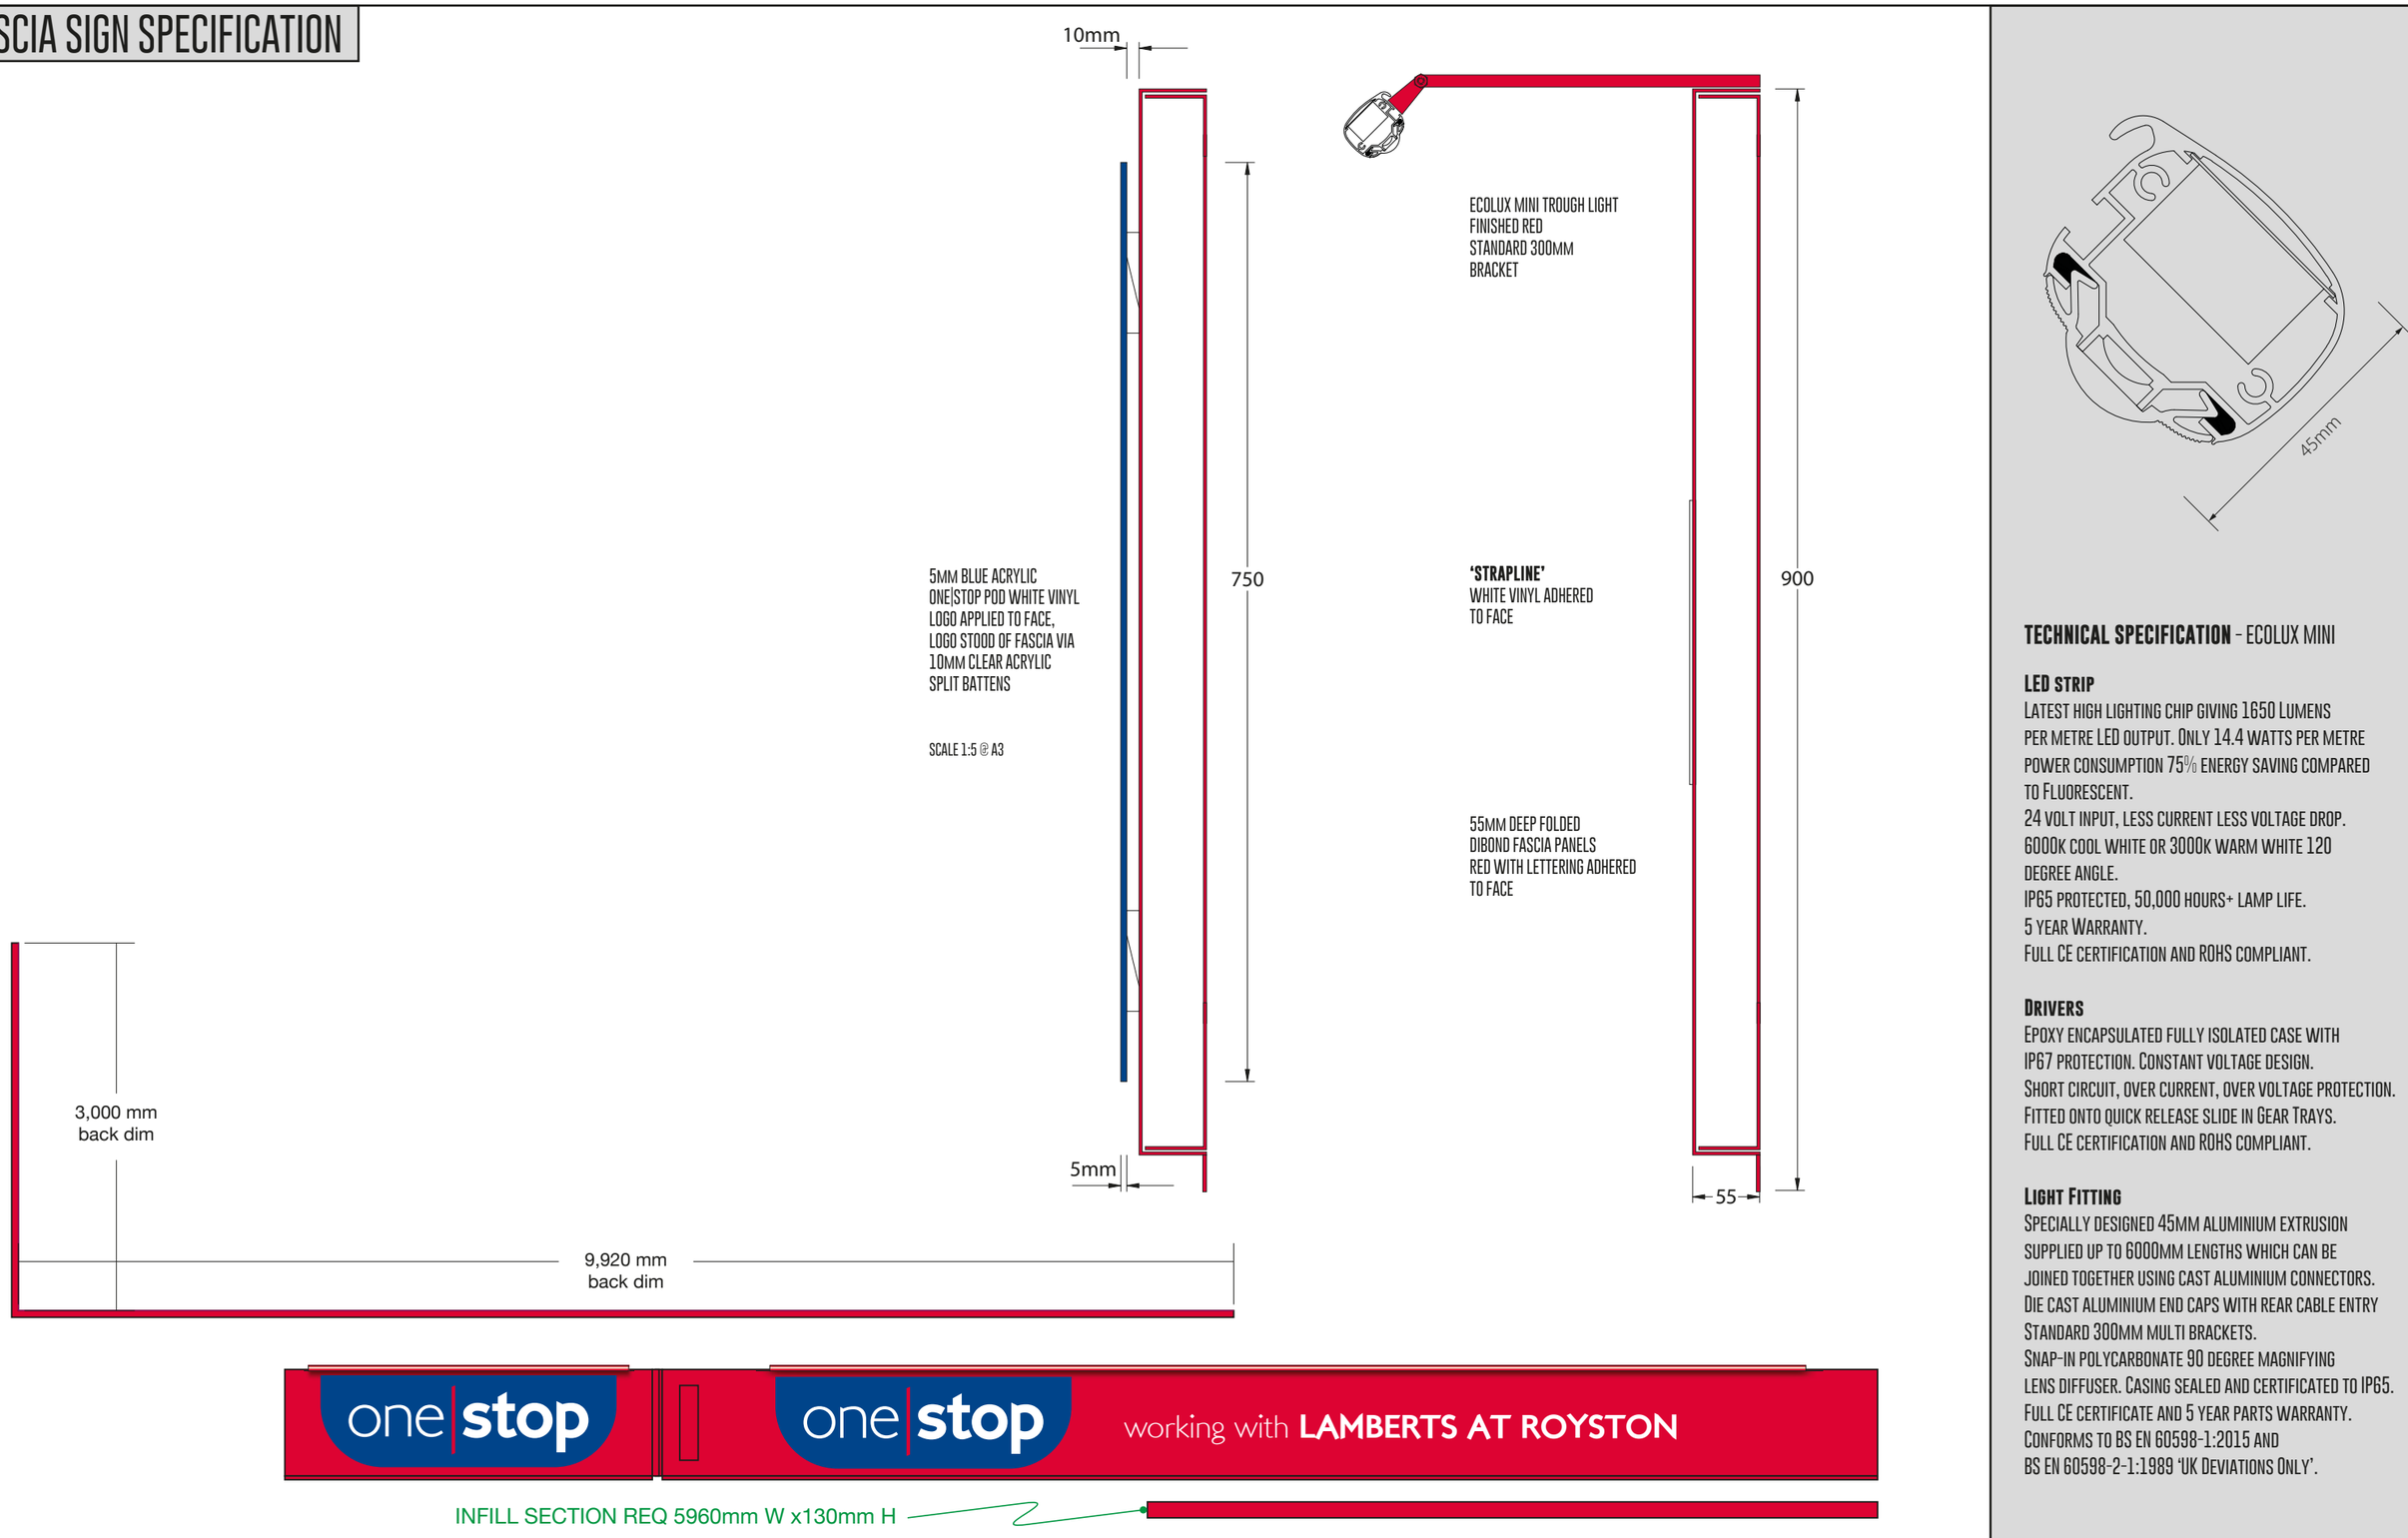

TECHNICAL SPECIFICATION - ECOLUX MINI

LED STRIP

LATEST HIGH LIGHTING CHIP GIVING 1650 LUMENS PER METRE LED OUTPUT. ONLY 14.4 WATTS PER METRE POWER CONSUMPTION 75% ENERGY SAVING COMPARED TO FLUORESCENT.
24 VOLT INPUT, LESS CURRENT LESS VOLTAGE DROP.
6000K COOL WHITE OR 3000K WARM WHITE 120 DEGREE ANGLE.
IP65 PROTECTED, 50,000 HOURS+ LAMP LIFE.
5 YEAR WARRANTY.
FULL CE CERTIFICATION AND ROHS COMPLIANT.

DRIVERS

EPOXY ENCAPSULATED FULLY ISOLATED CASE WITH IP67 PROTECTION. CONSTANT VOLTAGE DESIGN.
SHORT CIRCUIT, OVER CURRENT, OVER VOLTAGE PROTECTION.
FITTED ONTO QUICK RELEASE SLIDE IN GEAR TRAYS.
FULL CE CERTIFICATION AND ROHS COMPLIANT.

LIGHT FITTING

SPECIALLY DESIGNED 45MM ALUMINIUM EXTRUSION SUPPLIED UP TO 6000MM LENGTHS WHICH CAN BE JOINED TOGETHER USING CAST ALUMINIUM CONNECTORS.
DIE CAST ALUMINIUM END CAPS WITH REAR CABLE ENTRY
STANDARD 300MM MULTI BRACKETS.
SNAP-IN POLYCARBONATE 90 DEGREE MAGNIFYING LENS DIFFUSER. CASING SEALED AND CERTIFICATED TO IP65.
FULL CE CERTIFICATE AND 5 YEAR PARTS WARRANTY.
CONFORMS TO BS EN 60598-1:2015 AND BS EN 60598-2-1:1989 'UK DEVIATIONS ONLY'.

innovate signs


Unit 7 Fulcrum One, Solent Way
Whiteley, Hants PO15 7FE
Tel: 0845 8722 870
Fax: 0845 8722 871
Web: www.innovatesigns.co.uk
Email: info@innovatesigns.co.uk

CLIENT	**One Stop Stores**	REF No.	**JG/----**	REV	DATE	DESCRIPTION
STORE NAME	**Royston** Barnsley	DATE	**10/04/2019**	B	15/04/19	Update
EPOS CODE	**6428**	SCALE	**as detailed @A3**	-	-	-
PROJ TYPE	**Refit**	DRAWN	**IR**	-	-	-
PM	**Jason Greenwood**	DWG No.	**B**	-	-	-

This drawing is for approval purposes.
Please check all details noted on the drawing including spelling, and provide written confirmation of your approval to the Innovate Signs project manager. Once approved production will commence based on the approved drawing. Any changes made after production has begun will incur an additional cost.

PROJECTION SIGN SPECIFICATION



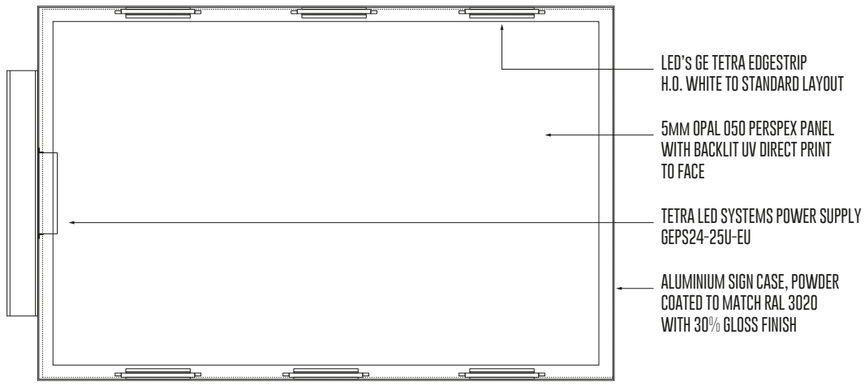

ALUMINIUM SIGNCASE FINISHED RED. OPAL ACRYLIC FACES ON BOTH SIDES
OF SIGN (SIGN IS DOUBLE SIDED) WITH FACE APPLIED DIGITALLY PRINTED GRAPHICS.
INTERNALLY ILLUMINATED BY LED'S.

SCALE 1:10 @ A3


innovate signs


Unit 7 Fulcrum One, Solent Way
Whiteley, Hants PO15 7FE
Tel: 0845 8722 870
Fax: 0845 8722 871
Web: www.innovatesigns.co.uk
Email: info@innovatesigns.co.uk

CLIENT	**One Stop Stores**	REF No.	**JG/----**	REV	DATE	DESCRIPTION
STORE NAME	**Royston** Barnsley	DATE	**10/04/2019**	B	15/04/19	Update
EPOS CODE	**6428**	SCALE	**as detailed @A3**	-	-	-
PROJ TYPE	**Refit**	DRAWN	**IR**	-	-	-
PM	**Jason Greenwood**	DWG No.	**B**	-	-	-

This drawing is for approval purposes.
Please check all details noted on the drawing including spelling, and provide written confirmation of your approval to the Innovate Signs project manager. Once approved production will commence based on the approved drawing. Any changes made after production has begun will incur an additional cost.

CASH POINT SIGN SPECIFICATION

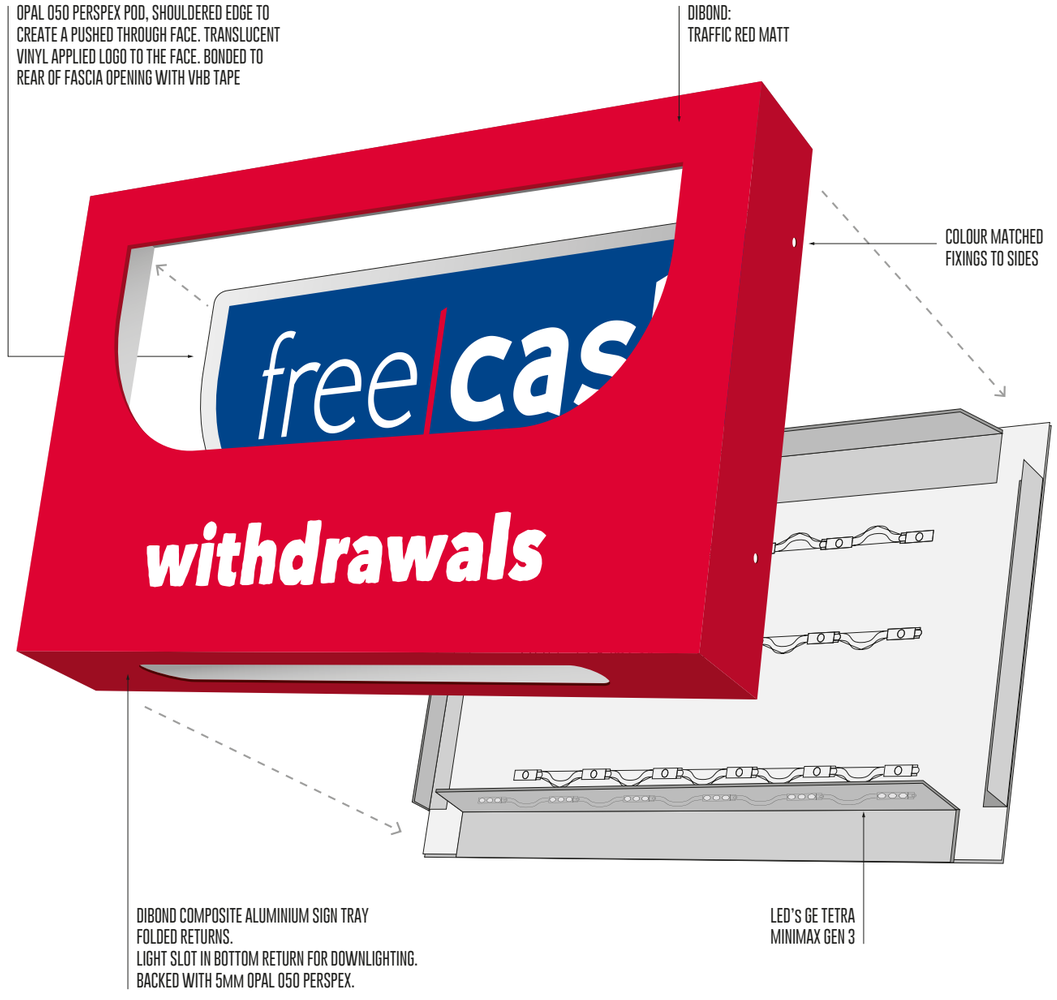

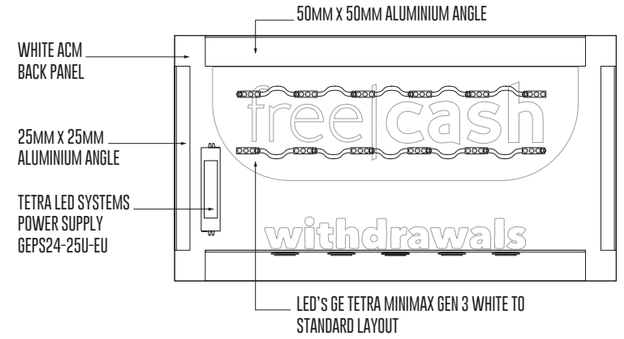

SCALE 1:10 @ A3

innovate signs


Unit 7 Fulcrum One, Solent Way
Whiteley, Hants PO15 7FE
Tel: 0845 8722 870
Fax: 0845 8722 871
Web: www.innovatesigns.co.uk
Email: info@innovatesigns.co.uk

CLIENT	**One Stop Stores**	REF No.	**JG/----**	REV	DATE	DESCRIPTION
STORE NAME	**Royston** Barnsley	DATE	**10/04/2019**	B	15/04/19	Update
EPOS CODE	**6428**	SCALE	**as detailed @A3**	-	-	-
PROJ TYPE	**Refit**	DRAWN	**IR**	-	-	-
PM	**Jason Greenwood**	DWG No.	**B**	-	-	-

This drawing is for approval purposes.
Please check all details noted on the drawing including spelling, and provide written confirmation of your approval to the Innovate Signs project manager. Once approved production will commence based on the approved drawing. Any changes made after production has begun will incur an additional cost.


LOCATION / BLOCK PLAN

ONE STOP STORES LTD
125-127 MIDLAND ROAD, ROYSTON, BARNSLEY S71 4PX

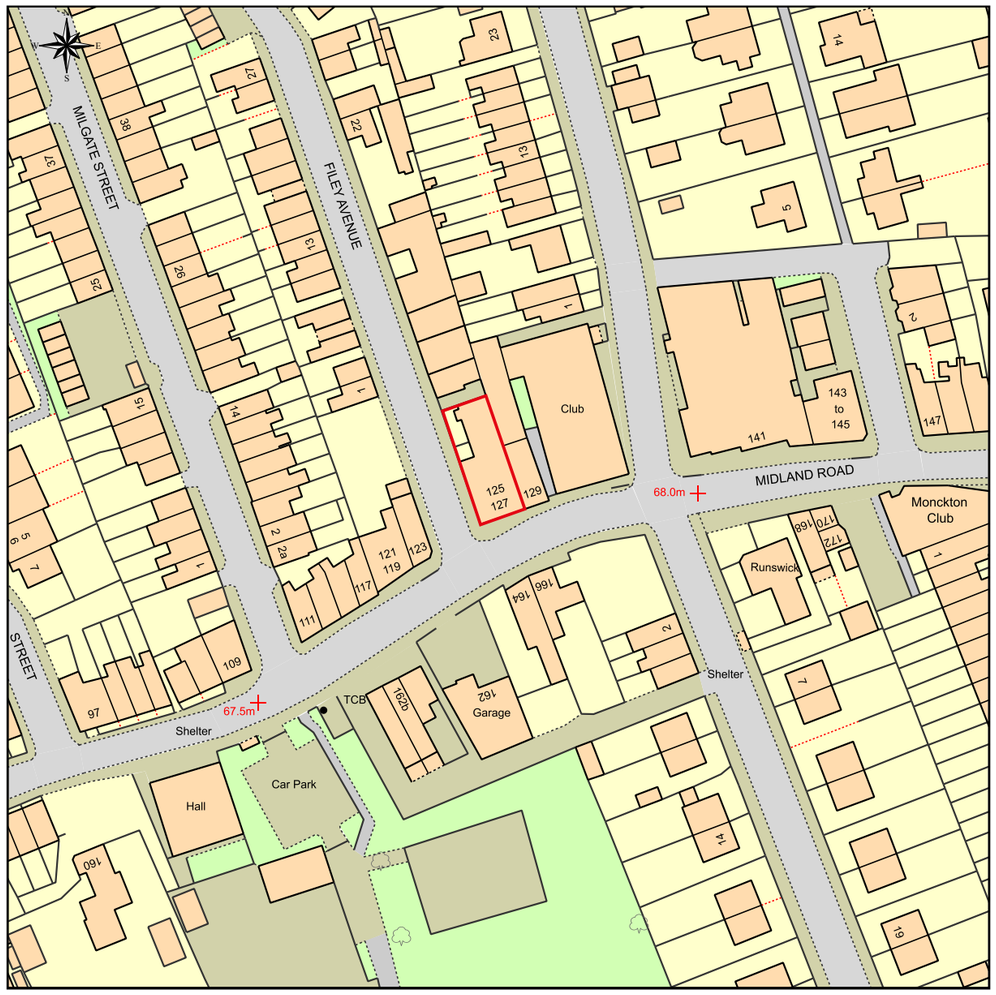

Scale Bar 1:1250 @ A3

0 10 20 30 40 50 60 70

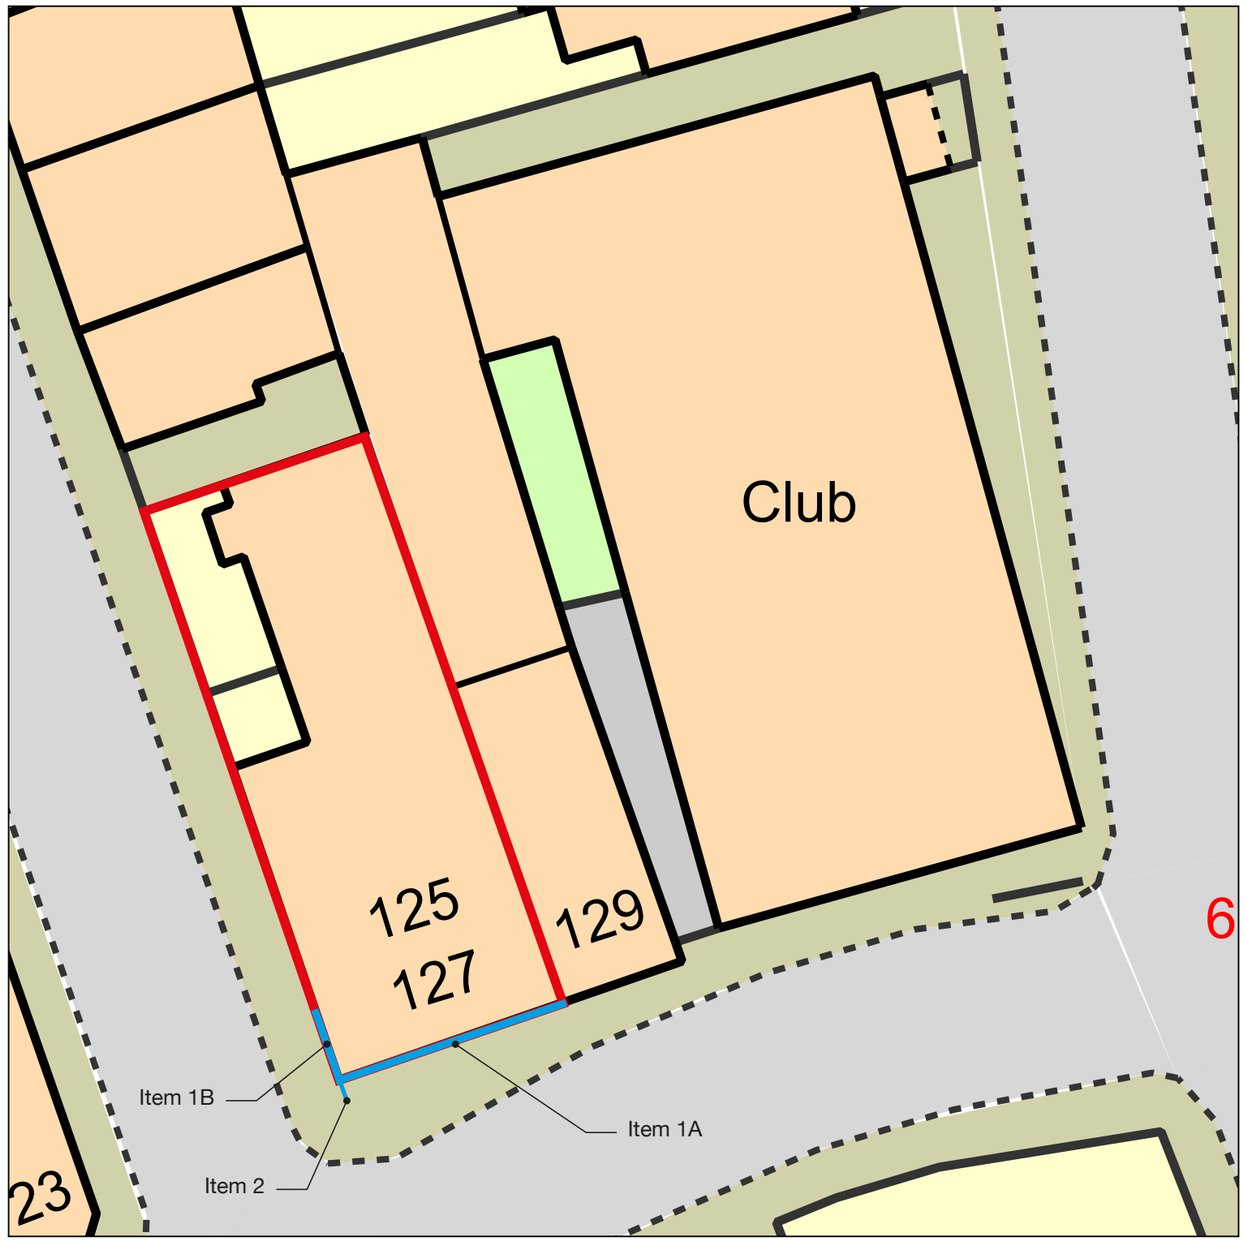

Scale Bar 1:250 @ A3

0 5 10 15 20

innovate signs

Unit 7 Fulcrum One, Solent Way
Whiteley, Hants PO15 7FE
Tel: 0845 8722 870
Fax: 0845 8722 871
Web: www.innovatesigns.co.uk
Email: info@innovatesigns.co.uk

CLIENT	**One Stop Stores**	REF No.	**JG/----**	REV	DATE	DESCRIPTION
STORE NAME	**Royston** Barnsley	DATE	**10/04/2019**	B	15/04/19	Update
EPOS CODE	**6428**	SCALE	**as detailed @A3**	-	-	-
PROJ TYPE	**Refit**	DRAWN	**IR**	-	-	-
PM	**Jason Greenwood**	DWG No.	**B**	-	-	-

This drawing is for approval purposes.
Please check all details noted on the drawing including spelling, and provide written confirmation of your approval to the Innovate Signs project manager. Once approved production will commence based on the approved drawing. Any changes made after production has begun will incur an additional cost.