

8 FIGURES: NOISE AND VIBRATION

FIGURE 8.1: NOISE MEASUREMENT AND ASSESSMENT LOCATIONS

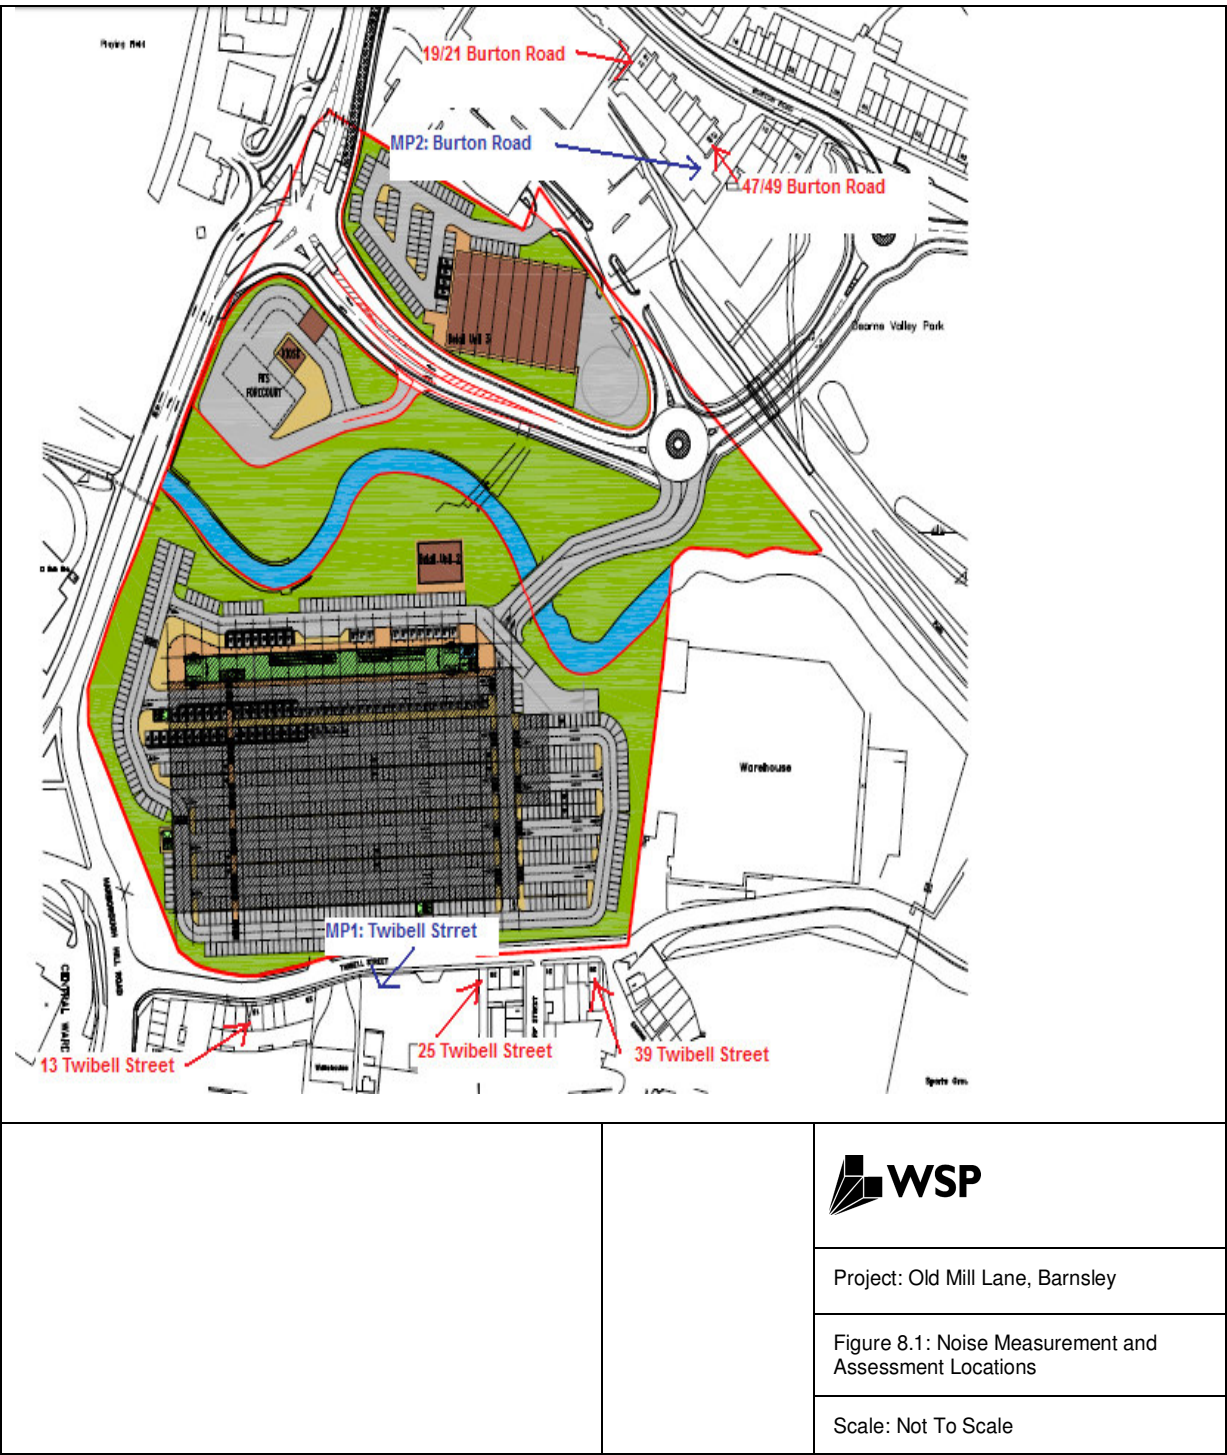


FIGURE 8.2: PROPOSED NOISE BARRIERS AT CAR WASH

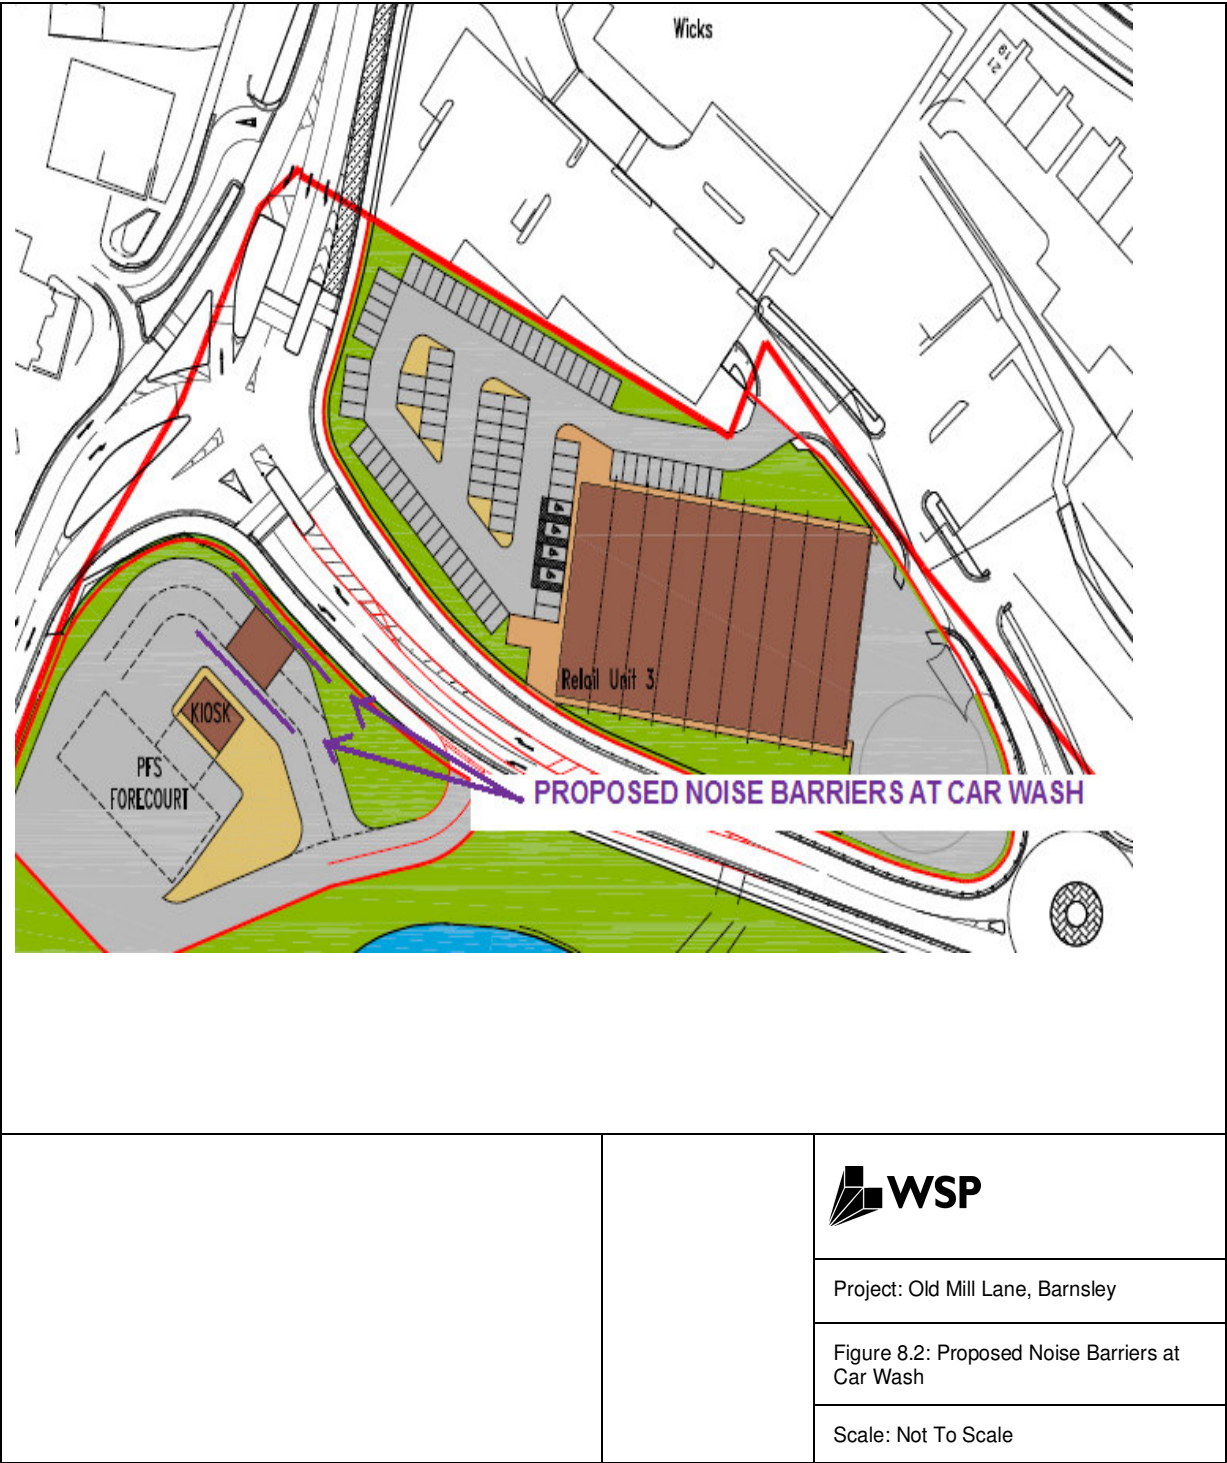


FIGURE 8.3: PROPOSED NOISE BARRIER AT FOODSTORE SERVICE YARD

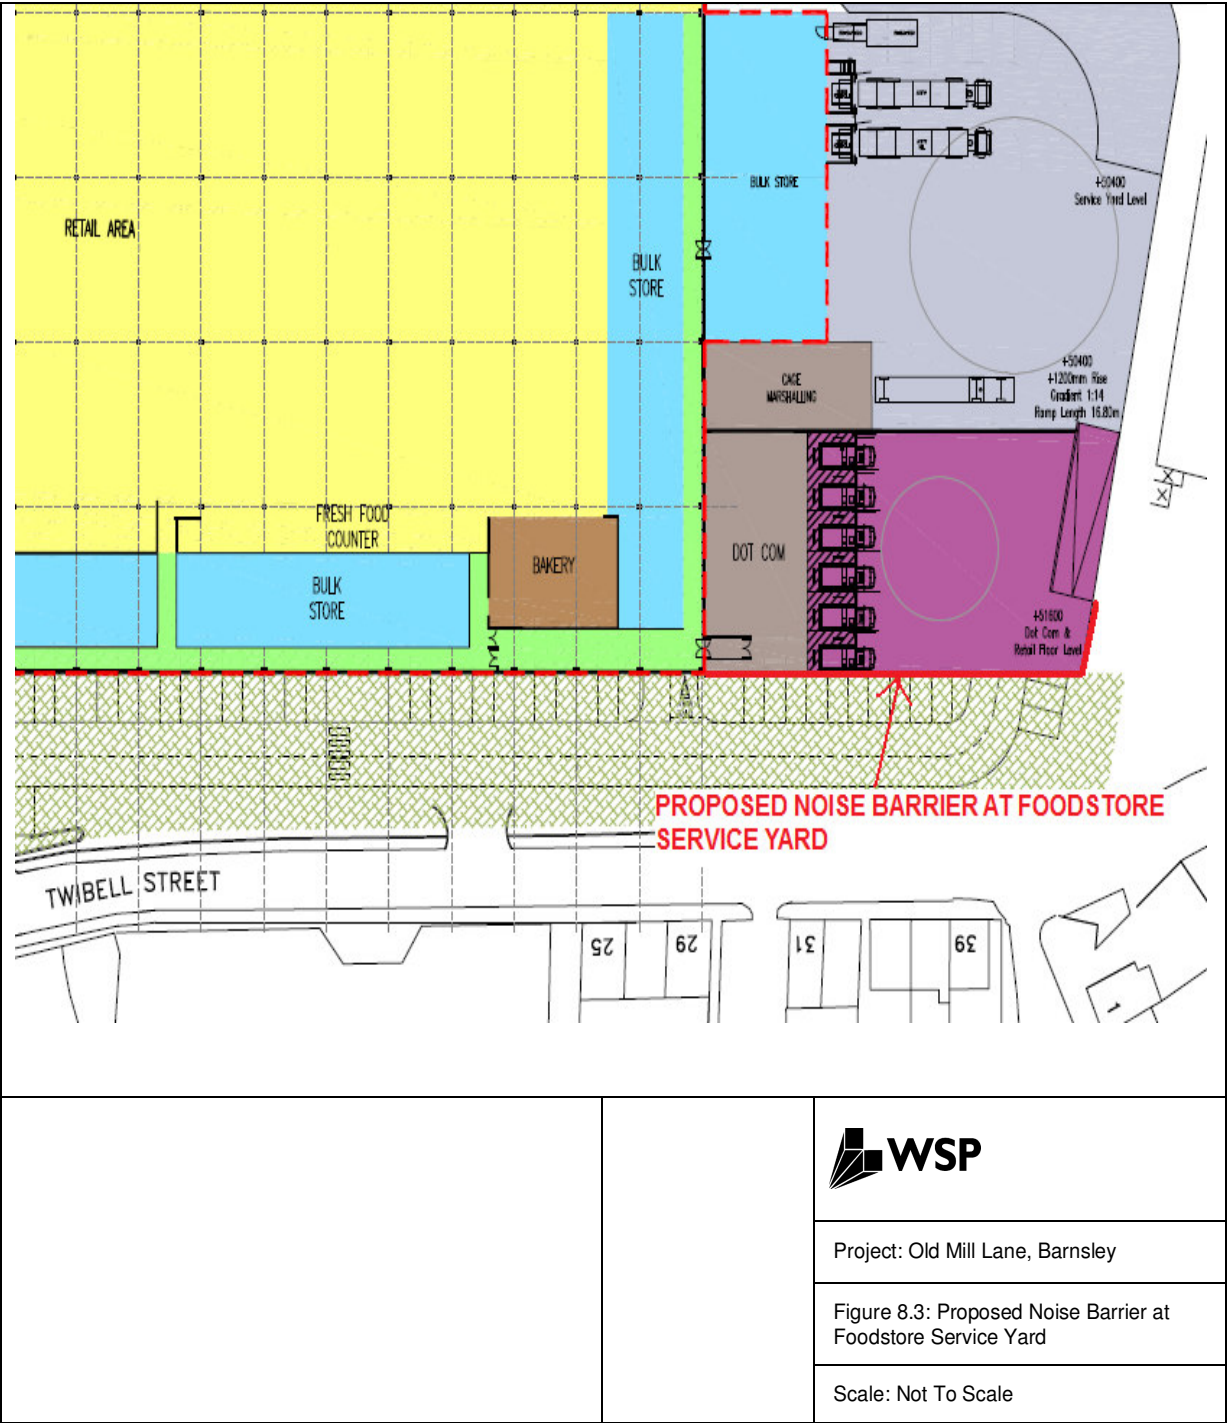


FIGURE 8.4: PROPOSED NOISE BARRIER AT RETAIL UNIT 3

