



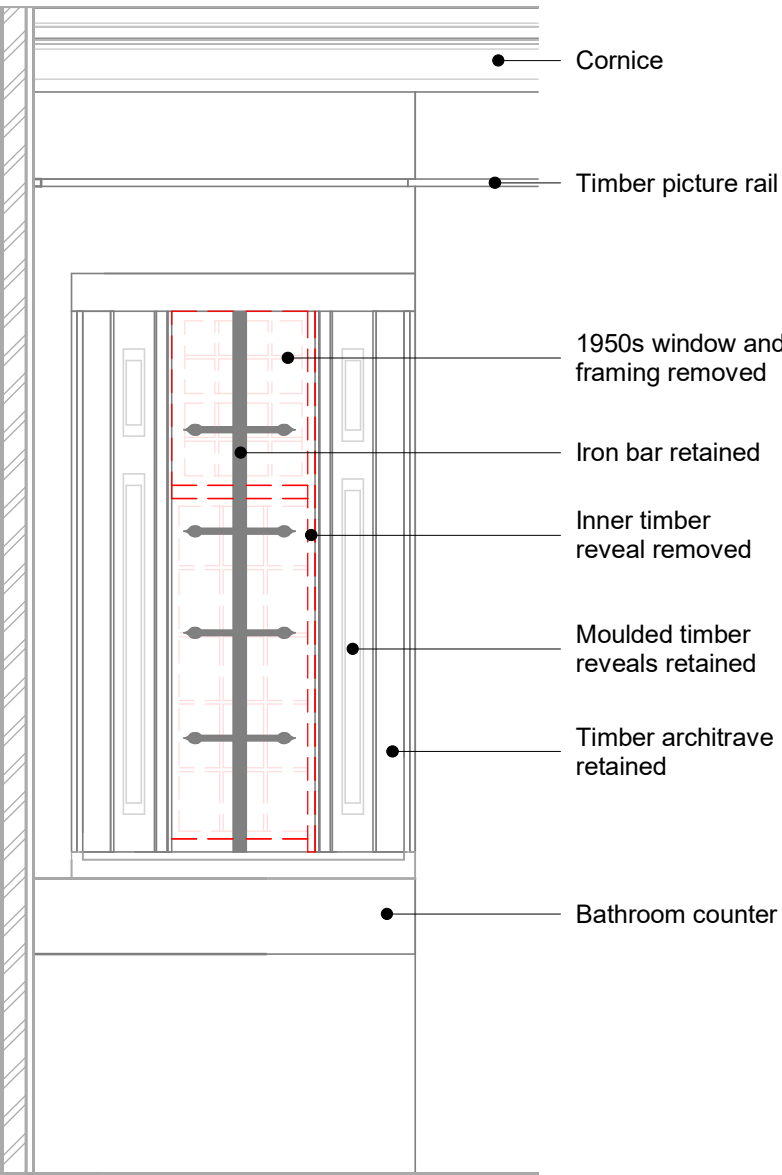


1 JC20 - Window Opening WC Elevation

1 : 20

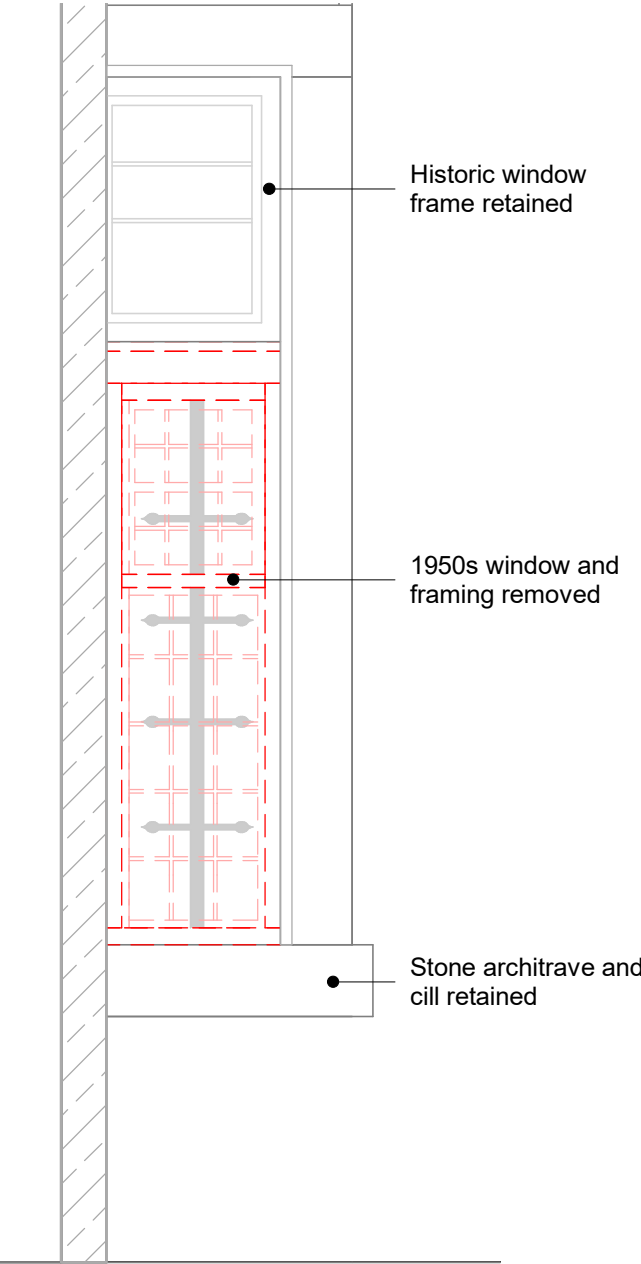

2 JC20 - Window Opening Breakfast Room Elevation

1 : 20

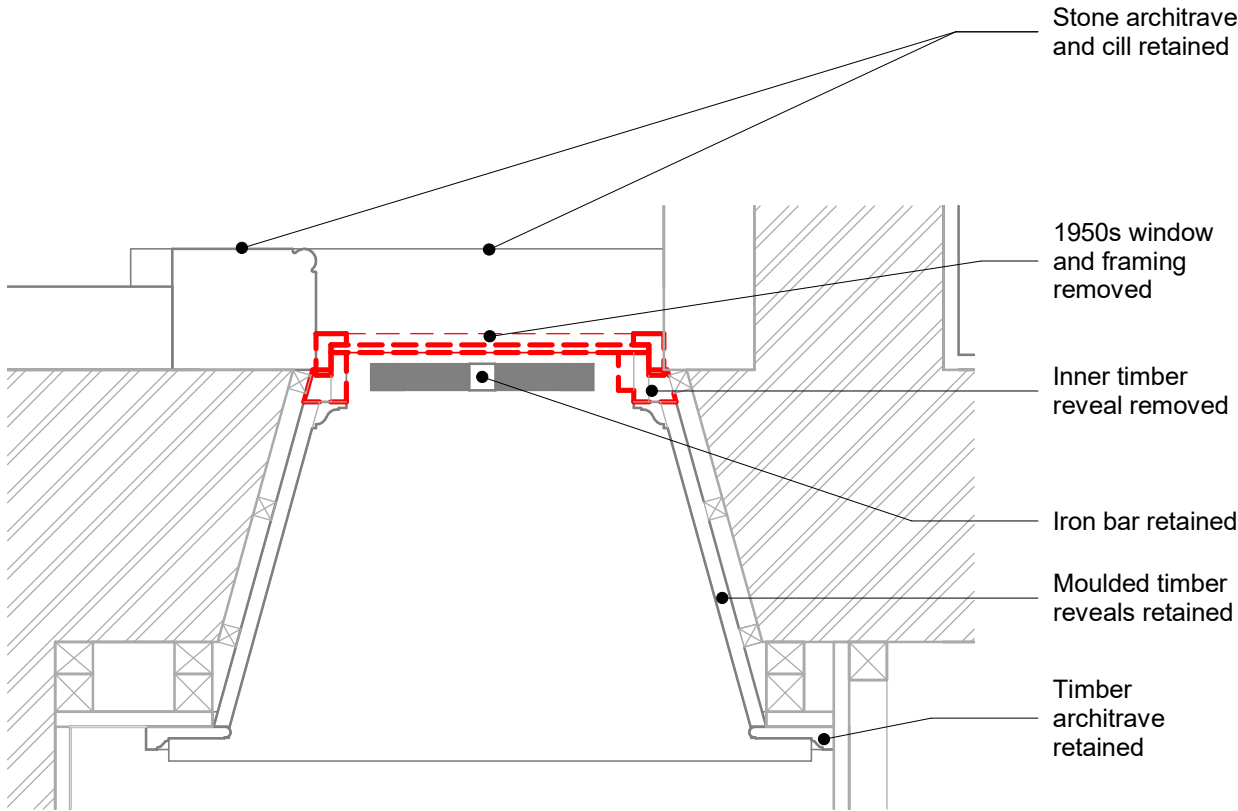


3 JC20 - Window Opening Removal

1 : 10



KELSALL ARCHITECTS

w: www.kelsallarchitects.com
e: mail@kelsallarchitects.com
t: +44 (0) 7814 721 819

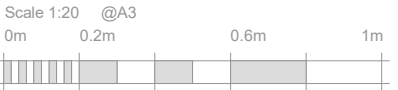

PROJECT
Darley Cliffe Hall

CLIENT
Mark Ludlam

PROJECT ADDRESS
**Darley Cliffe Hall
Kingwell Road
Worsbrough
Barnsley
S70 4AG**

DRAWING TITLE
**Existing - Removal
Window Opening**

STATUS
PLANNING

DRAWN SAA CHECKED NEK CURRENT ISSUE 15/10/21 SCALE @ (A3) As indicated

DRAWING NO. 0075-A-JC20-DET-001 REV. 2

COPYRIGHT: The copyright in this drawing is vested in Kelsall Architects Limited and no license or assignment of any kind has been, or is, granted to any third party whether by provision of copies or originals or otherwise unless agreed in writing. DO NOT SCALE FROM THIS DRAWING: The contractor shall check and verify all dimensions on site and report discrepancies in writing to Kelsall Architects before proceeding work. FOR ELECTRONIC DATA ISSUE: Electronic data / drawings are issued as "read only" and should not be interrogated for measurement. All dimensions and levels should read, only from those values stated in text, on the drawing.