



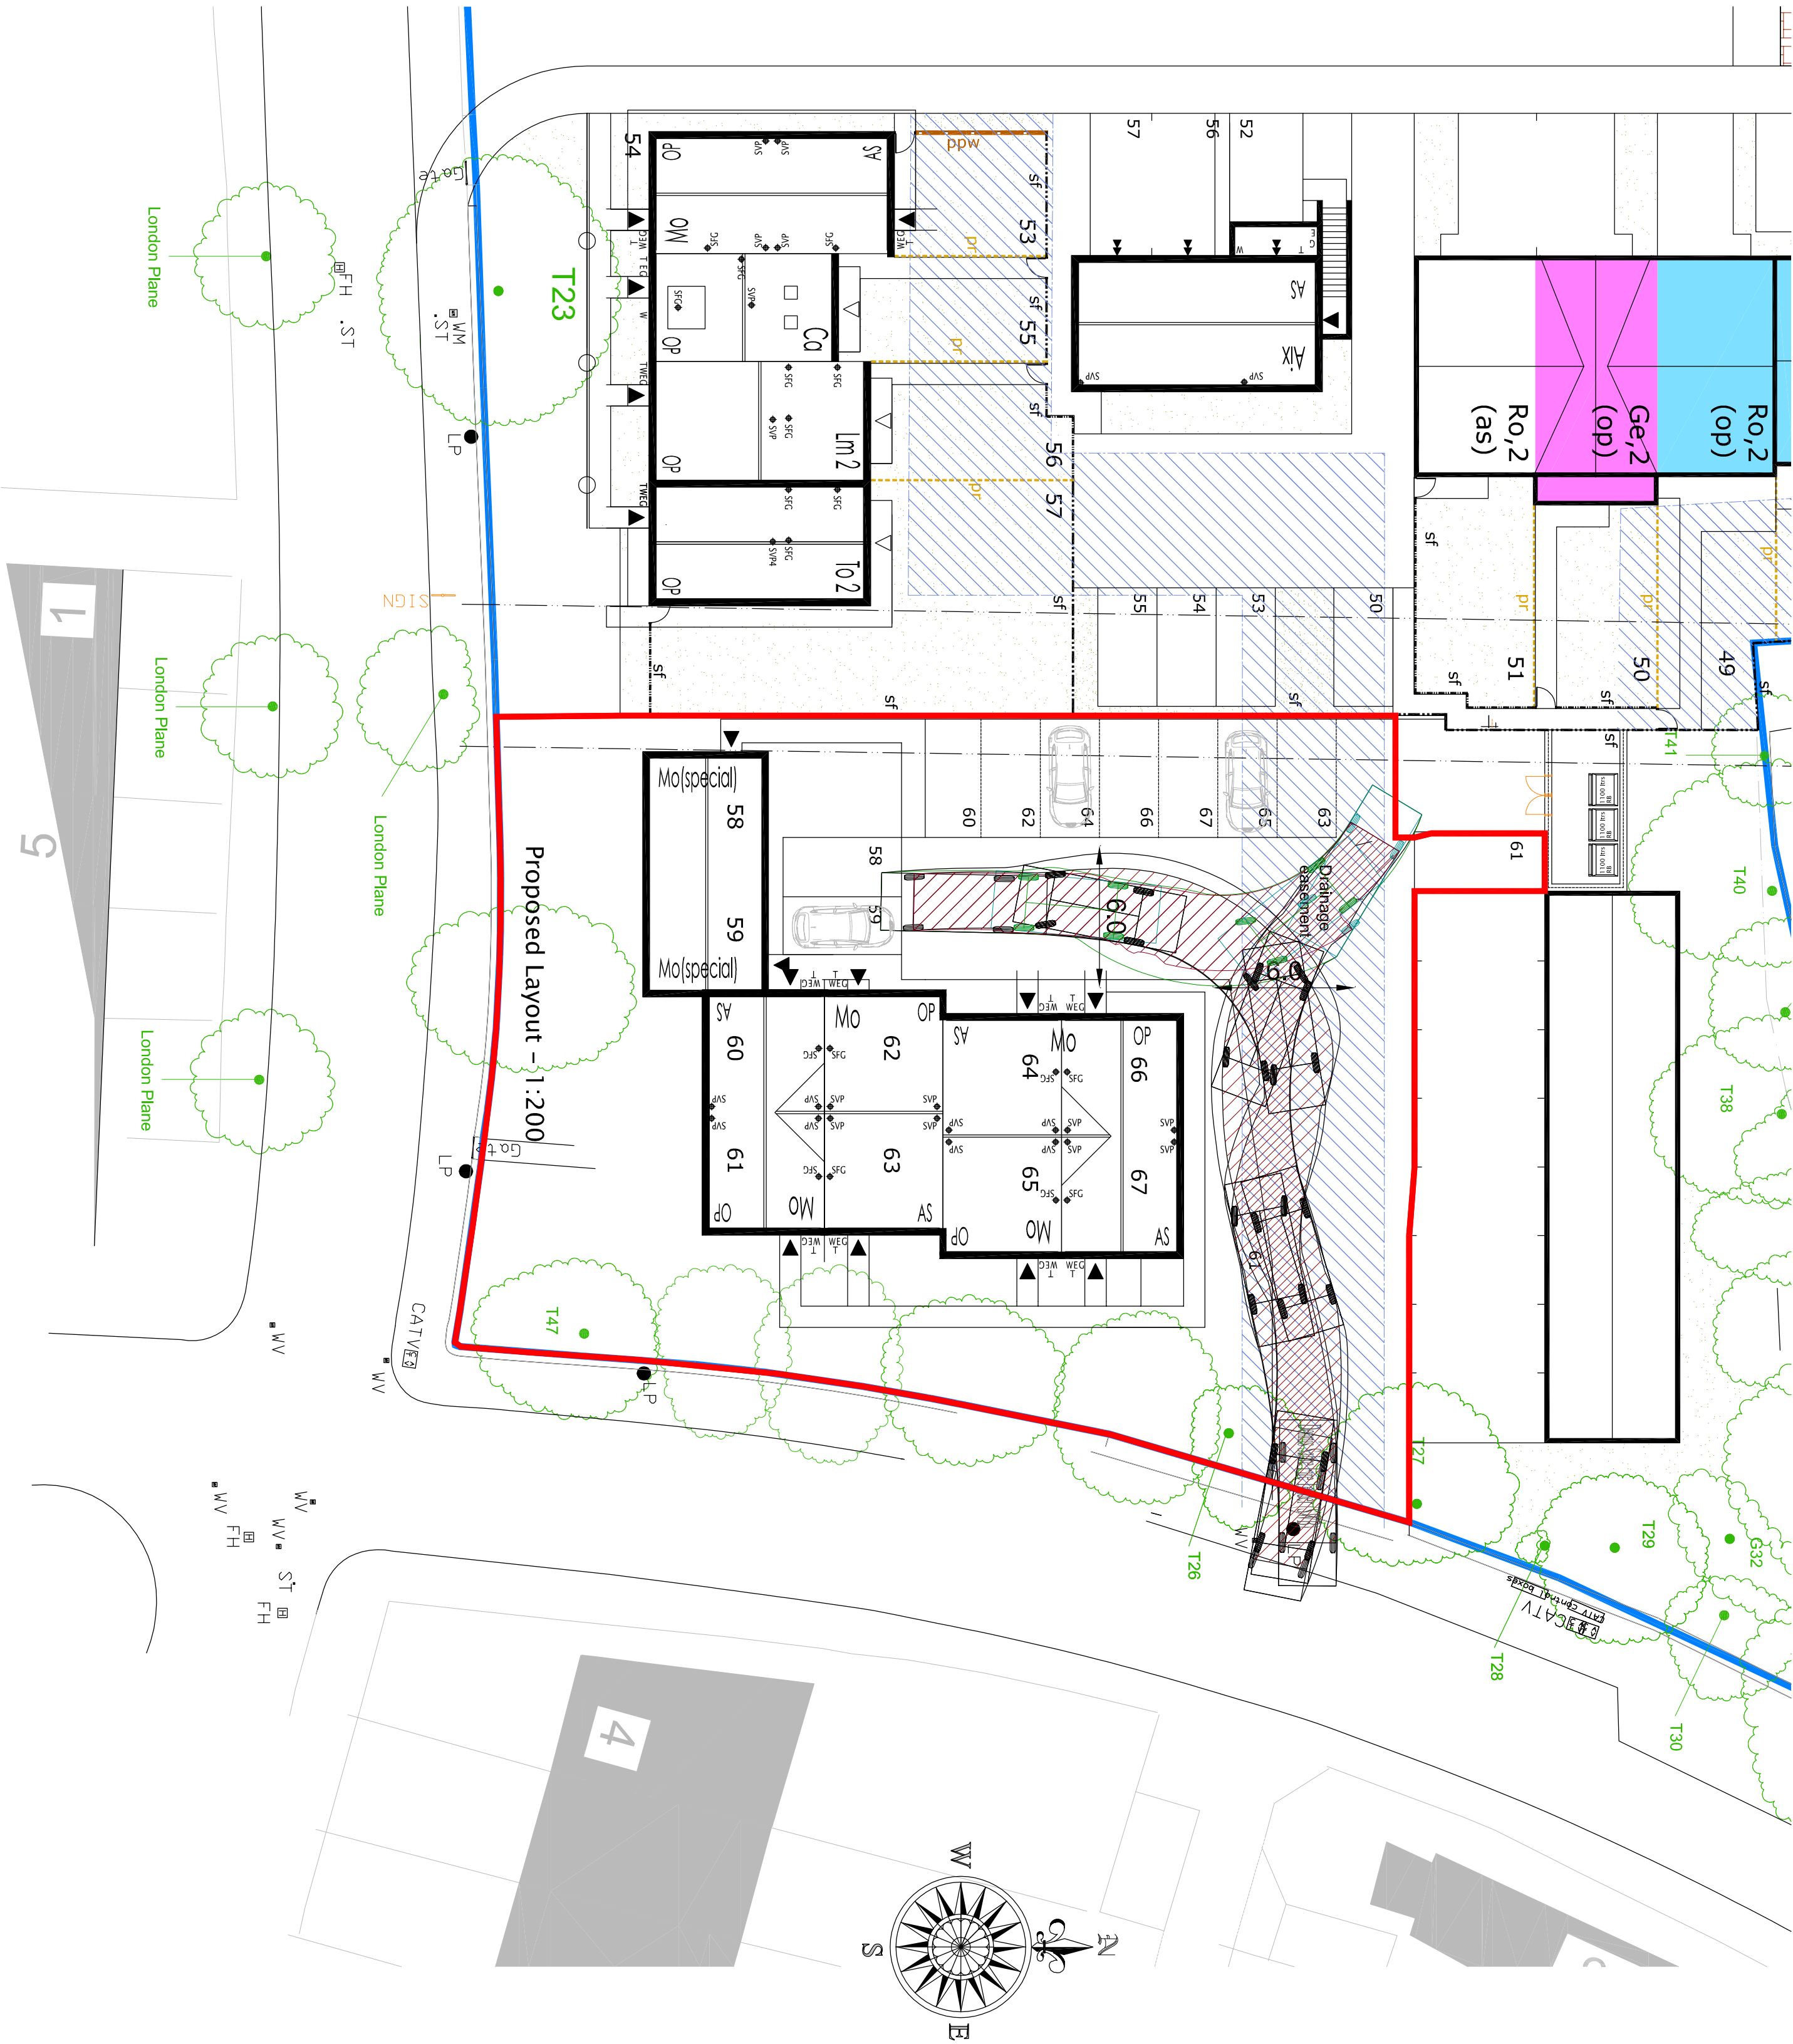

Plots 58 – 61 Longcar Lane Elevation 1:100

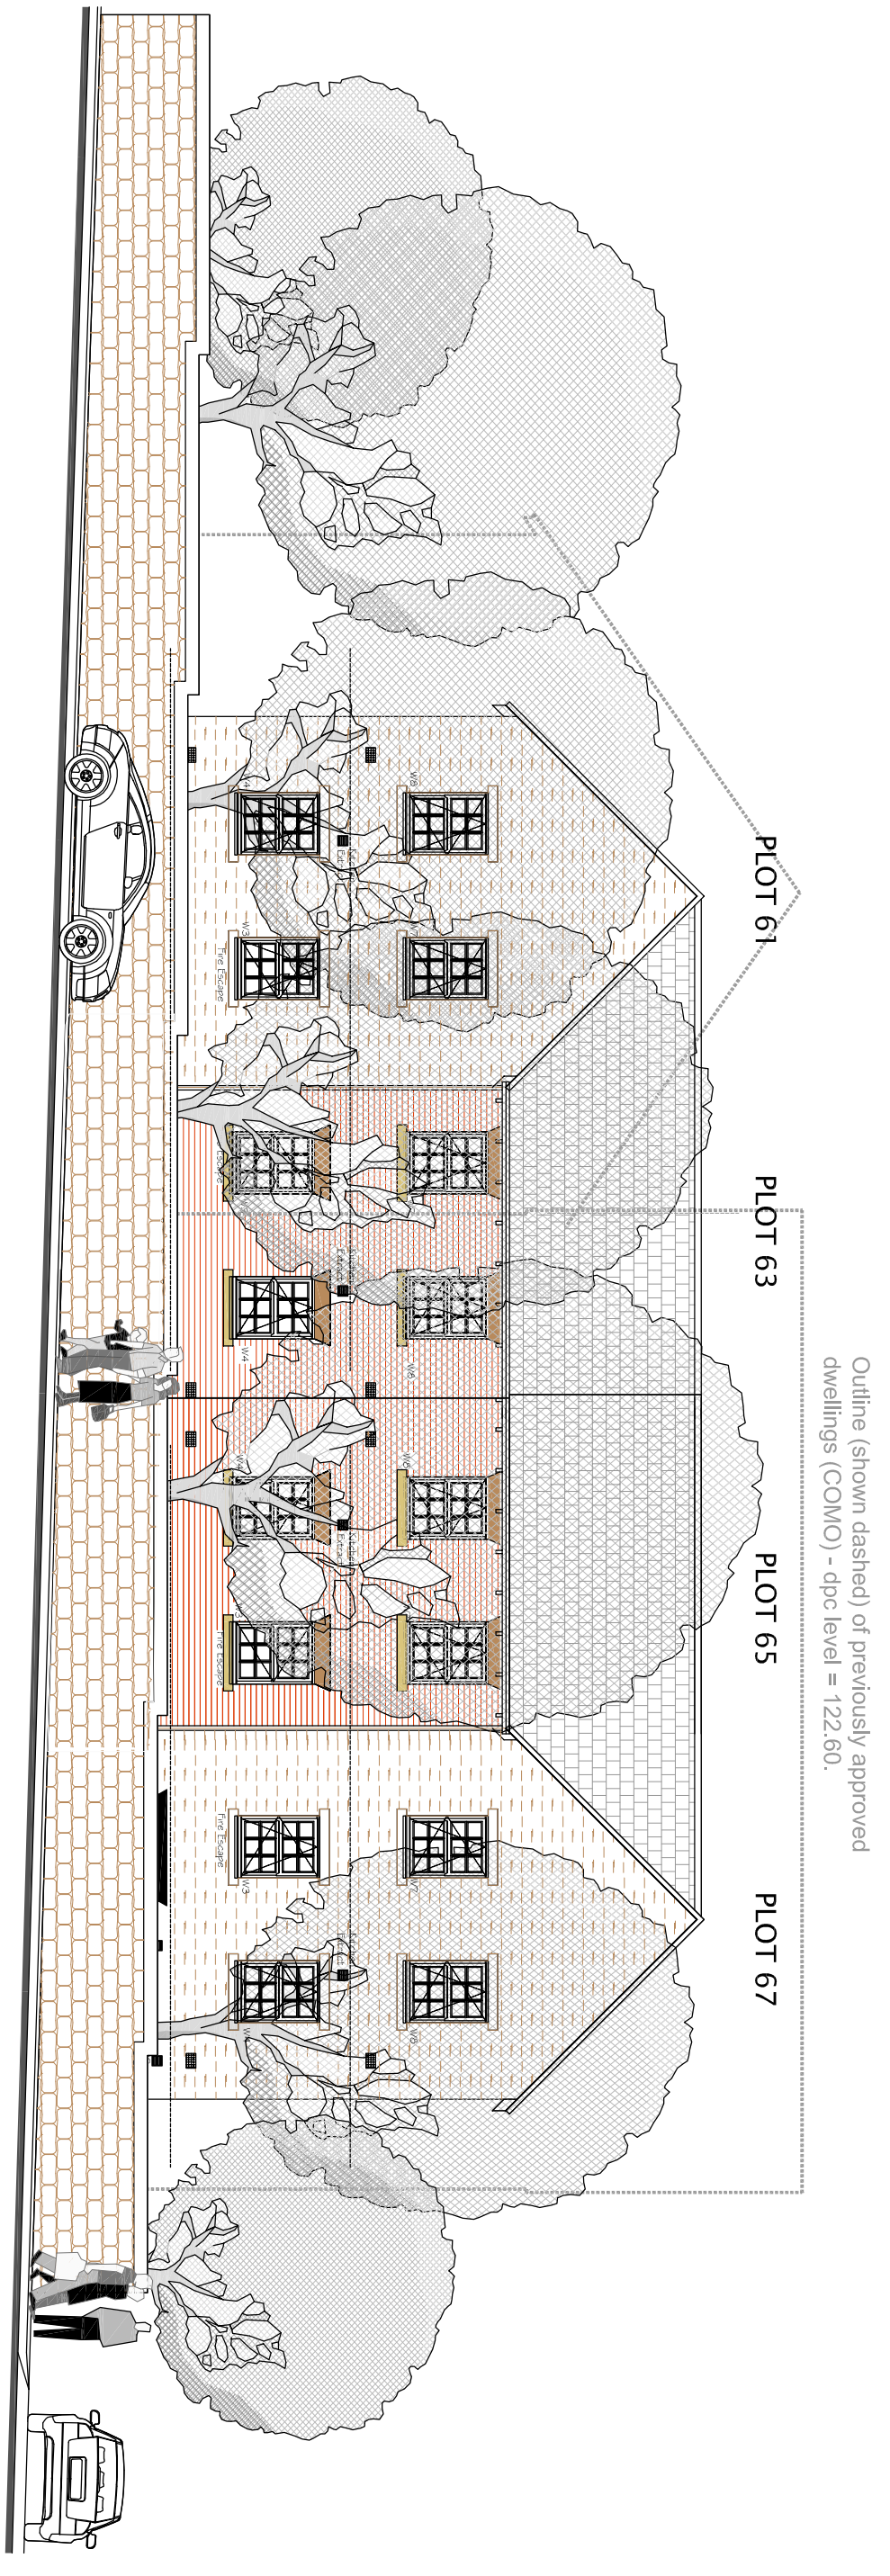

Plots 61 – 67 Blenheim Road Elevation 1:100