
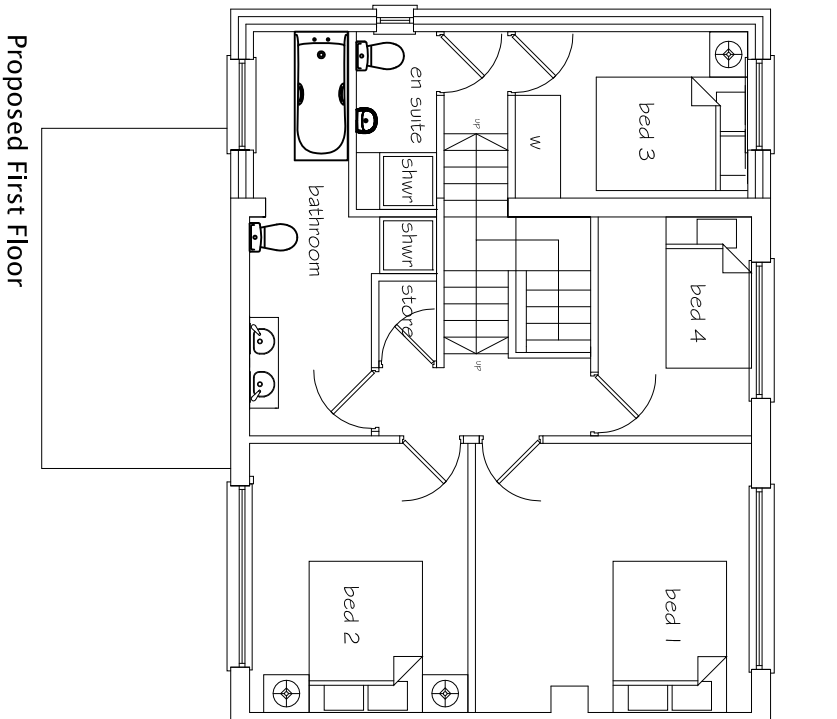
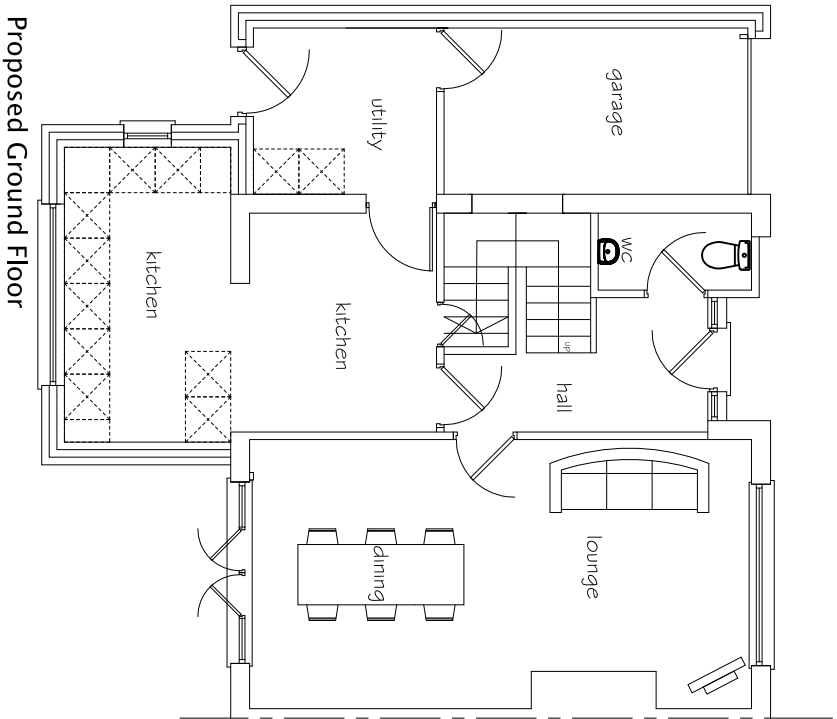
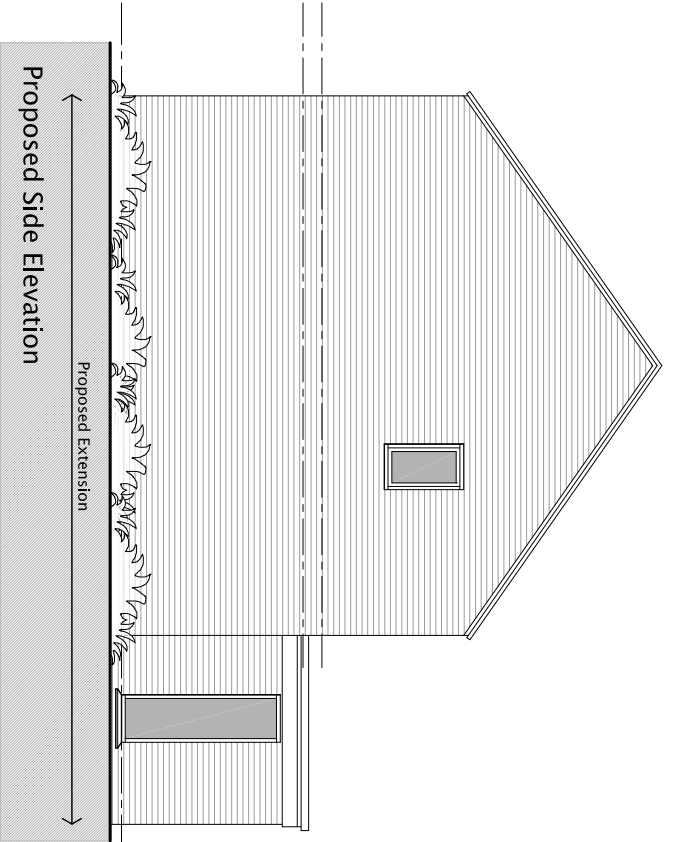
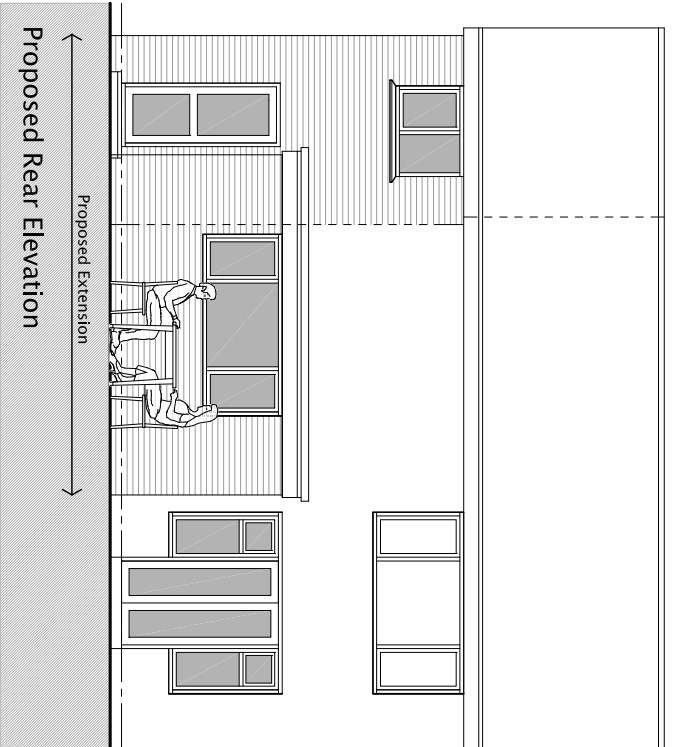


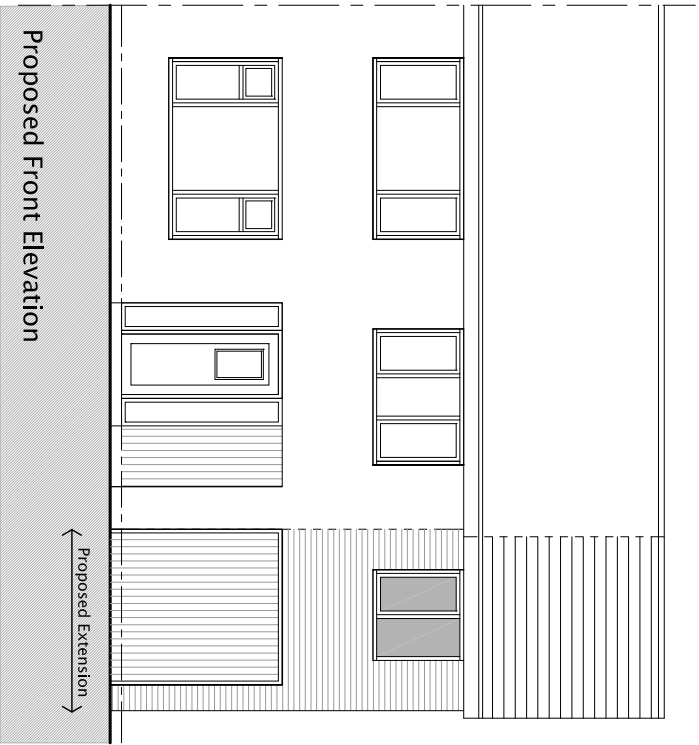

CLIENT
MR LAWRENCE

PROJECT
PROPOSED EXTENSION
2 SWEYN CROFT, WORSBOROUGH

DRAWING OF
PROPOSED PLANS & ELEVATIONS
PLANNING DRAWINGS
MARKETING NAME

drawing no	rev	date
14:002:02	—	APR 14
scale	drawn	checked by
1:100	mrh	checked date

MBAS
architecture

atlewoods mill
nursery street
sheffield
t. 01142370044
m. 07919 116224