



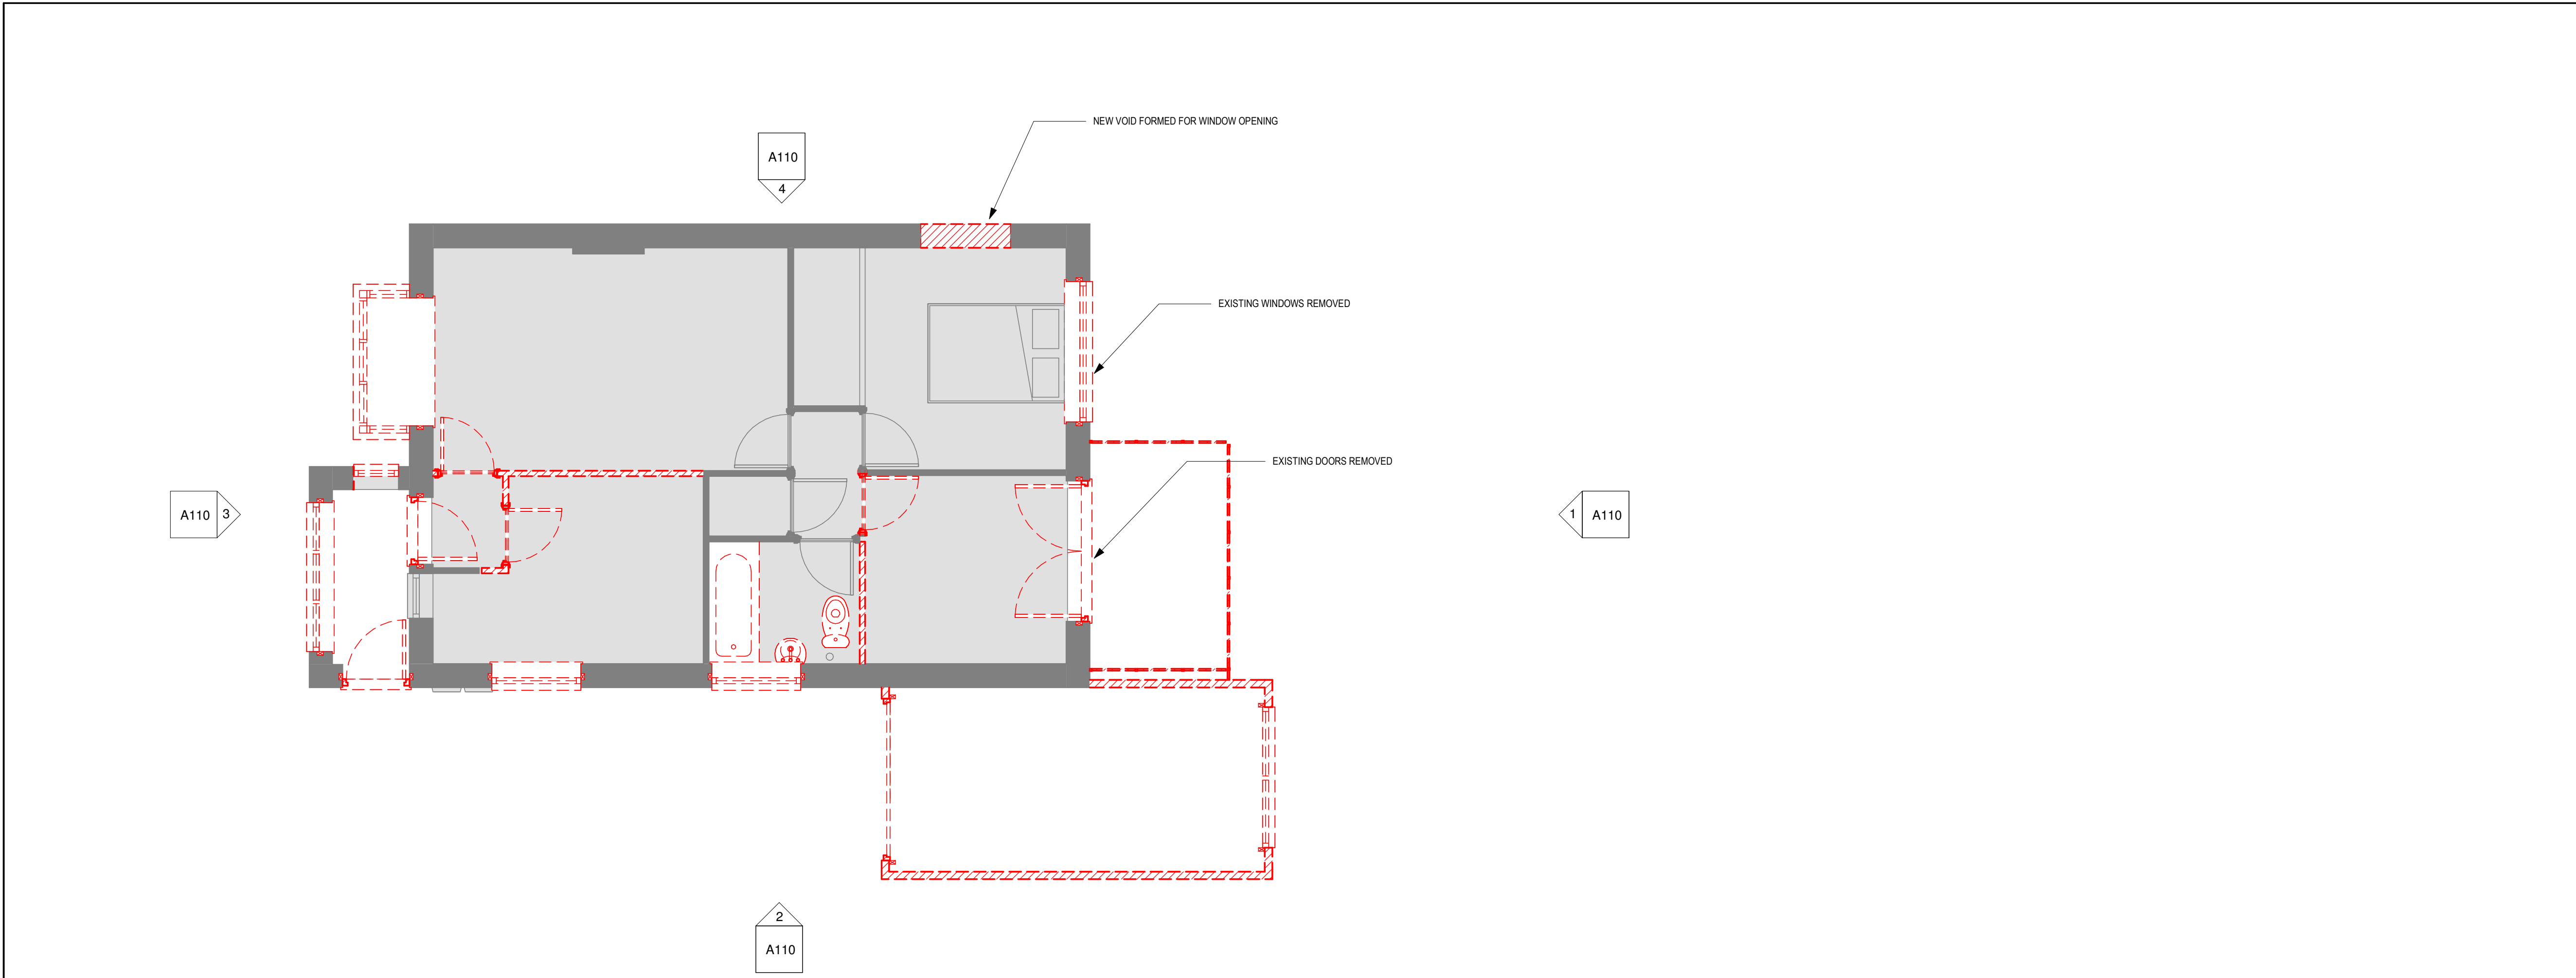

1 Ground Floor Existing
1 : 50



2 Ground Floor Proposed
1 : 50

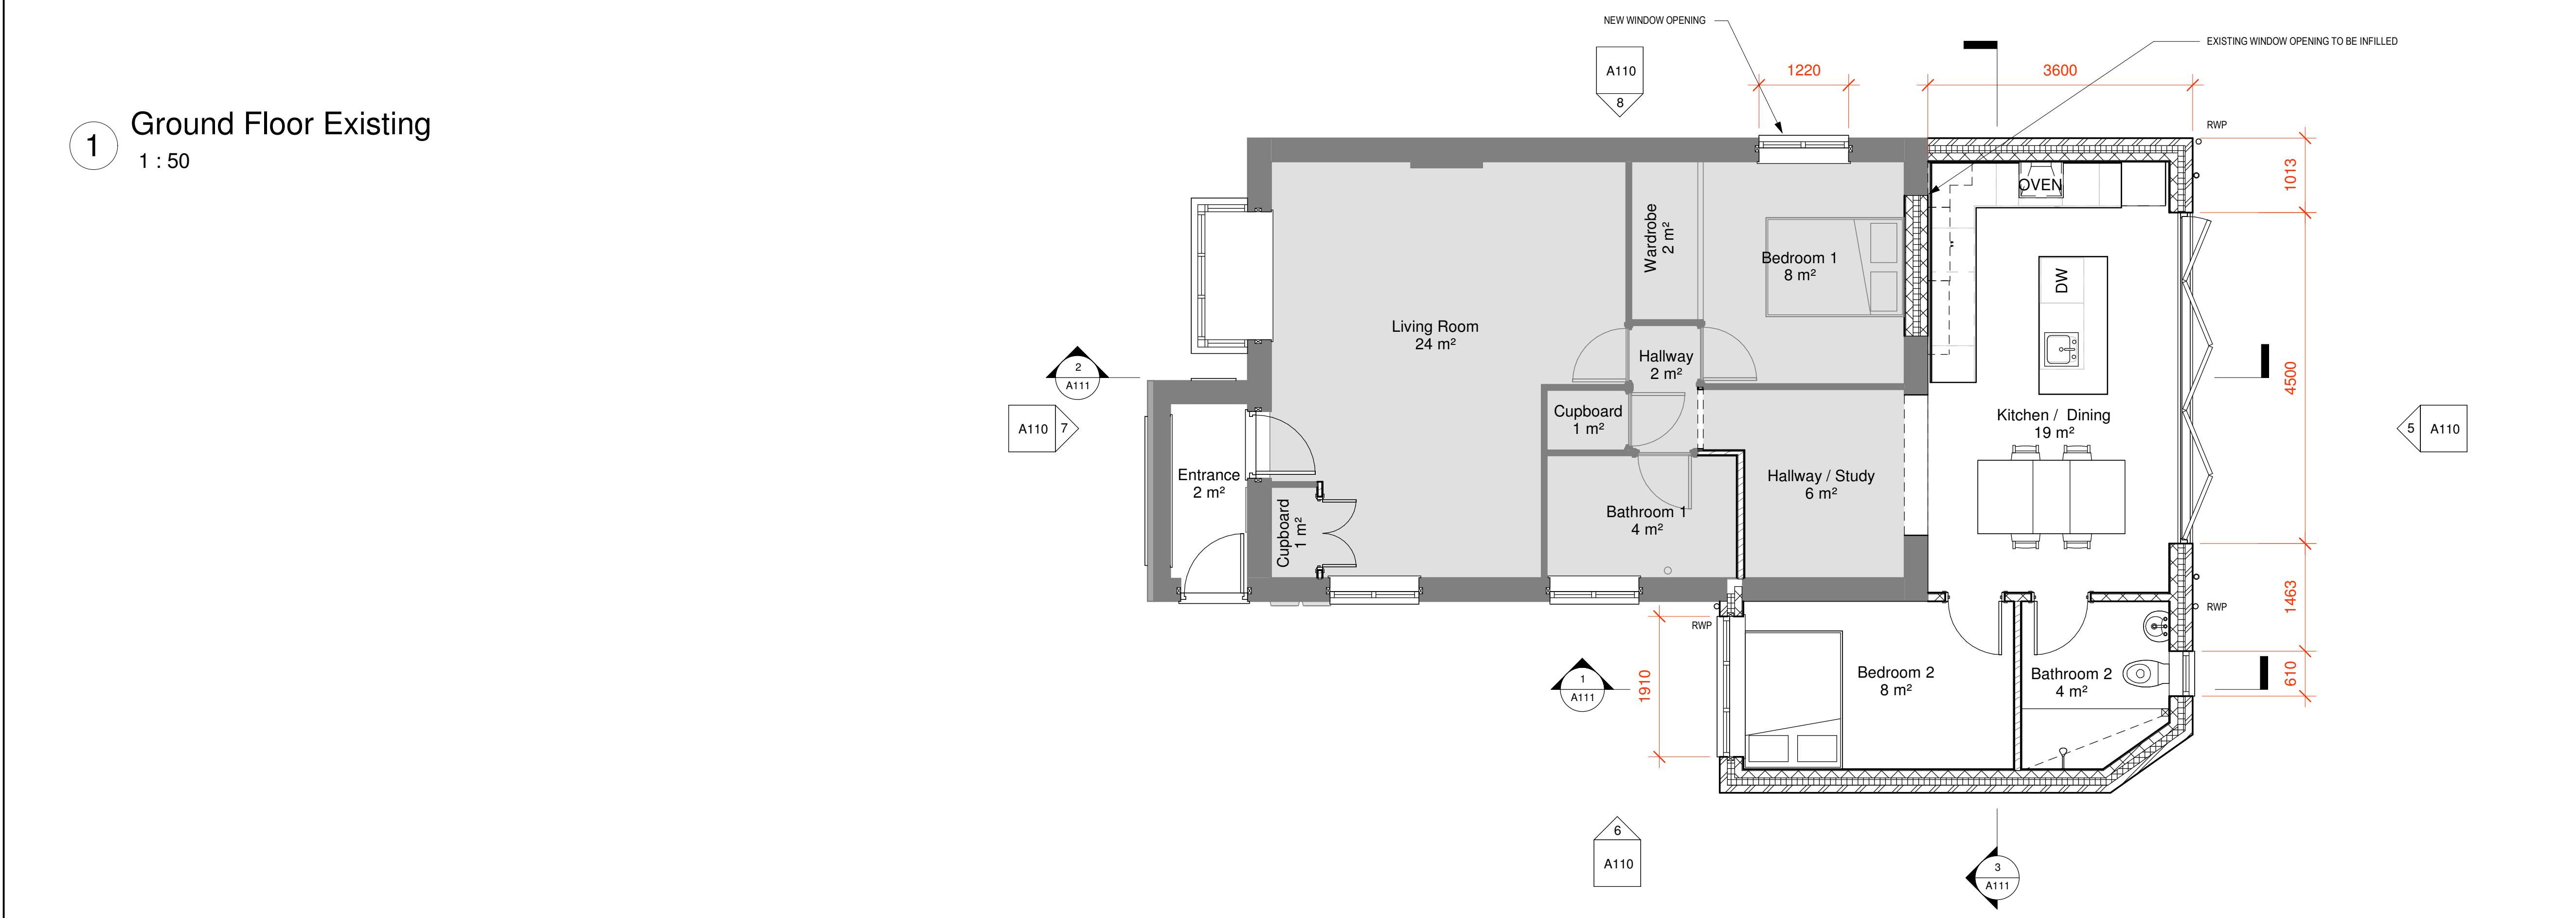