



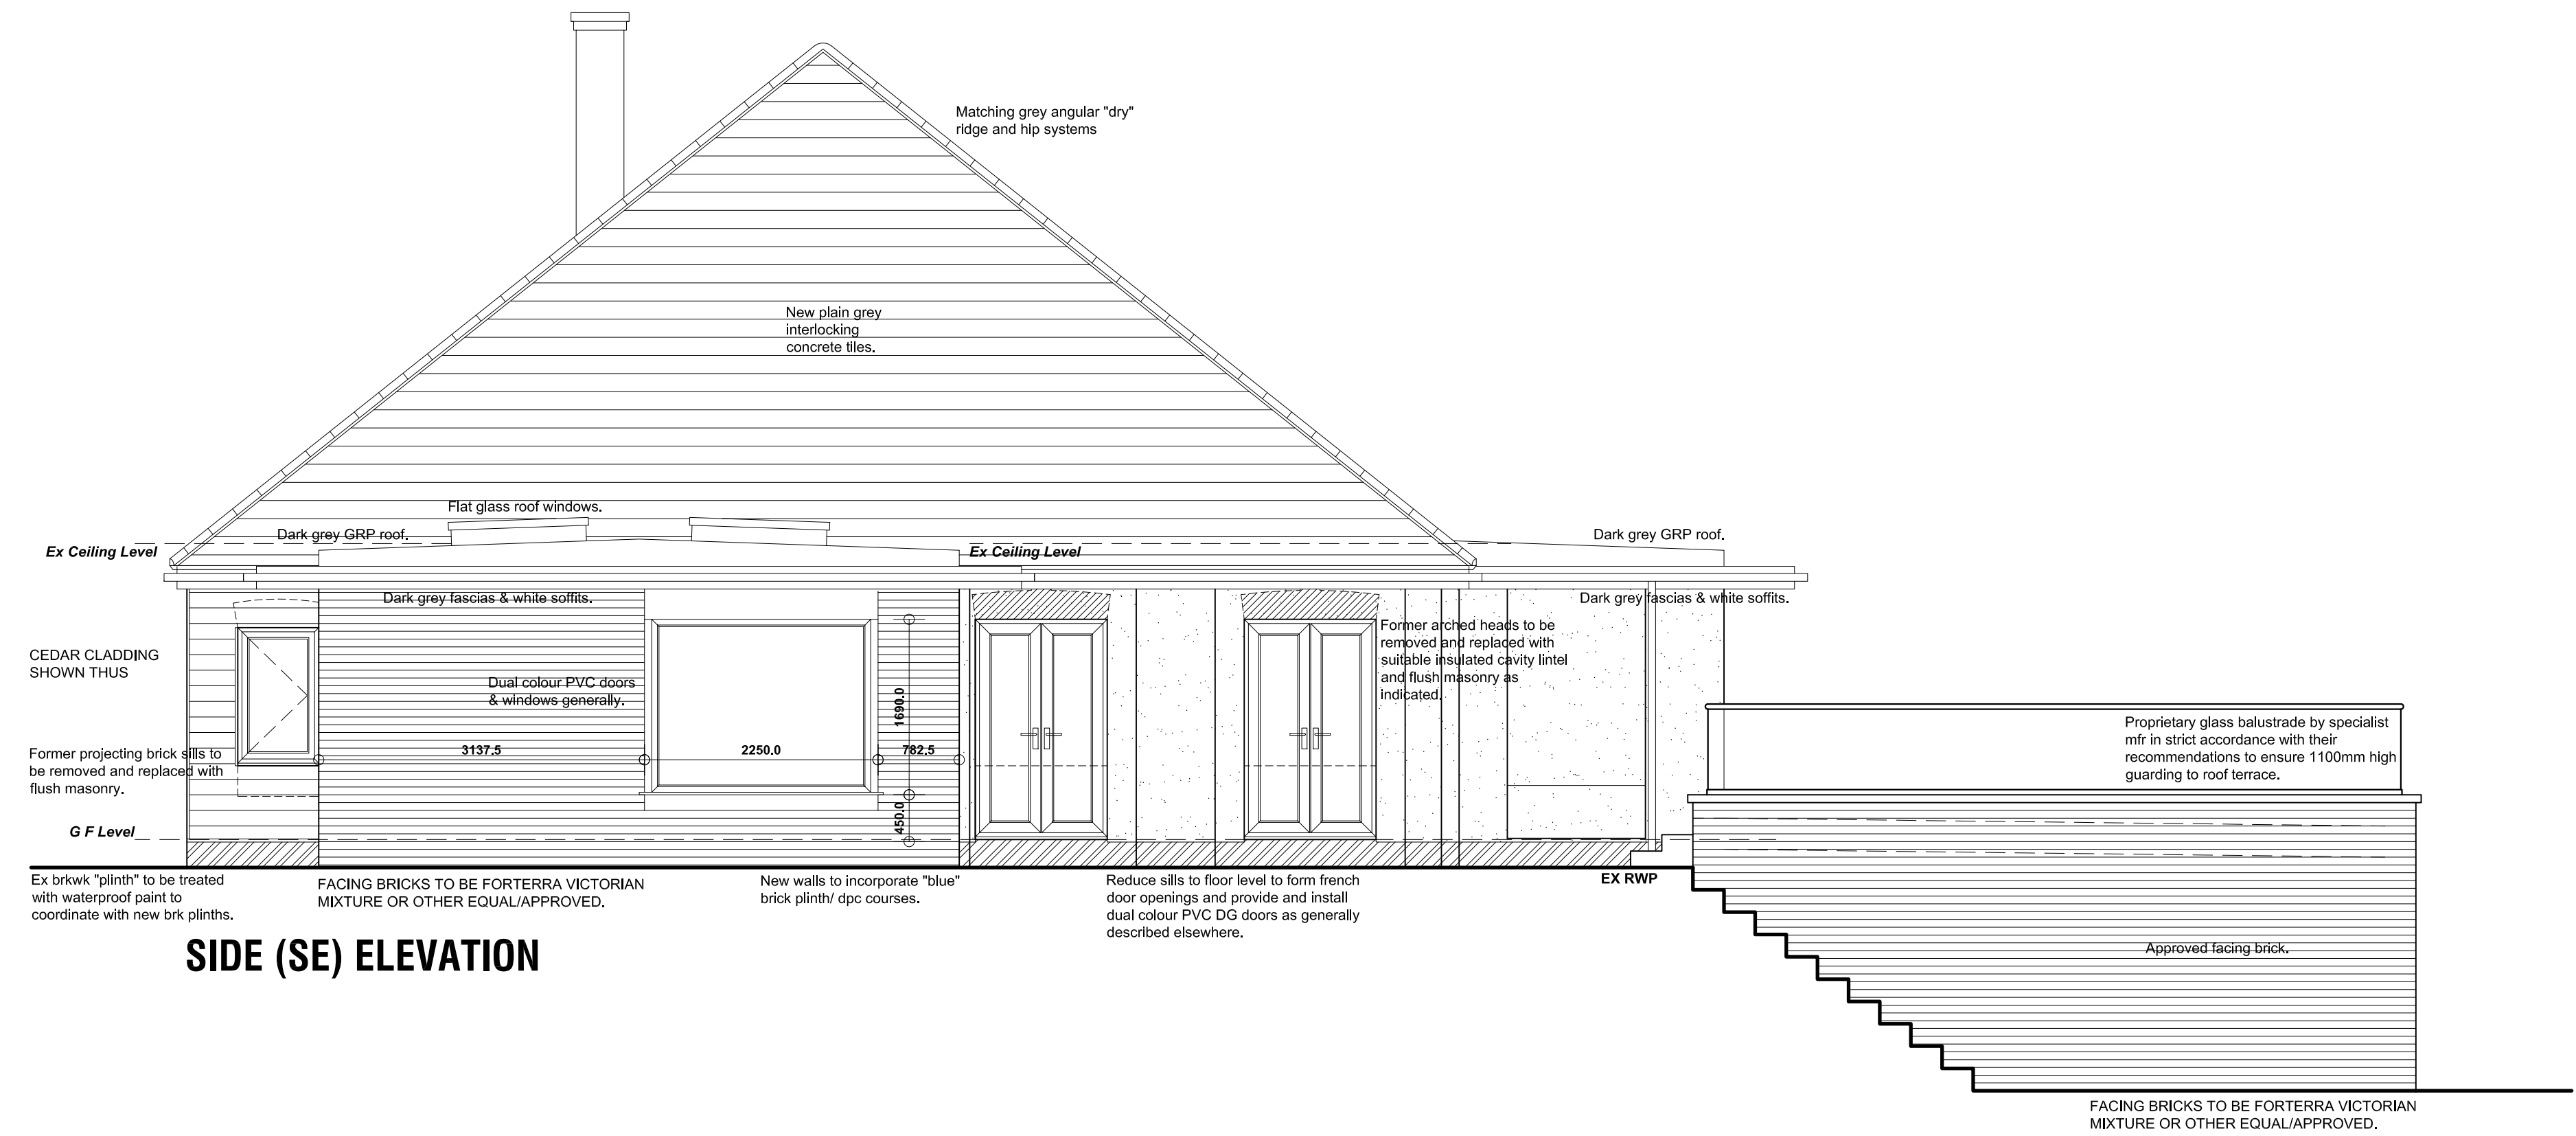

SIDE (SE) ELEVATION

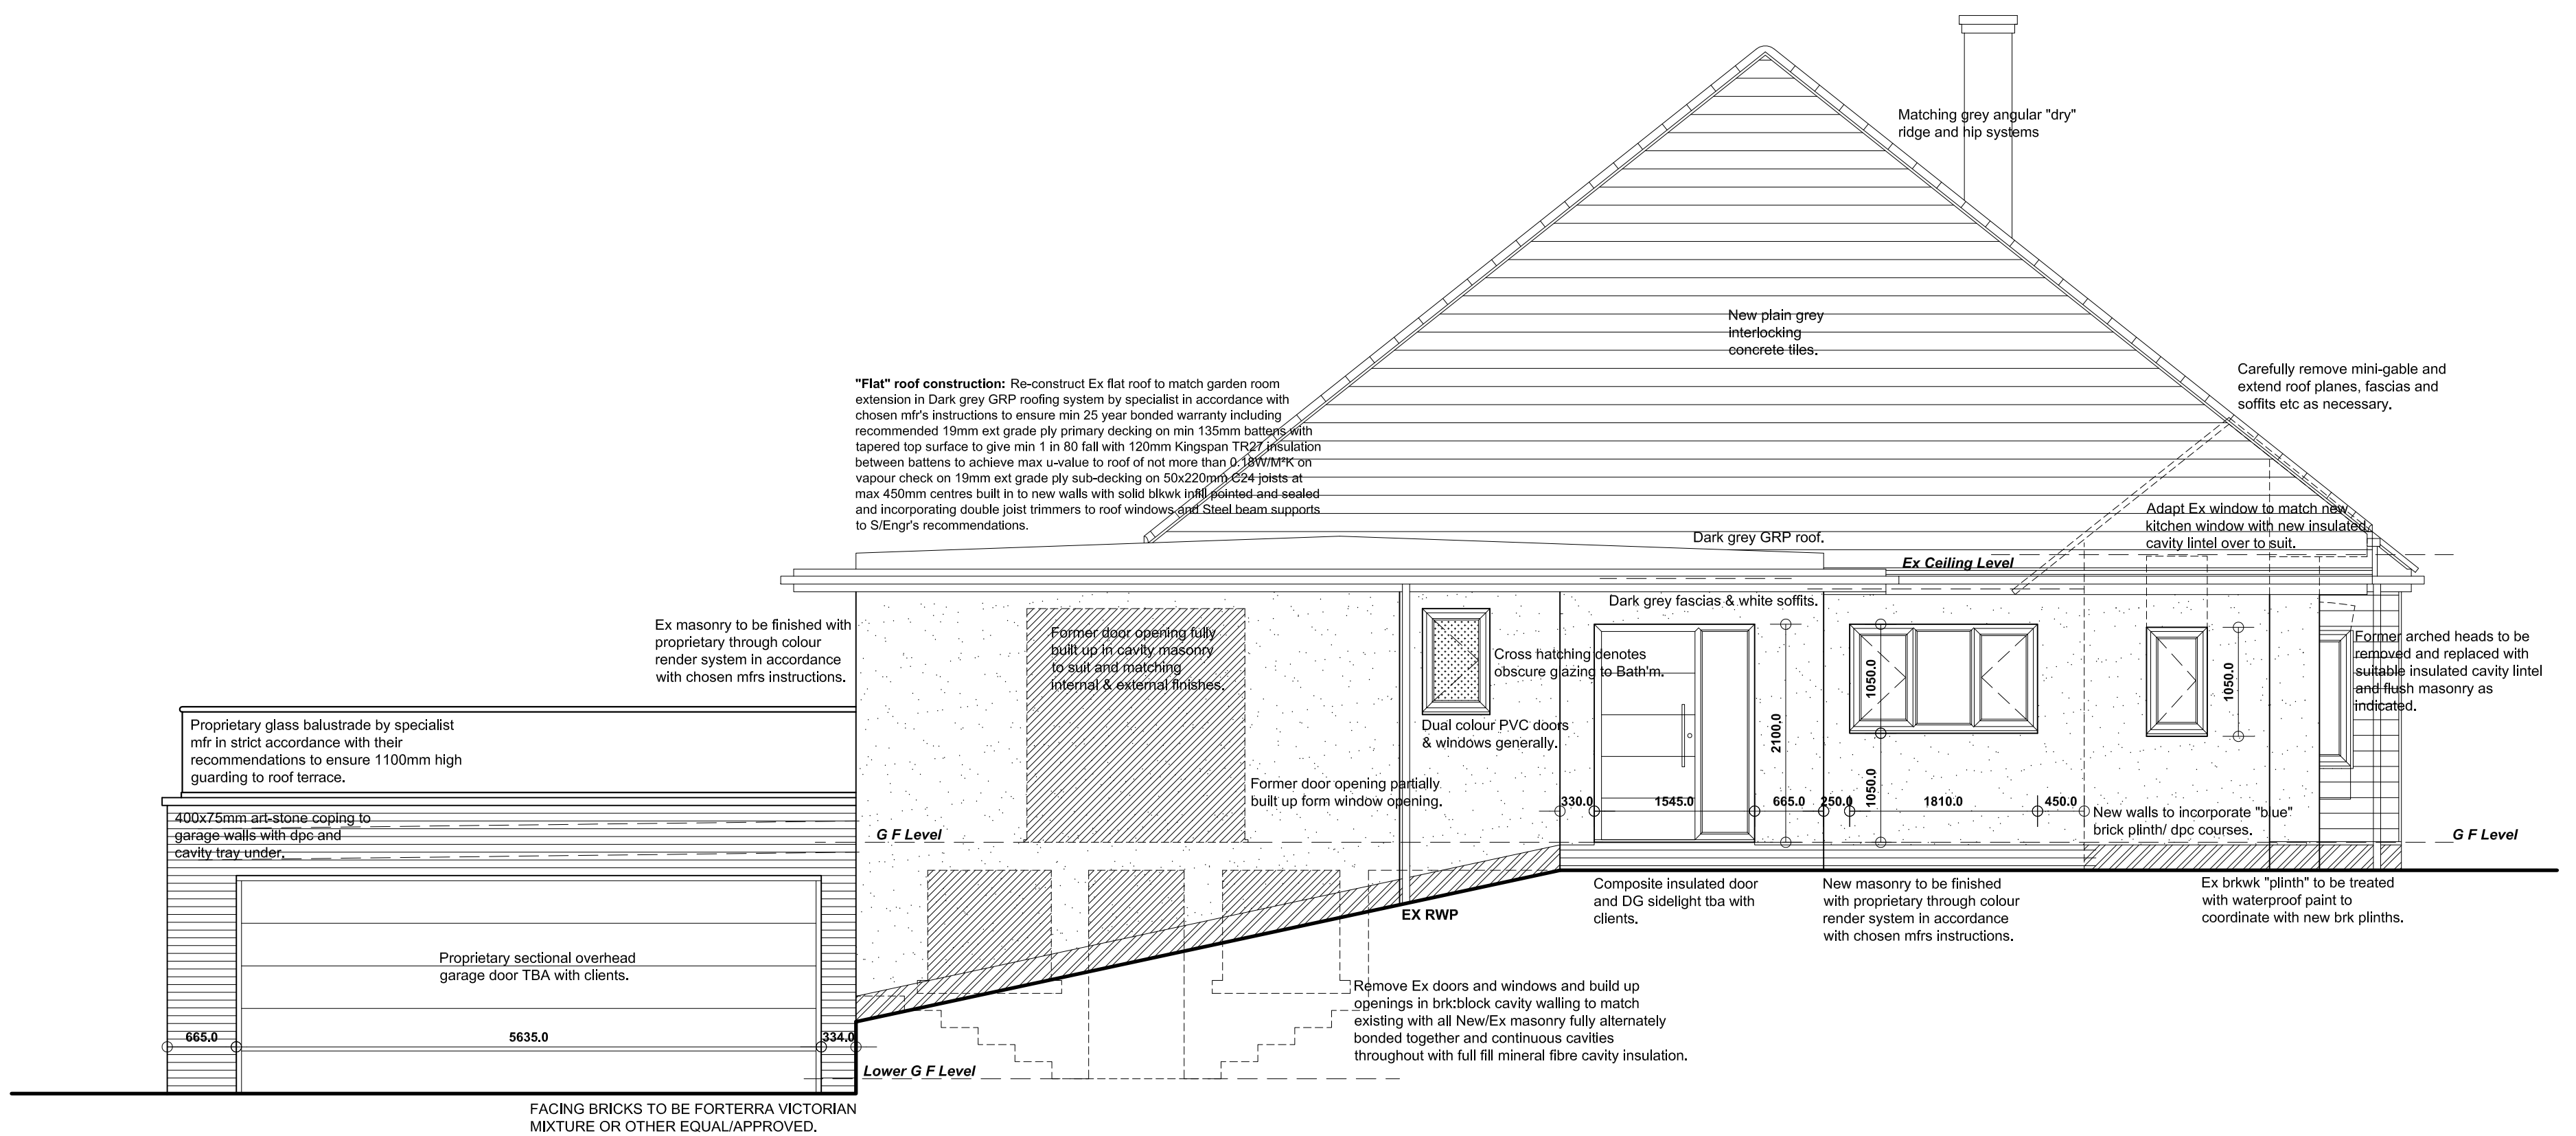

SIDE (NW) ELEVATION

B	28/07/2021	Facing Materials clarified.
A	16/03/2021	Materials clarified for LA Submissions.
Revision	Date	Description
6 WOODROYD GARDENS, WOMBWELL, BARNSELY, S73 0HB.		
DETAILED PROPOSALS 3 Elevations 2.		
Mr & Mrs Tranter.		
		
JEA Architectural Ltd 23 Windmill Road, Wombwell, Barnsley, S73 8PW. Tel: 01226 754507 Email: jeald@btconnect.com		
This drawing and the copyright is the Architectural Company's property and maybe used or reproduced only by agreement. All Dimensions in Millimetres Unless specified otherwise and subject to verification on site.		
Scale: 1:50 @ A1		Date: MARCH 2021
Ref: 202028		Drwg No: 05
0 cm	2 cm	4 cm
0 cm	2 cm	4 cm