



Line of existing ground shown dashed



SECTION (A)

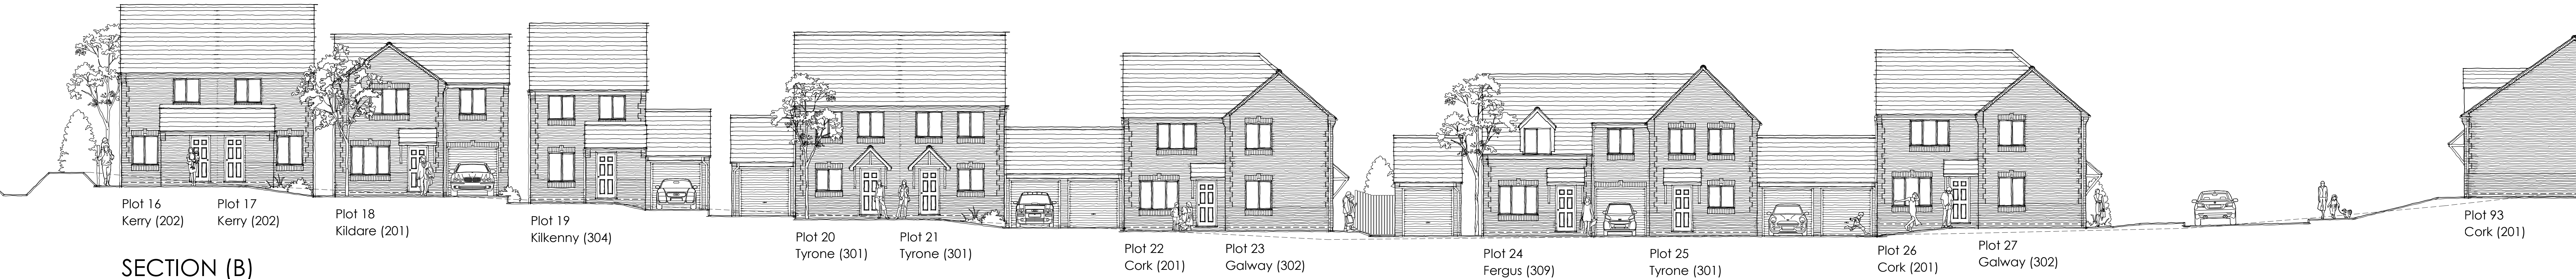

SECTION (B)

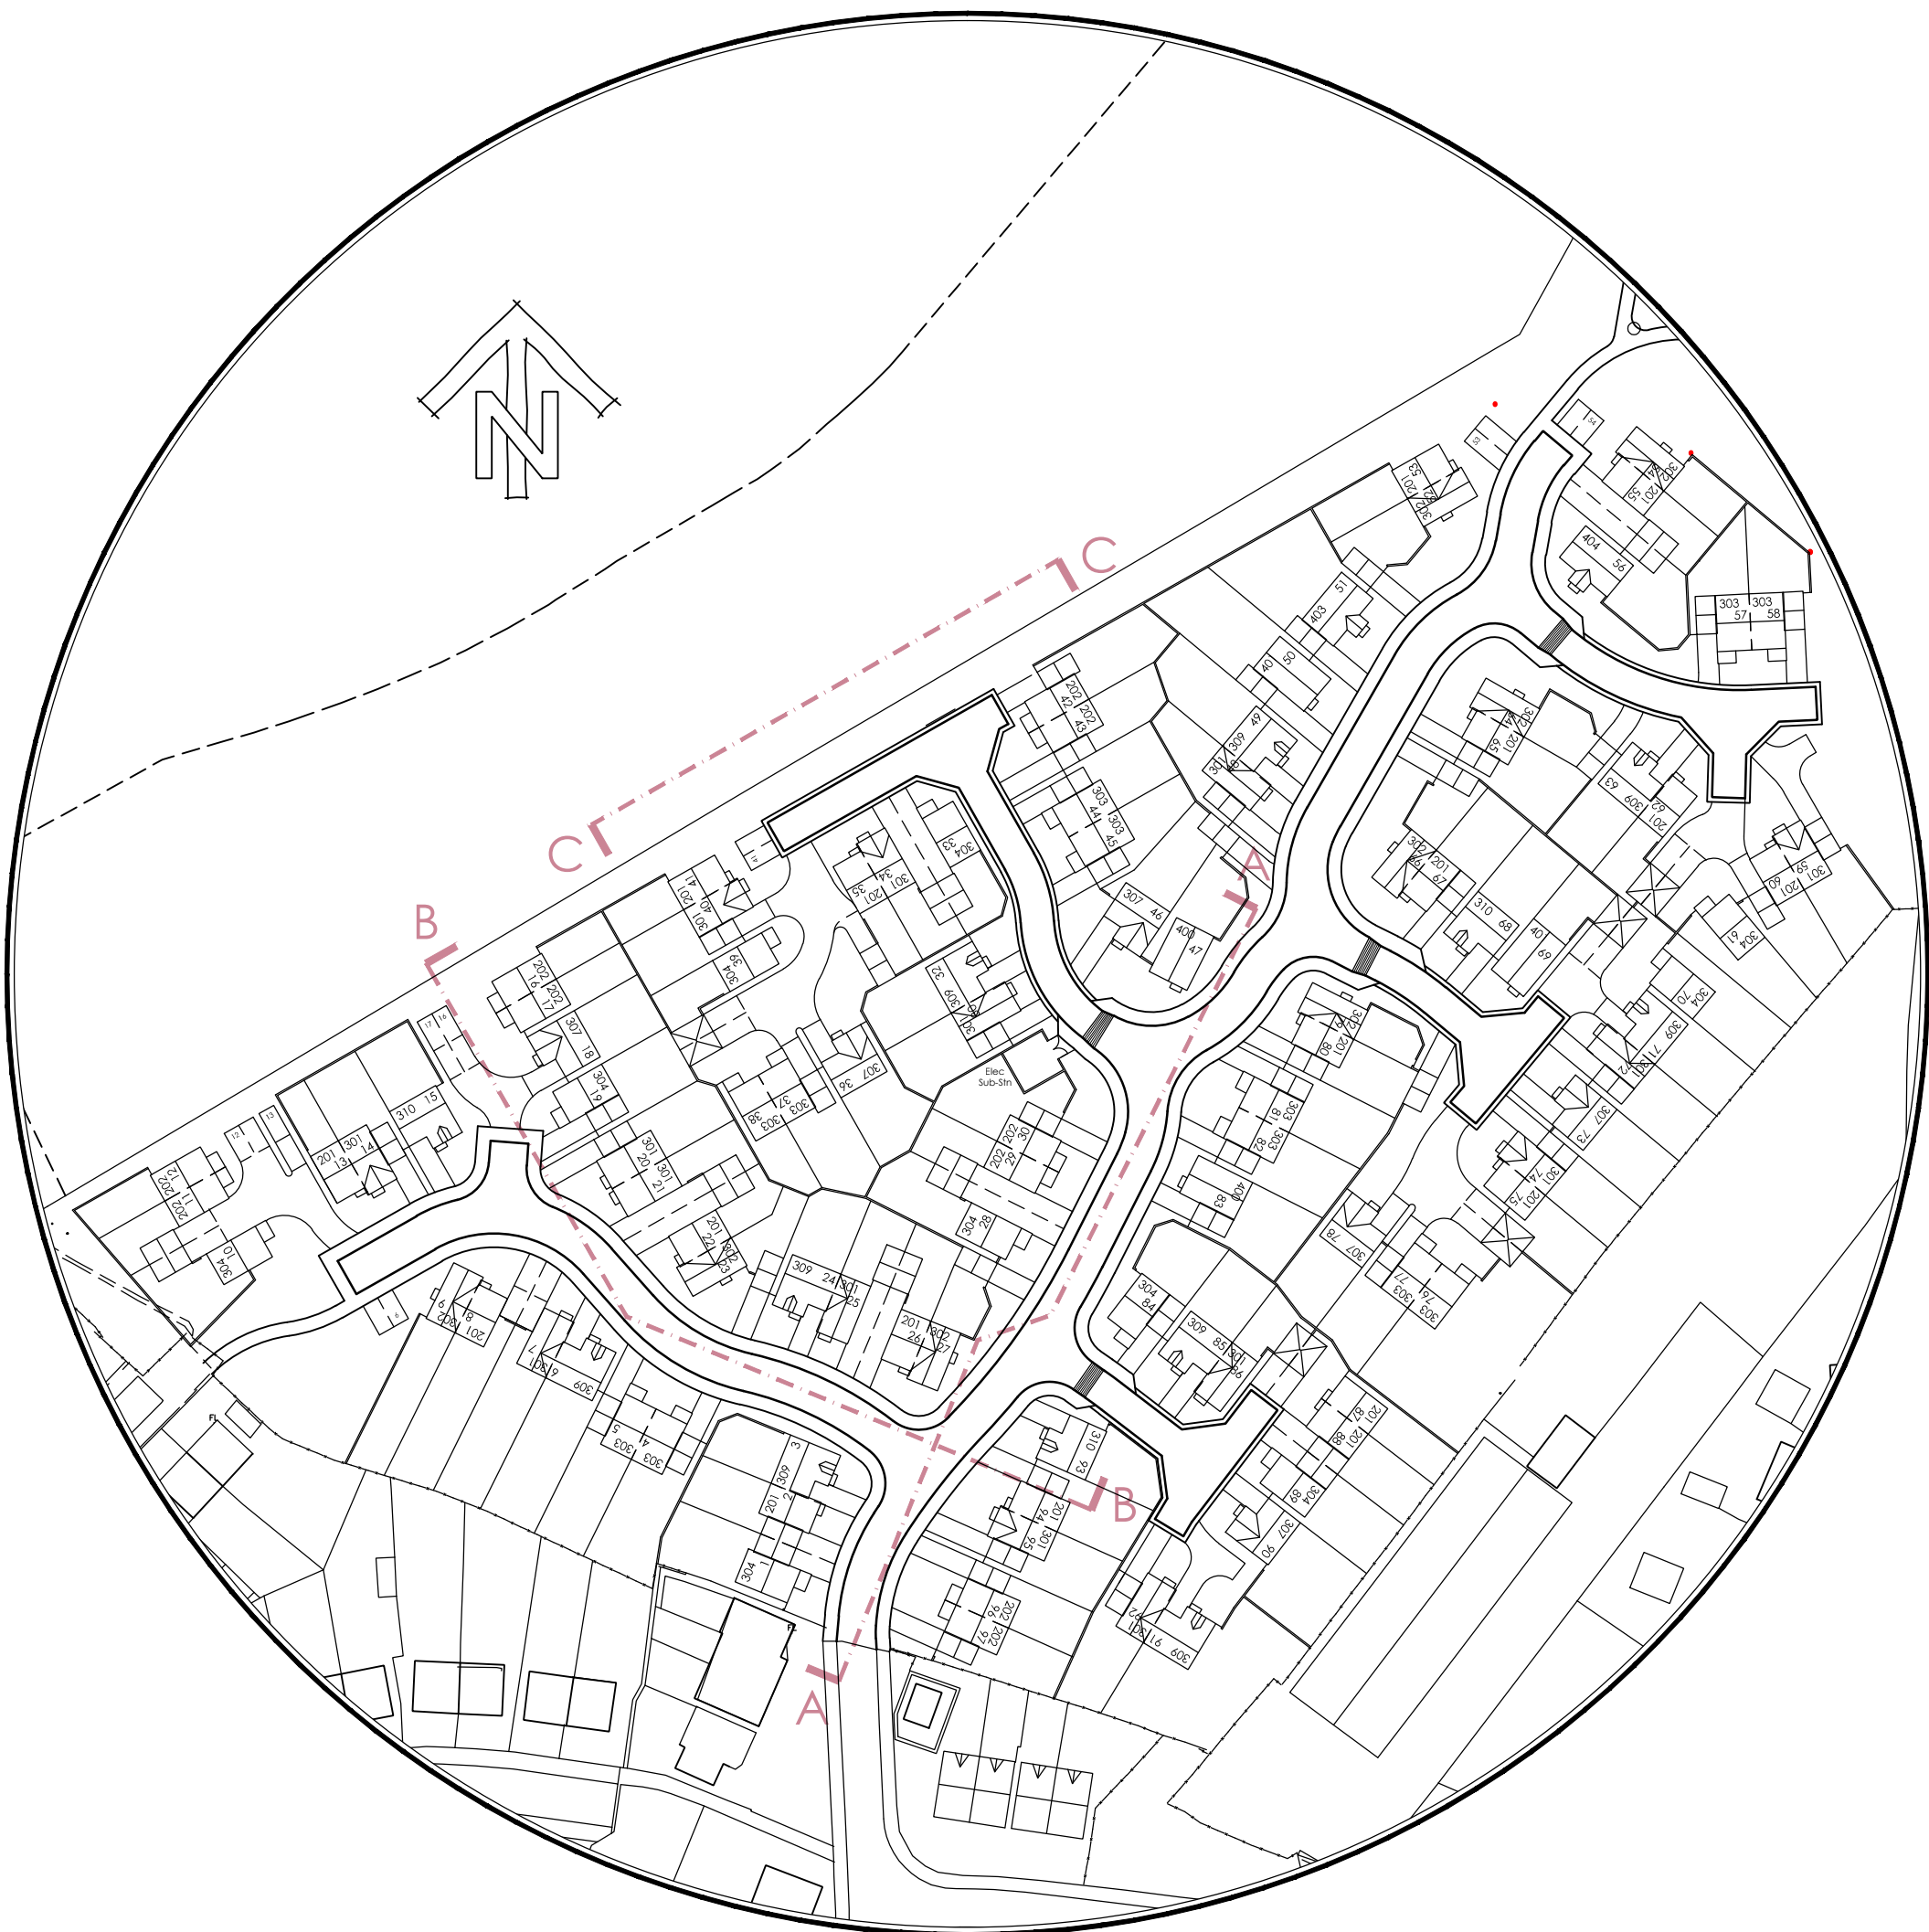

SECTION (C)