



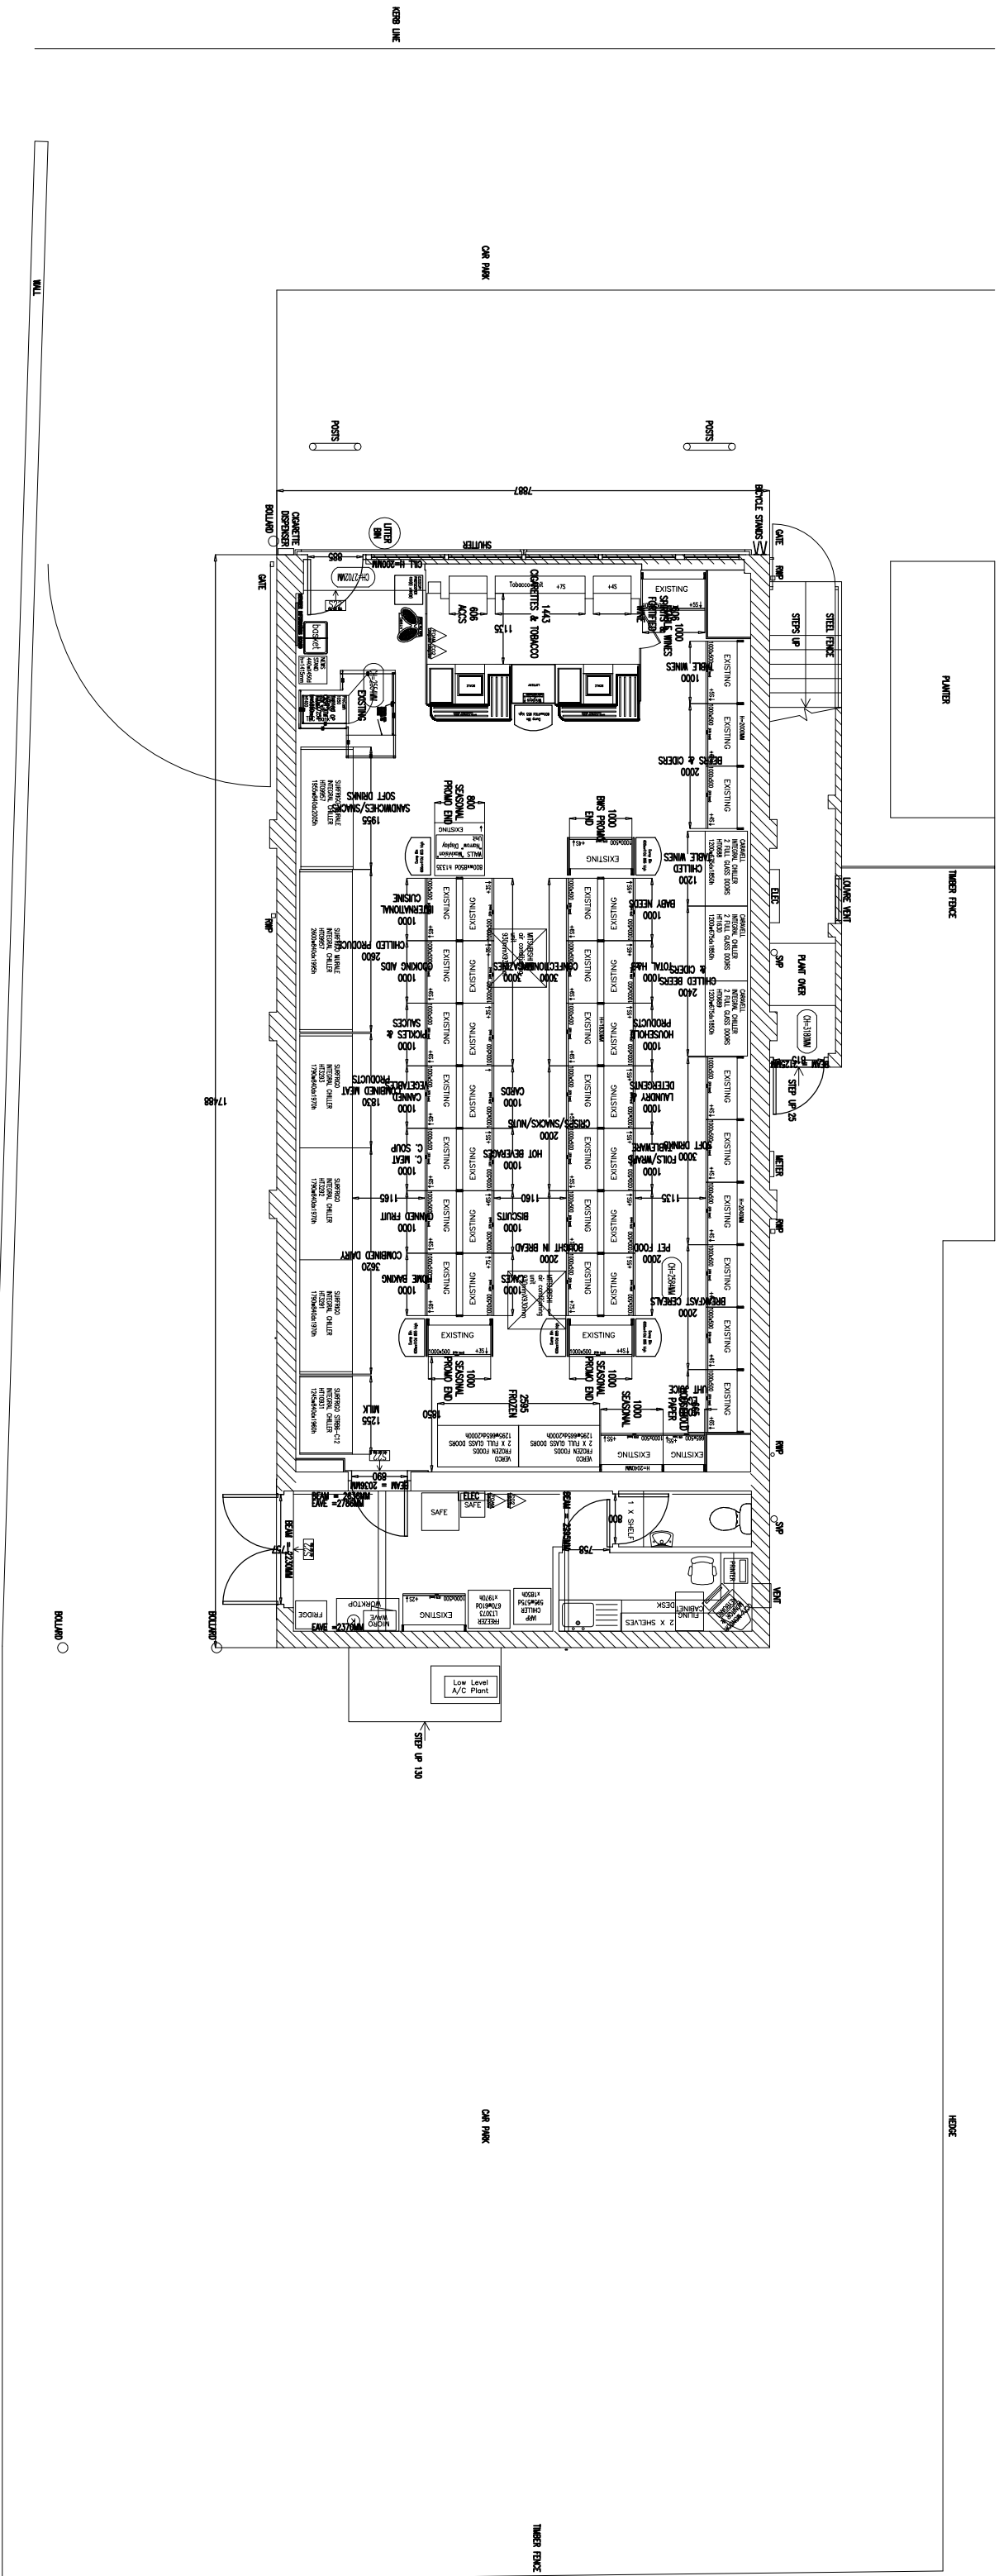

E X I S T I N G P L A N


NO WORKS TO EXISTING SOFT AND HARD LANDSCAPING
NO WORKS TO EXISTING BOUNDARY TREATMENT

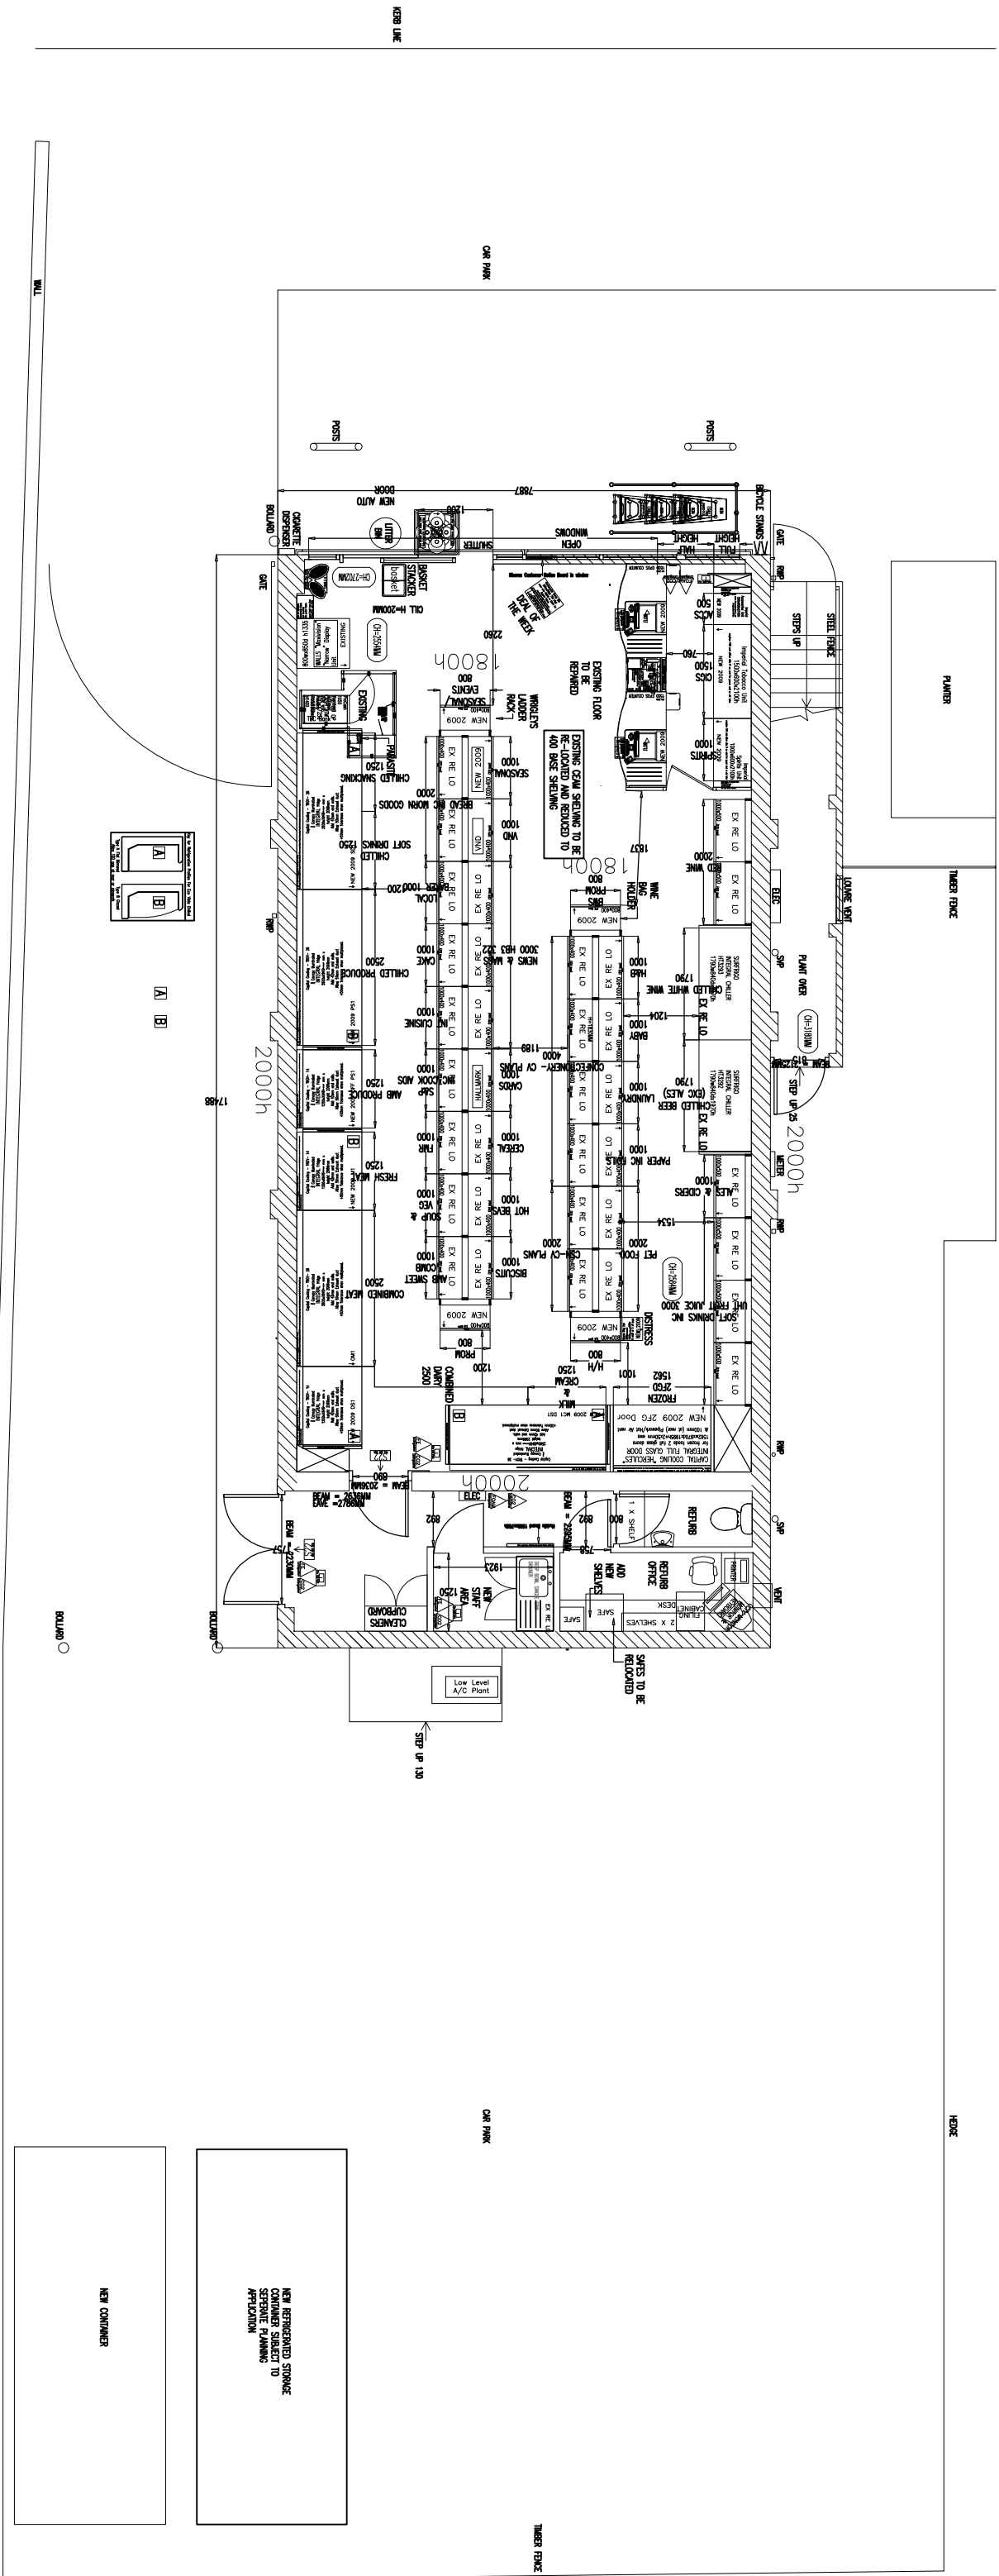

GROUND FLOOR



NEW STORAGE CONTAINER (TYPICAL UNIT SHOWN FOR INDICATIVE PURPOSES ONLY)
2.4M X 6M METAL STORAGE CONTAINER TO BE LOCATED WITHIN SERVICE YARD

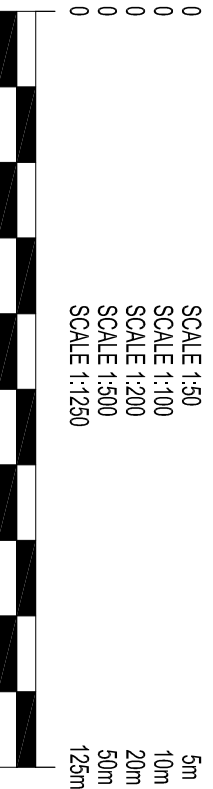

REV	NOTE	DATE
DRAWING STATUS		
DESIGNED	ENGINEER	
INSPECTED	TECHNICAL	
APPROVED	CONSTRUCTION	
PLANNING	AS BUILT	

darnton **egs**
BUILT ENVIRONMENT CONSULTANCY
LEEDS LONDON BRISTOL WARWICK


7297 1901 04

PROJECT: BIRWELL

DRAWING: EXISTING & PROPOSED LANDSCAPING

SCALE @ A1: 1:50

DATE: SEP 09

DESIGNED: MIF

CHECKED: -

© COPYRIGHT: ALL RIGHTS RESERVED.
THIS DRAWING IS NOT TO BE REPRODUCED WITHOUT PERMISSION.
DARNTON GROUP IS NOT RESPONSIBLE FOR ANY ERRORS OR OMISSIONS.
THIS DRAWING IS NOT TO BE USED FOR CONSTRUCTION UNLESS ISSUED AS PART OF A COMPLETE SET OF DRAWINGS.