


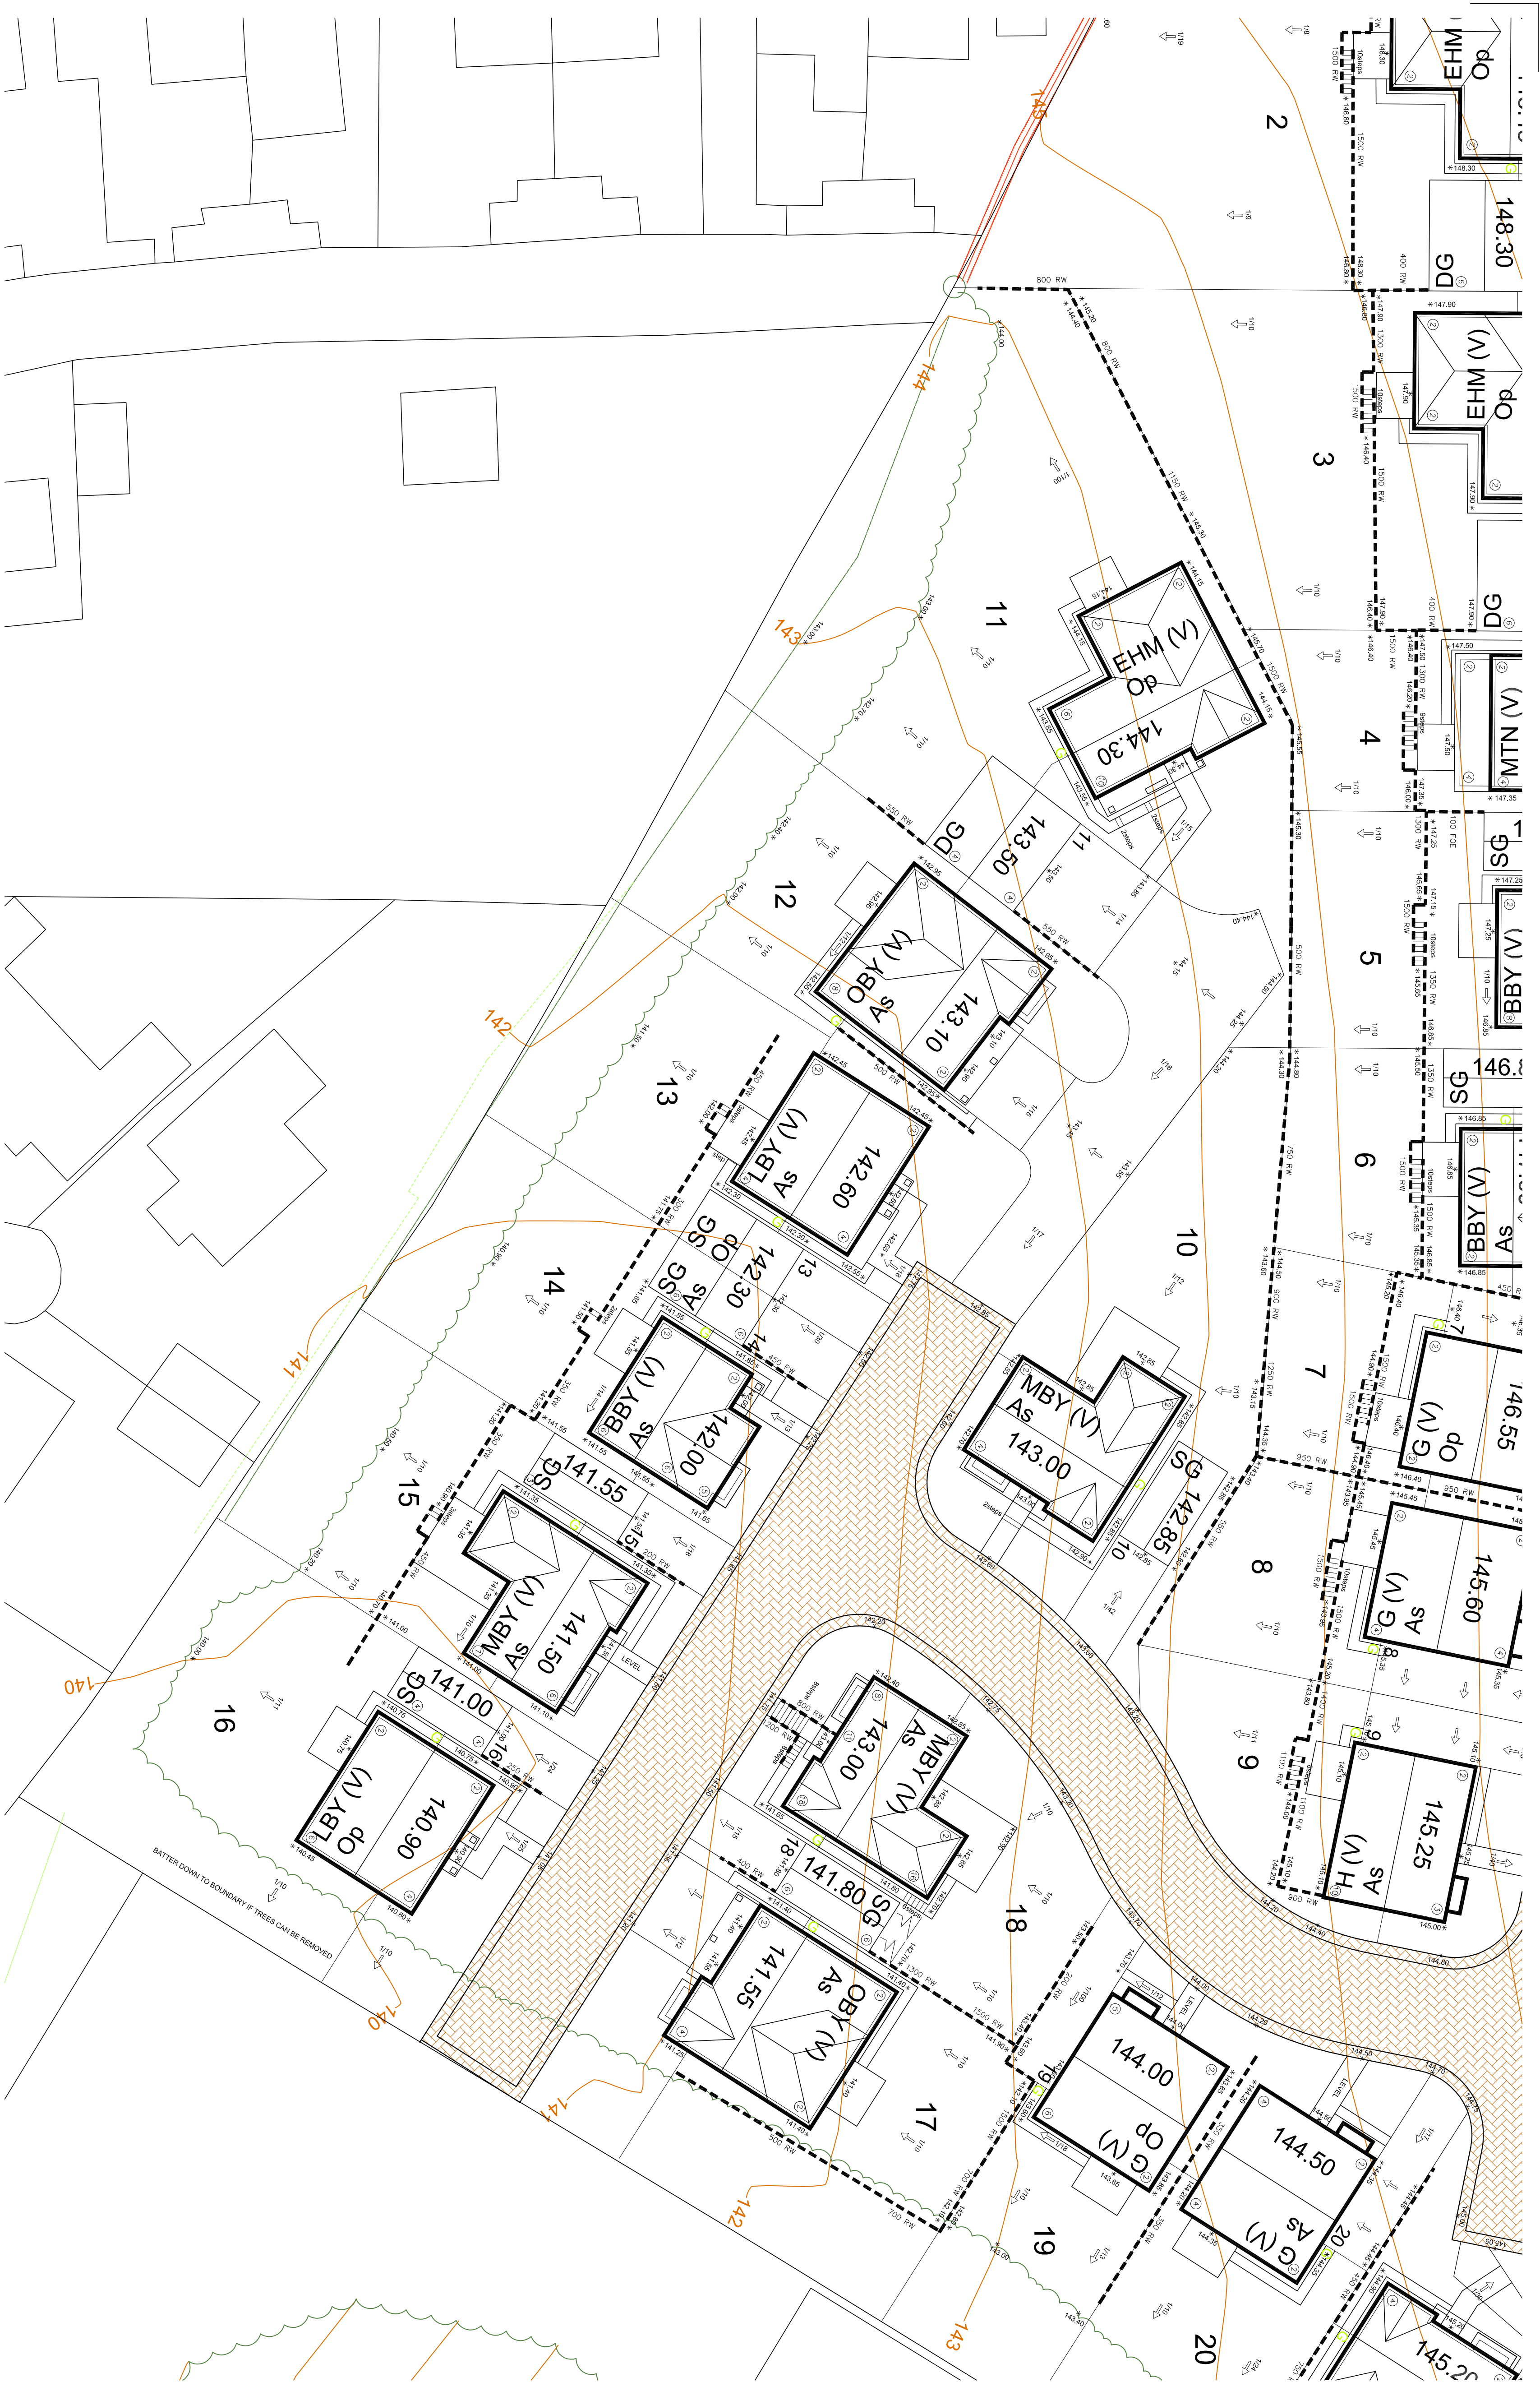

KEY

- 66.200 *

Proposed Level.
- FOE

Flag on edge retaining.
- 1/106

Facing Brickwork courses below DPC
- 1/106

Approx drive/path/garden gradient
- RW

Masonry Retaining Wall. To be Highway Authority approved when within 3.6m of adoptable Highway.

Flagged Footpaths

900x600mm flags to be lifted and laid by mechanical means.
600x600mm flags to be lifted and laid by two persons.

Preliminary

Rev	Details	Date	Drawn/Chk
	Avant Homes		

Lidget Lane/Pilley Green
Pilley, Barnsley

External Works
Sheet 3

Dwg No.:	STE/19/
Date :	18-11-19
Scale :	1:200
Copyright © Shaun Tonge Engineering	

SHAUN TONGE
ENGINEERING



11 Broomfield Road, Wortwell, Barnsley, S73 6SA.
Tel 01226 755923, Mobile 07528 278070, Email ShaunTonge@shawntonge.co.uk