
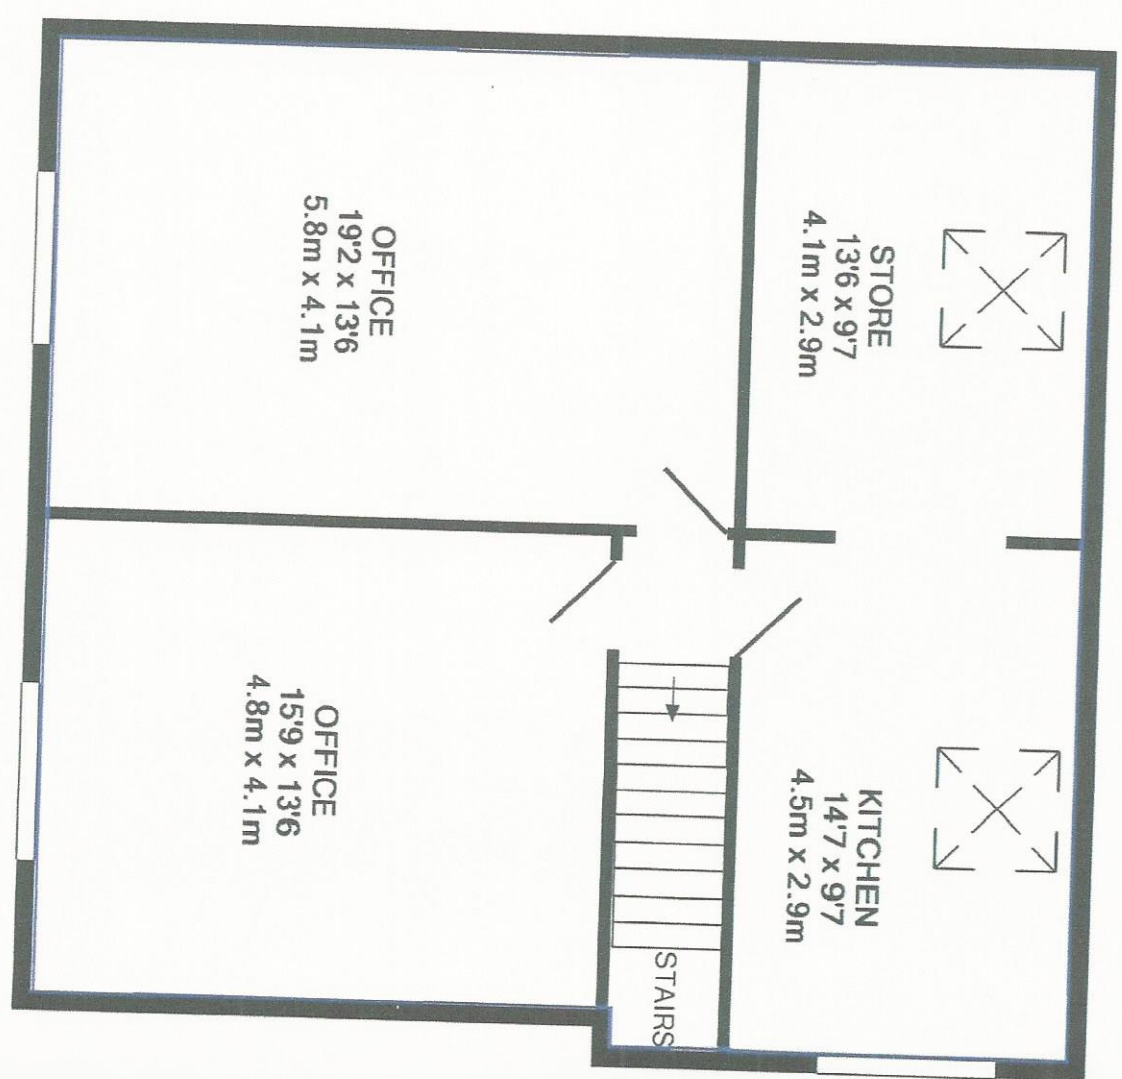


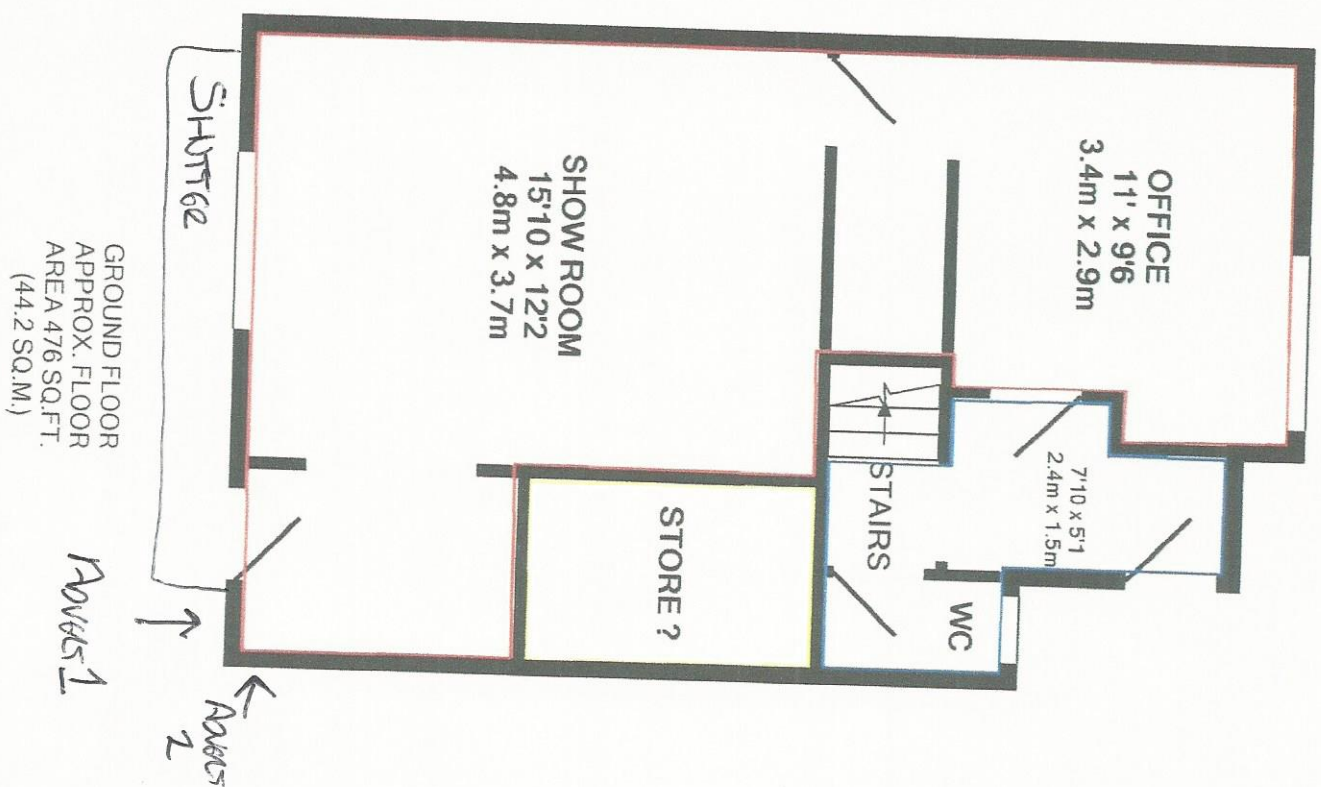

TOTAL APPROX. FLOOR AREA 1264 SQ.FT. (117.4 SQ.M.)
Measurements are approximate. Not to scale. Illustrative purposes only
Made with Metropix ©2016

[Handwritten signature]

[Handwritten mark]