

SBF30W60 BED JOINT REINFORCEMENT
REQUIRED ON THIS SITE IN ACCORDANCE WITH
STRUCTURAL CALCULATIONS.
REFER TO WORKING DRAWINGS FOR LOCATION

Housetype Schedule - RE-PLAN AREA (PLOTS 84-94, 97-111, 116-122, 127-129, 132-139 & 144-181)									
Code	Housetype	Description	Sq.m.	Sq.ft.	Number	% of total	Sq.m. total	Sq.ft. total	
Aa	The Aintree	2 Storey/2 bed Town House	60.50	651	28	31.707	1573.00	16926	
Ca	The Chalfenham	2 Storey/3 bed Town House	72.21	777	15	18.283	1083.15	11685	
Da	The Durham	2 1/2 Storey/3 bed Town House	94.49	1021	15	18.864	1233.37	13273	
Ea	The Epsom	2 1/2 Storey/4 bed Town House	105.88	1150	14	17.073	1482.32	15910	
Fa	The Folkestone	3 Storey/4 bed Town House	122.08	1319	3	3.659	366.24	3928	
Ja	The Jarrow2	2 Storey/4 bed Detached House	113.29	1219	3	3.659	339.87	3657	
Ma	The Montrose2	2 Storey/4 bed Detached House	119.09	1276	2	2.439	237.18	2550	
Na2	The Newcastle2	2 Storey/4 bed Detached House	129.28	1391	2	2.439	258.56	2782	
Pa2	The Portland2	2 Storey/4 bed Detached House	130.85	1408	1	1.220	130.85	1408	
Pa2	The Portland2	2 Storey/4 bed Detached House	130.85	1408	1	1.220	130.85	1408	
Total			82	100	7080		78176		
Dwellings			Total		Total Sq.m.		Total Sq.ft.		

Housetype Schedule - OVERALL SITE									
Code	Housetype	Description	Sq.m.	Sq.ft.	Number	% of total	Sq.m. total	Sq.ft. total	
E1	The Aintree	Ground Floor 2 bed apartment	65.52	708	1	0.498	65.52	708	
E2	The Aintree	First Floor 2 bed apartment	40.06	431	1	0.498	40.06	431	
E3	The Aintree	First Floor 1 bed apartment	65.52	708	1	0.498	65.52	708	
Total			201	100	19340		208994		
Dwellings			Total		Total Sq.m.		Total Sq.ft.		

DATE			REVISIONS		BY	
18.02.06			A	Layout is drawn following comments from LA.	AW	
18.02.06			B	Notes added to bed joint reinforcement.	A.J.H	
04.08.06			C	Amended in line with highways comments.	MF	
23.08.06			D	DPC levels to plots 1-4, 8, 73 and 167-178 updated.	AW	
10.10.06			E	Revised 90° Corner turner block inserted (house type & 800mm deep). DPCs to plots 55, 84 & 82 amended.	RF	
01.02.07			F	Initial length of Road 5 narrowed in front of plots 12-15.	RF	
22.02.07			G	Boundary wall adjacent to parking bays to plot 28 repositioned.	A.H	
13.03.07			H	Bed joint reinforcement note re added.	NWP	
30.03.07			I	Plot number amended to drive of plot 77.	A.J.E	
03.08.07			K	OPC to plots 29, 34, 59-61, 63, 64, 73, 75, 85, 87, 105, 112, 113, 127-140, 145, 150, 174, 175, 182, 185 and 188 amended.	RF	
18.02.09			L	Proposed new house types indicated. Finishes schedules amended to suit.	A.J.E	
18.10.09			M	Plot 182 to be added to front door & to rear from garage entrance & gate added. Plot 184 garage entrance door & path from same omitted.	A.H	

NOTE: PLEASE REFER TO LAYOUT FOR ATTACHED GARAGE POSITIONS IN RELATION TO SIDE WINDOWS TO THE ABBEYDALE AND DEVON HOUSE TYPES. THE WINDOWS MAY NOT BE INSTALLED DUE TO THE POSITION OF THE GARAGE ROOF

NOTE: REFER TO NOISE REPORT PREPARED BY KIRBY CHARLES NOISE ASSOCIATES FOR INDIVIDUAL PLOT SPECIFICATION REGARDING GLAZING AND TRICKLE VENTS.

NOTE: DPC LEVELS TO PLOTS 84-94, 97-111, 116-122, 127-129, 132-139 & 144-181 HAVE BEEN INDICATED IN LINE WITH PREVIOUSLY APPROVED LEVELS ASSOCIATED WITH THE PREVIOUSLY APPROVED SCHEME. FINALISED LEVELS TO BE SET FOLLOWING DETAILED DRAINAGE & EXTERNAL WORKS DESIGNS FOR THE RE-PLANNED AREAS.

- 1.8m High Pier & Panel wall (Brick to match adjacent property)
- 1.8m High screen fence
- 1.2m High Feature Railings
- 1.2m High Brick Wall
- 2.5m High Acoustic Screen Fence
- D = Door
- G = Gate

- Existing Trees around perimeter of site
- Area of steep embankment
- Drainage easement

Ben Bailey Homes
23 JUN 2010
Ben Bailey Homes
First Floor
First Point
Bailey Carr Bank
Concussion
DPA 5/12

DRAWN: RB, CHECKED: DATE, REV: S


DRG. No. 2461/01

SCALE: 1:500


Site Layout

Residential development at
Former Wombwell Foundry,
Hough Lane, Wombwell


'Astley Park'

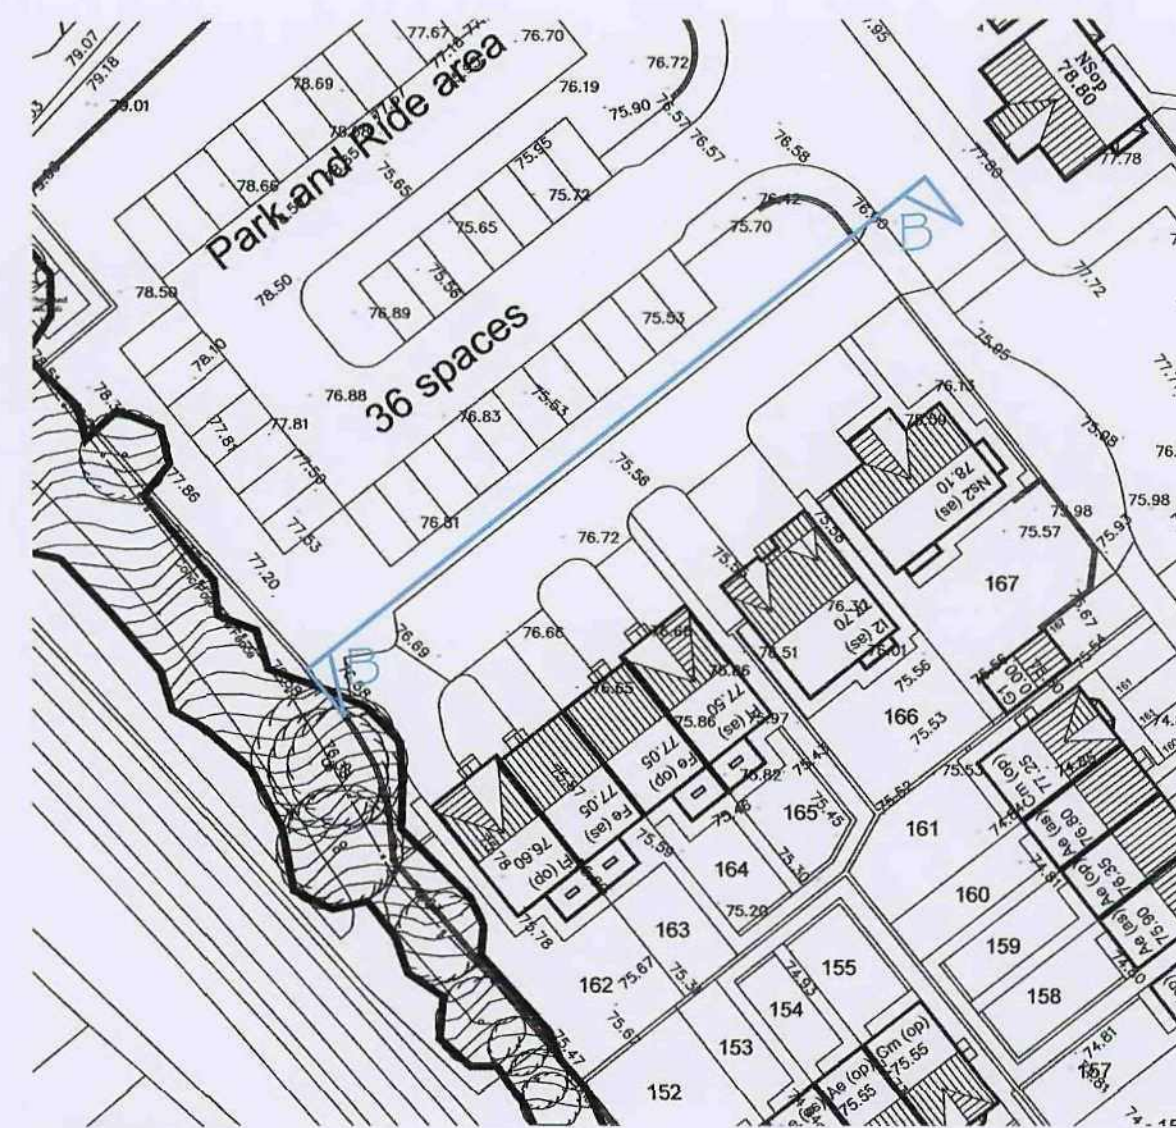

Layout 1:500

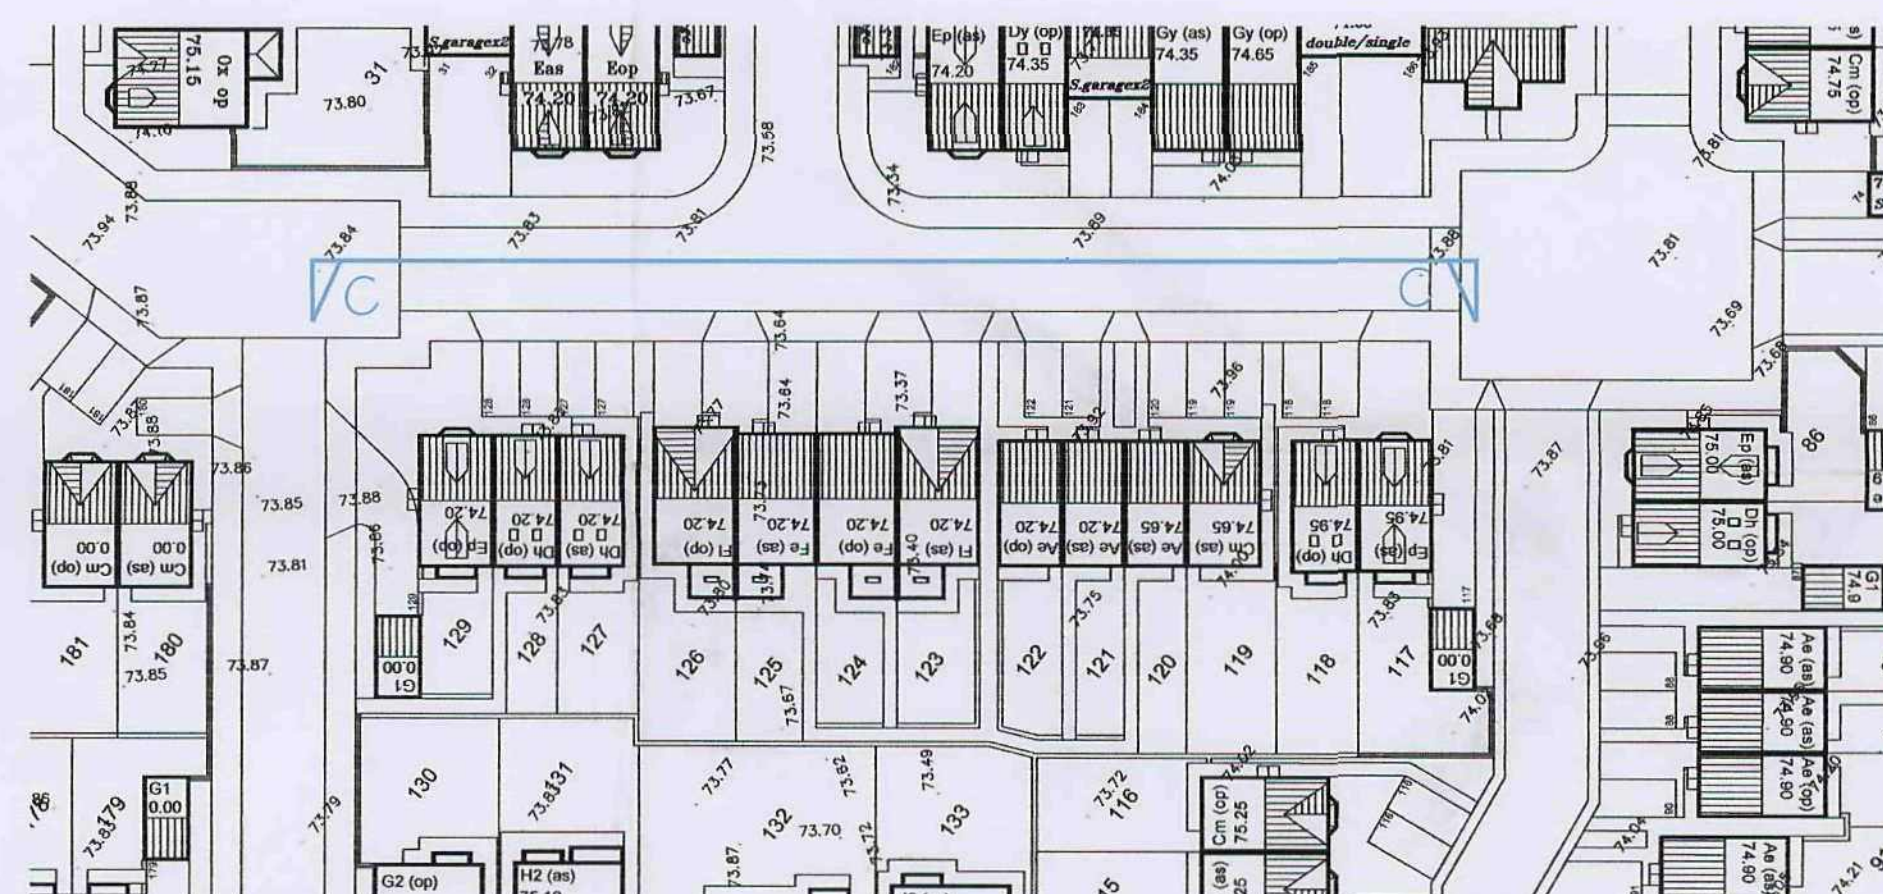

Layout 1:500

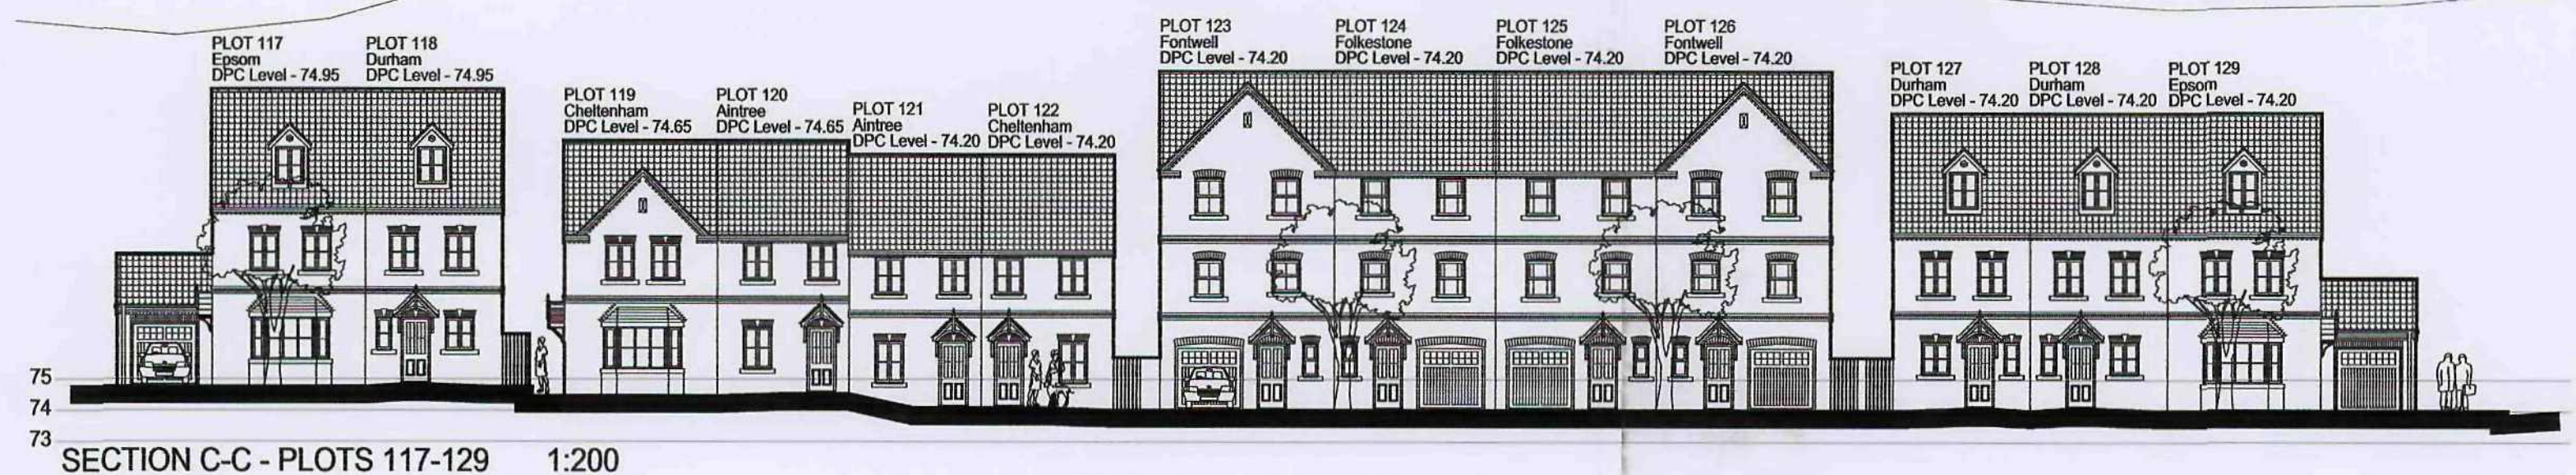

BenBailey
HOMES

DATE REVISIONS BY

Barnsley Metropolitan
Borough Council

23 JUN 2010

Corporate Mail Room

Ben Bailey Homes
First Floor
ICON
First Point
Bailey Carr Bank
Doncaster
DN4 5JQ

BenBailey
HOMES

DRAWN RB. CHECKED DATE June 2010

DRG. No. 2461/PS REV.

SCALE: 1:500/1:200

Planning Section/Street Scene

Former Wombwell Foundry,
Hough Lane,
Wombwell, Barnsley



BenBailey
HOMES

DATE REVISIONS BY

--	--	--

Barnsley Metropolitan
Borough Council
23 JUN 2010
Corporate Mail Room

Ben Bailey Homes
First Floor
ICON
First Point
Balby Carr Bank
Doncaster
DN4 5JQ

BenBailey
HOMES

DRAWN RB. CHECKED DATE May 2010 REV.

DRG. No. 2461/31

SCALE: 1:1250

Location Plan

Former Wombwell Foundry,
Hough Lane,
Wombwell, Barnsley



The contractor is to verify all measurements, dimensions and levels before commencement of work. This drawing is to be read with any relevant reports and drawings as specified and should not be relied upon to give dimensions of ground conditions or surface levels.

KEY	
	BENCH MARK
	TRIAL PIT
	SQUARE MANHOLE
	INVERT LEVEL
	LIFTING AREA



NOTES
1. SURVEY ORIENTED TO NATIONAL GRID BY DETAIL.
2. ALL LEVELS RELATE TO GRIMMAGE DATUM.
3. LOCATED IN RAILWAY BRIDGE ON HOUGH LANE WITH A VALUE OF 75.93m A.D.
4. AREA SHOWN IS IN OUTLINE ONLY, WITH LEVELS TAKEN TO INDICATE CHANGES IN TOPOGRAPHY. THESE HAVE BEEN SET WITHIN THE GRIMMAGE SURVEY BACKGROUND.

NO.	REVISION	Date	Approved
1			
2			
3			
4			
5			
6			
7			
8			
9			
10			

Client: Hill and Smith Holdings Limited
Project: Wombwell Foundry Wombwell

GENERAL LEVEL SURVEY & EXPLORATORY HOLE LOCATION PLAN

JOHNSON POOLE & BLOOMER LAND CONSULTANTS
Land & Resurvey Building Surveys • Settlement Monitoring
COPTHAM HOUSE, NEW ROAD, STOURBRIDGE
WEST MIDLANDS, B97 5LN
Tel: 01584 444000 Fax: 01584 444008
e-mail: survey@jpbl.co.uk
http://www.jpbl.co.uk

Scale: 1:500
Date: 28/10/03
Drawn: JGC

Drawing: DS074/06 TREES
Plan laid out by: JGC Office: STOURBRIDGE

© JOHNSON POOLE & BLOOMER 2003
This drawing and the information contained in it is the property of Johnson Poole & Bloomer and for use only by the designated recipient. Reproduction of this drawing without prior permission is prohibited. If in doubt please contact: JP on Tel: 01584 444000



NOTES:

ALL LEVELS ARE RELATED TO ODEEN VALLEY OF: 85720

GRATED:

COORDINATE GRID IS BASED ON HIGHER VALLEY AND THE GRID
VARIES FROM SURVEY GRID NORTH.


[illegible]

LEGEND

	SPOT LEVEL
	SURVEY STATION
	WATER FEATURE, DITCH ETC
	SUFFRAG
	BUSHES/SHRUB
	HEDGE/AREA OF UNDERGROWTH
	TREE (SPREAD TO SCALE)
	BUILDING
	CONTOUR
	BOREHOLE/TEST HOLE
	TRIAL PIT
	RETAINING WALL
	BUILDING/WALLS
	GATE
	STILE
	KERB LINE
	BANKING
	ROCKFACE
	OBSTACLE SURVEY
	BENCHMARK
	TEMPORARY BENCH MARK/CROSS DATUM

REVISIONS



Corporate Mail Room

REV.C. SITE RESURVEYED AFTER REMEDIATION WORKS JUN
REV. B. Traced Draine added to survey as traced on site by JETA
REV. A. Initial site survey, 1990, 1991, 1992,266

CLIENT _____

SITE

WOMBWELL FOUNDRY,
HOUGH LANE,
WOMBWELL.

DRAWING			TOPOGRAPHIC SURVEY/ OS Map Overlay		
DRAWING NUMBER		SURVEYED BY		DATE	
BBH05-33		CPBG/PS		OCT 20	
SHEET		DRAWN BY		SCALE	
REVISION No. C		CPH/PS		1:500	