


SITE PLAN @ 1:500.

BLYTHE STREET

PARKING + TURNING
AREA ACCESSED VIA
ELECTRIC GATE.

NEW 2M FENCE-CONC.
POST+TIMBER PANELS.

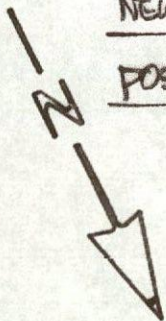

BARNSELEY ROAD

