


Details:

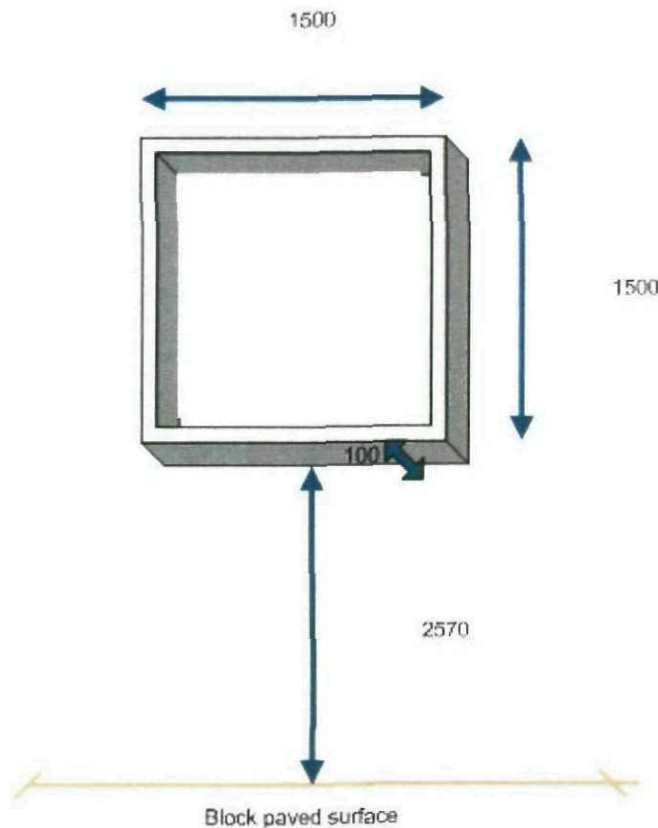

- One light box sign to front elevation of building known as 'Phoenix House'
- Box to be constructed of brushed natural finish aluminium with Perspex face, having vinyl logo detail applied
- Box to measure 1500 x 1500 x 100
- Being illuminated by 5 of 58w T8 1000mm tubes controlled by a photocell
- The sign will display the Phoenix company logo and name, light emitting from the white only areas of the logo sign.
- The sign will be fixed, it will not rotate, display messages or instructions, it will not be neon, it will not flash or pulse
- The sign will be fixed to the building face using screws through the rear of the light box

Blue film applied to sign for protection ahead of final logo being applied



Branded face panel to illuminated box. Illumination area - wording and outline of 'Phoenix' image



Site visual for installation of an illuminated building sign

January 2012


Blue film applied to sign for protection ahead of final logo being applied



Site visual or installation of an illuminated
building sign
January 2012



Phoenix Managed Networks Limited

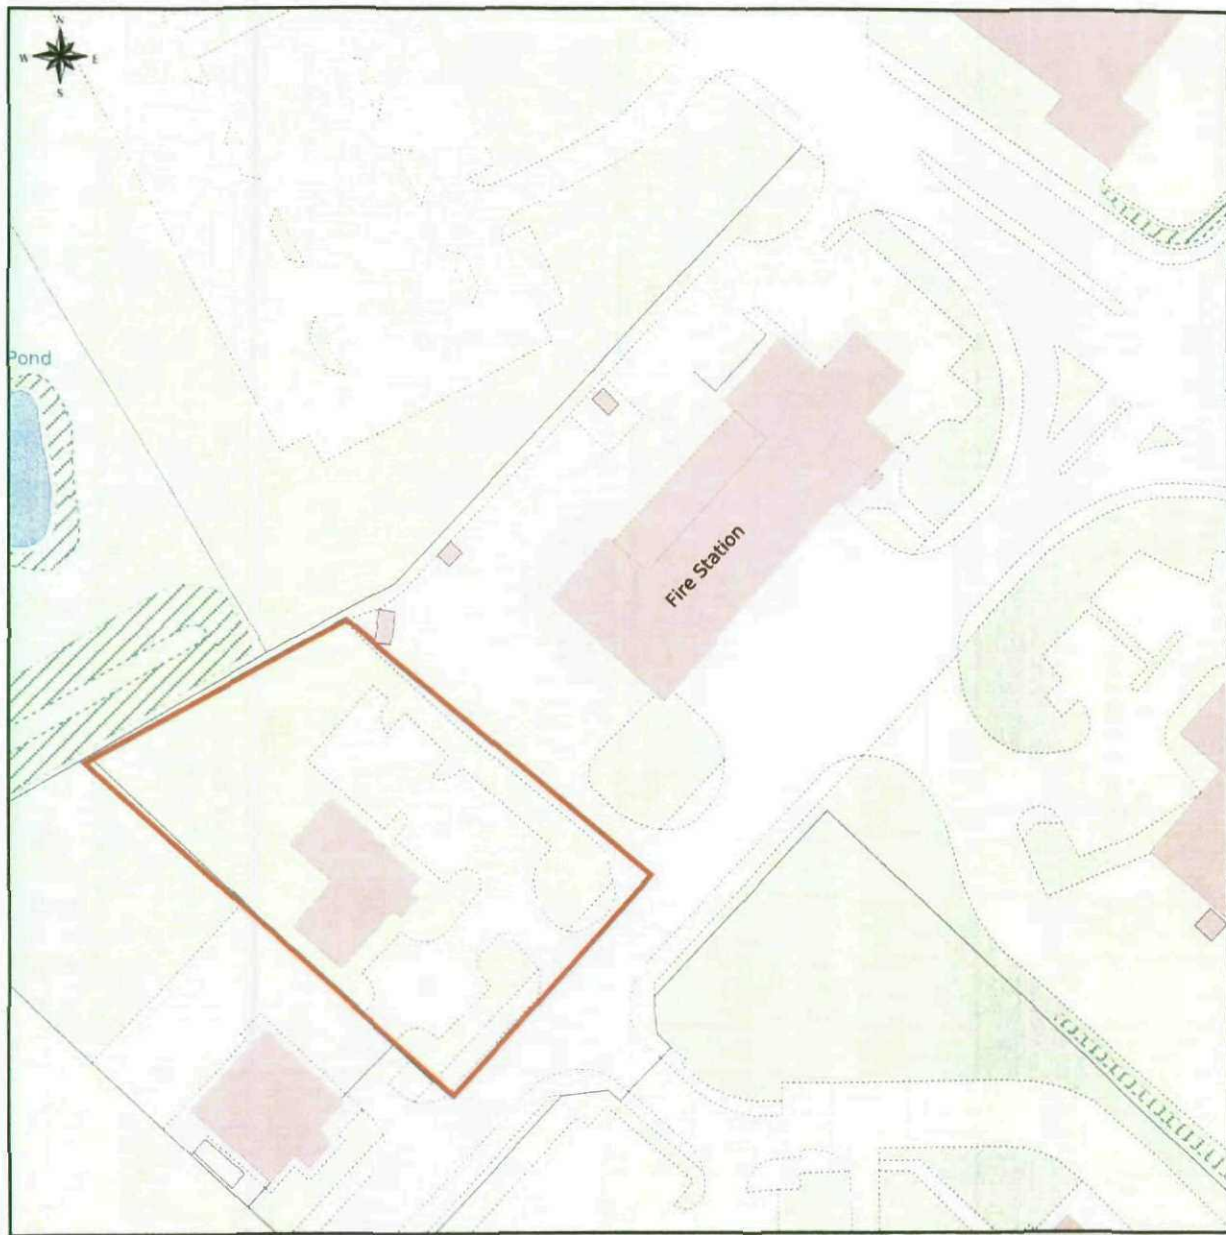

This Plan includes the following Licensed Data: OS MasterMap Colour PDF Site Plan by the Ordnance Survey National Geographic Database and incorporating surveyed revision available at the date of production. Reproduction in whole or in part is prohibited without the prior permission of Ordnance Survey. The representation of a road, track or path is no evidence of a right of way. The representation of features as lines is no evidence of a property boundary. © Crown copyright. All rights reserved 2011. Licence number 0100031673

0m 10m 20m 30m 40m 50m 60m 70m 80m 90m

Scale: 1:1250, paper size: A4



Installation of perimeter fencing and gates

plans ahead by **emapsite**

Prepared by: Paul Washington, 22-10-20