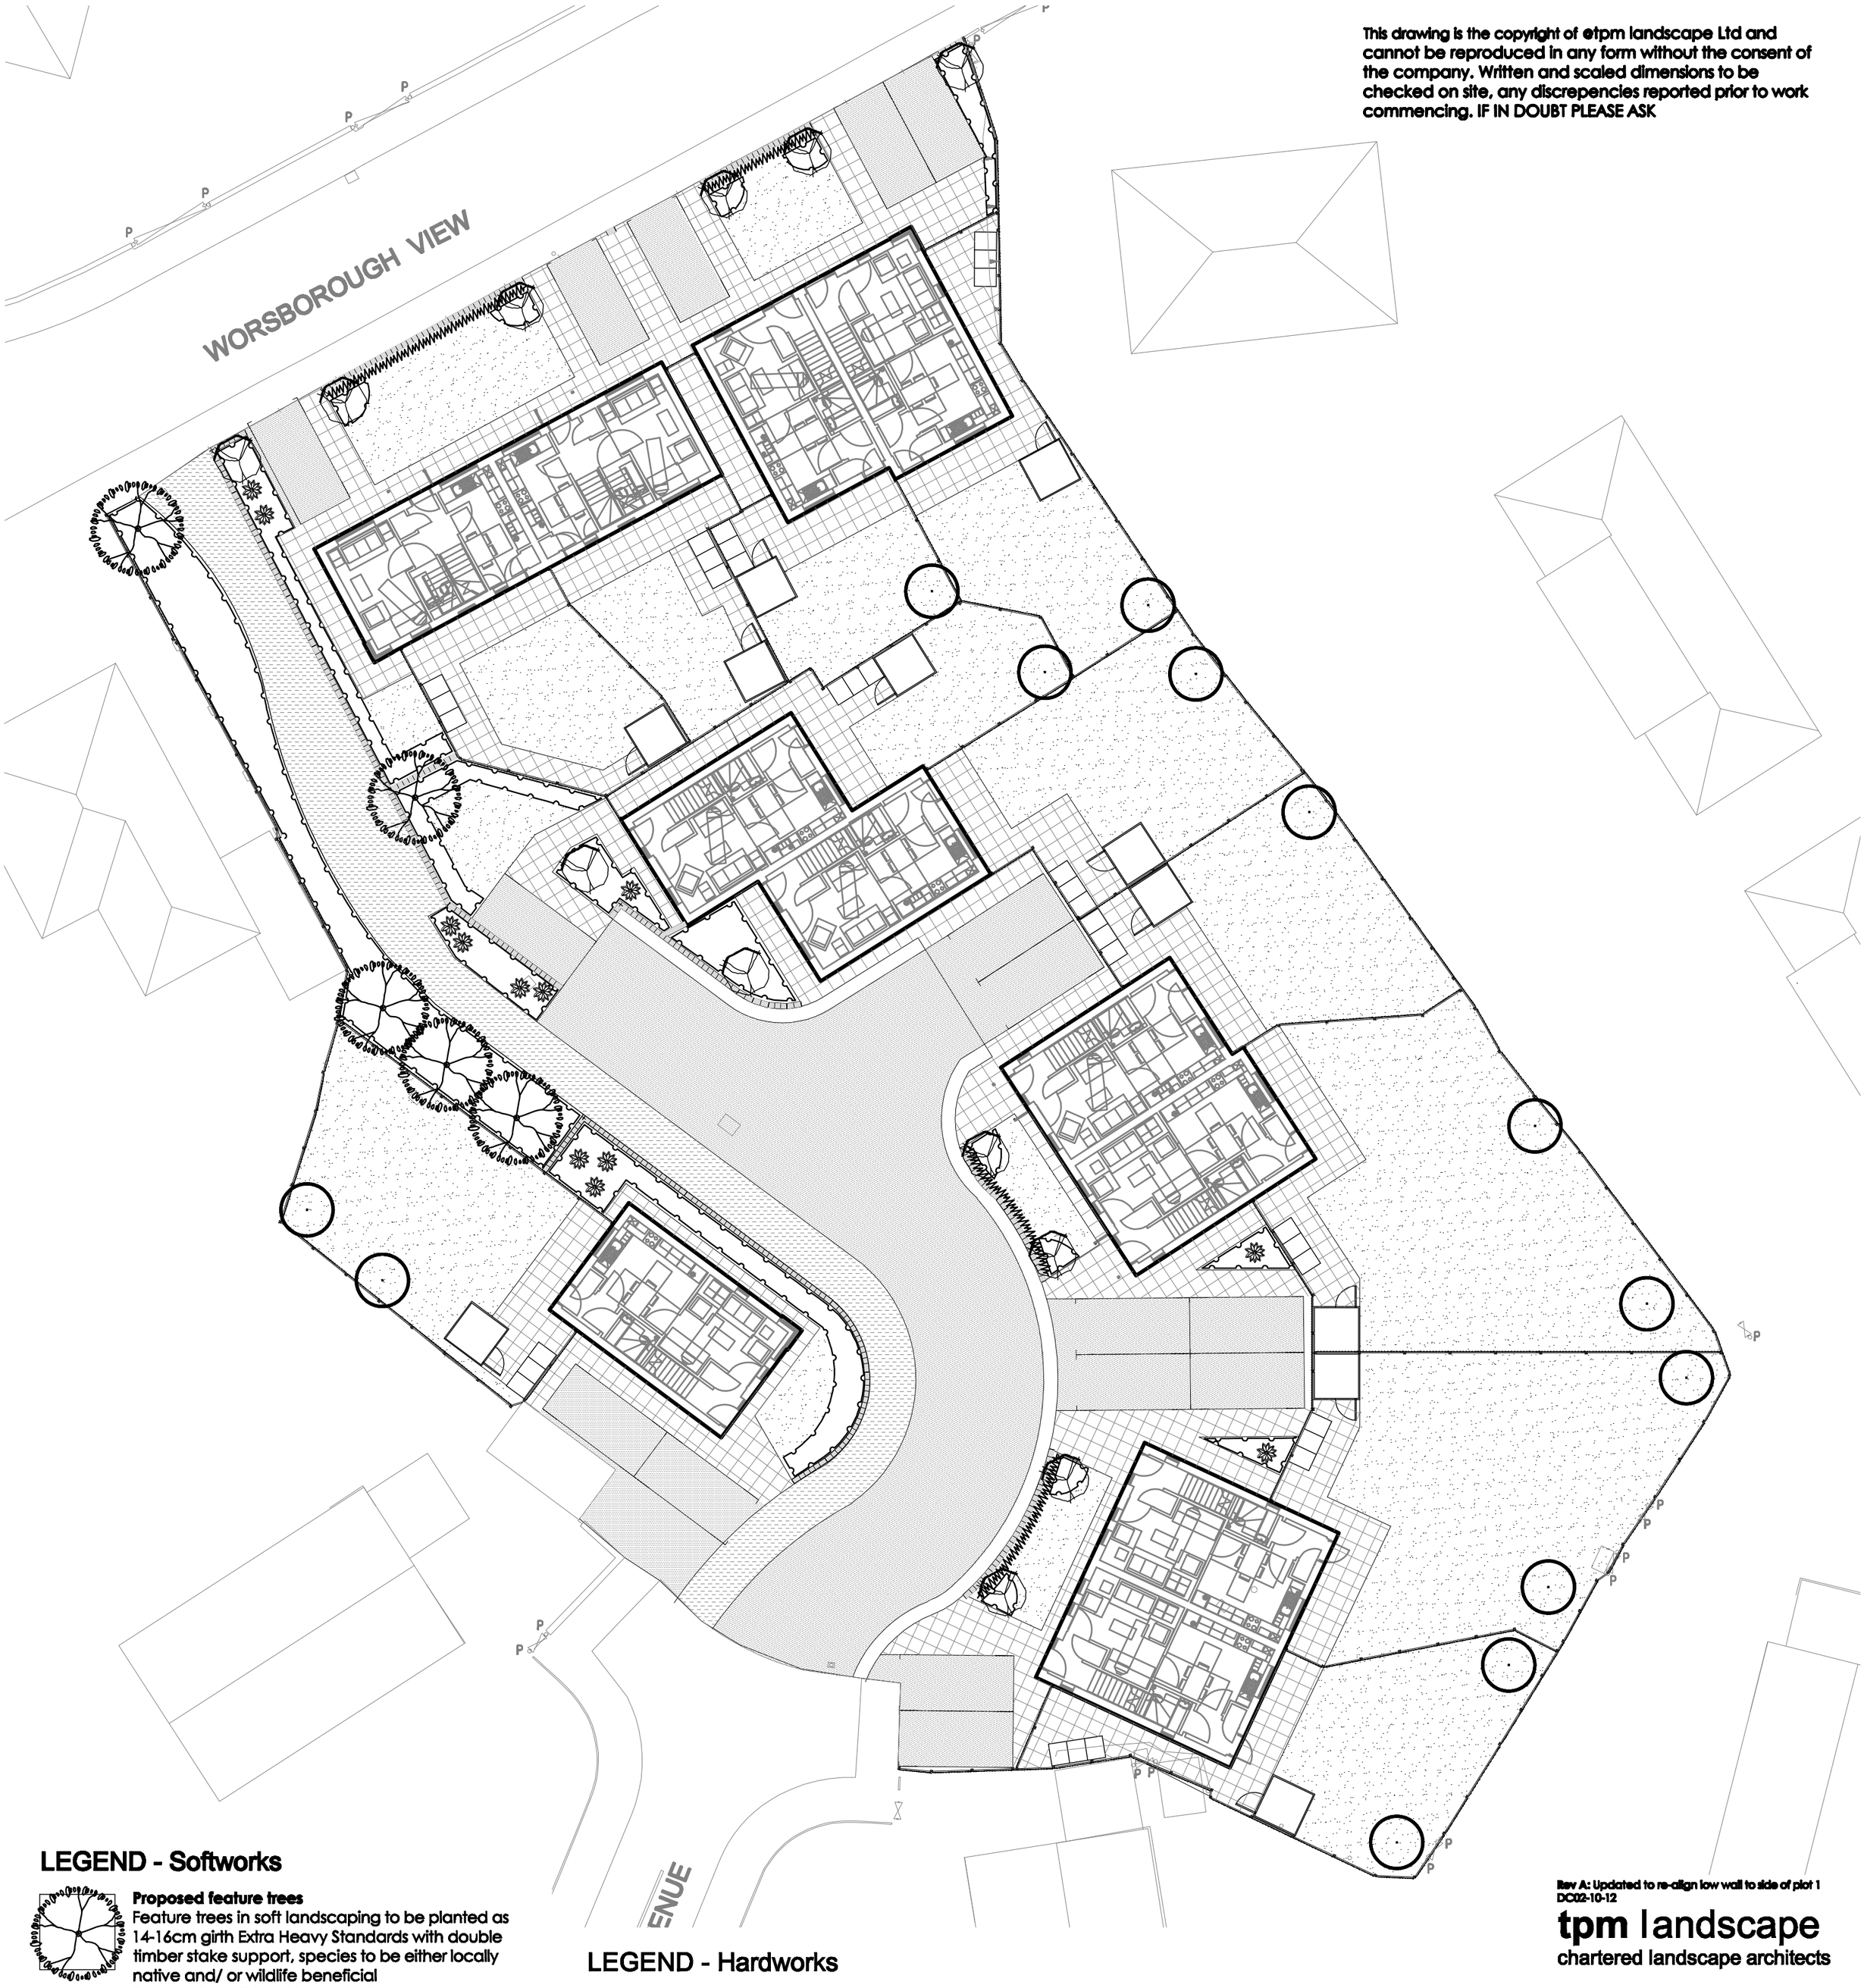
This drawing is the copyright of tpm landscape Ltd and cannot be reproduced in any form without the consent of the company. Written and scaled dimensions to be checked on site, any discrepencies reported prior to work commencing. IF IN DOUBT PLEASE ASK


WORSBOROUGH VIEW
P
P
P