
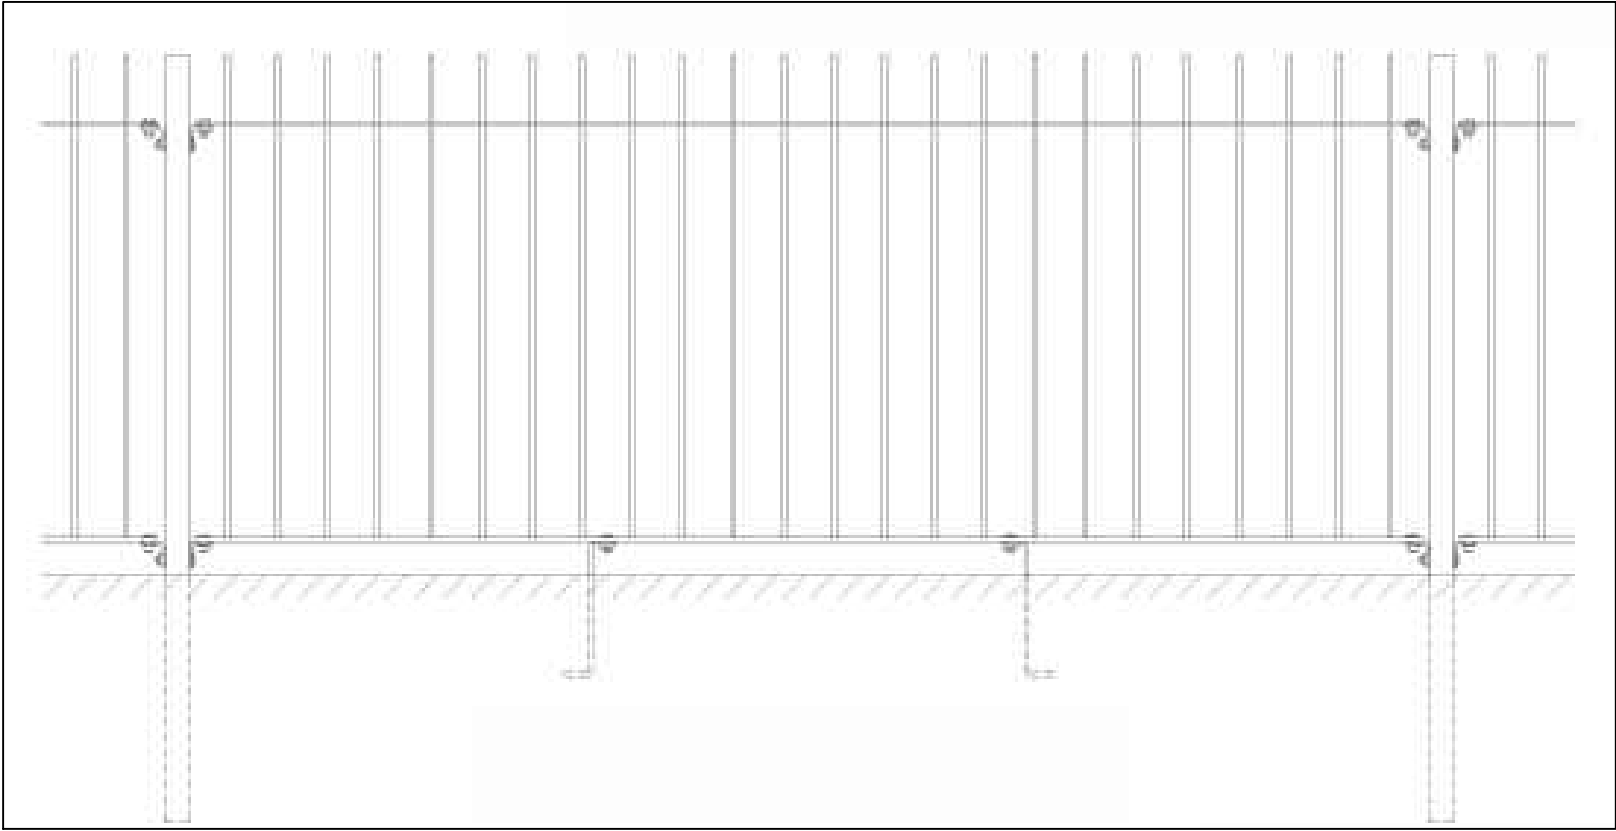
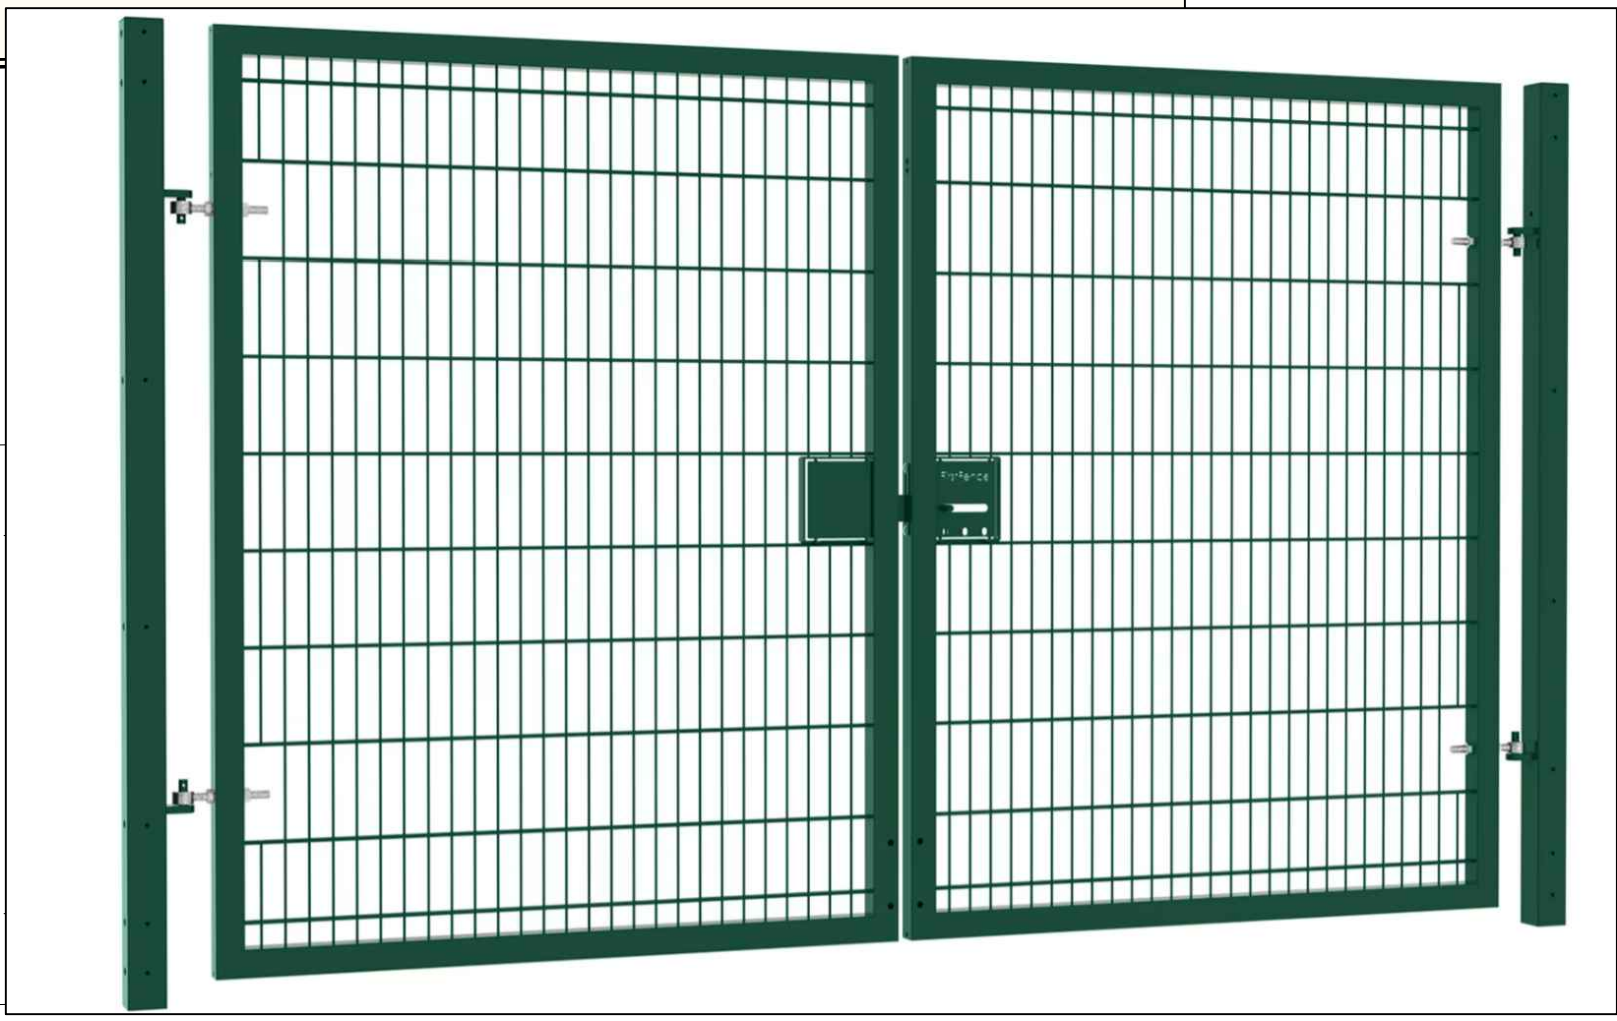


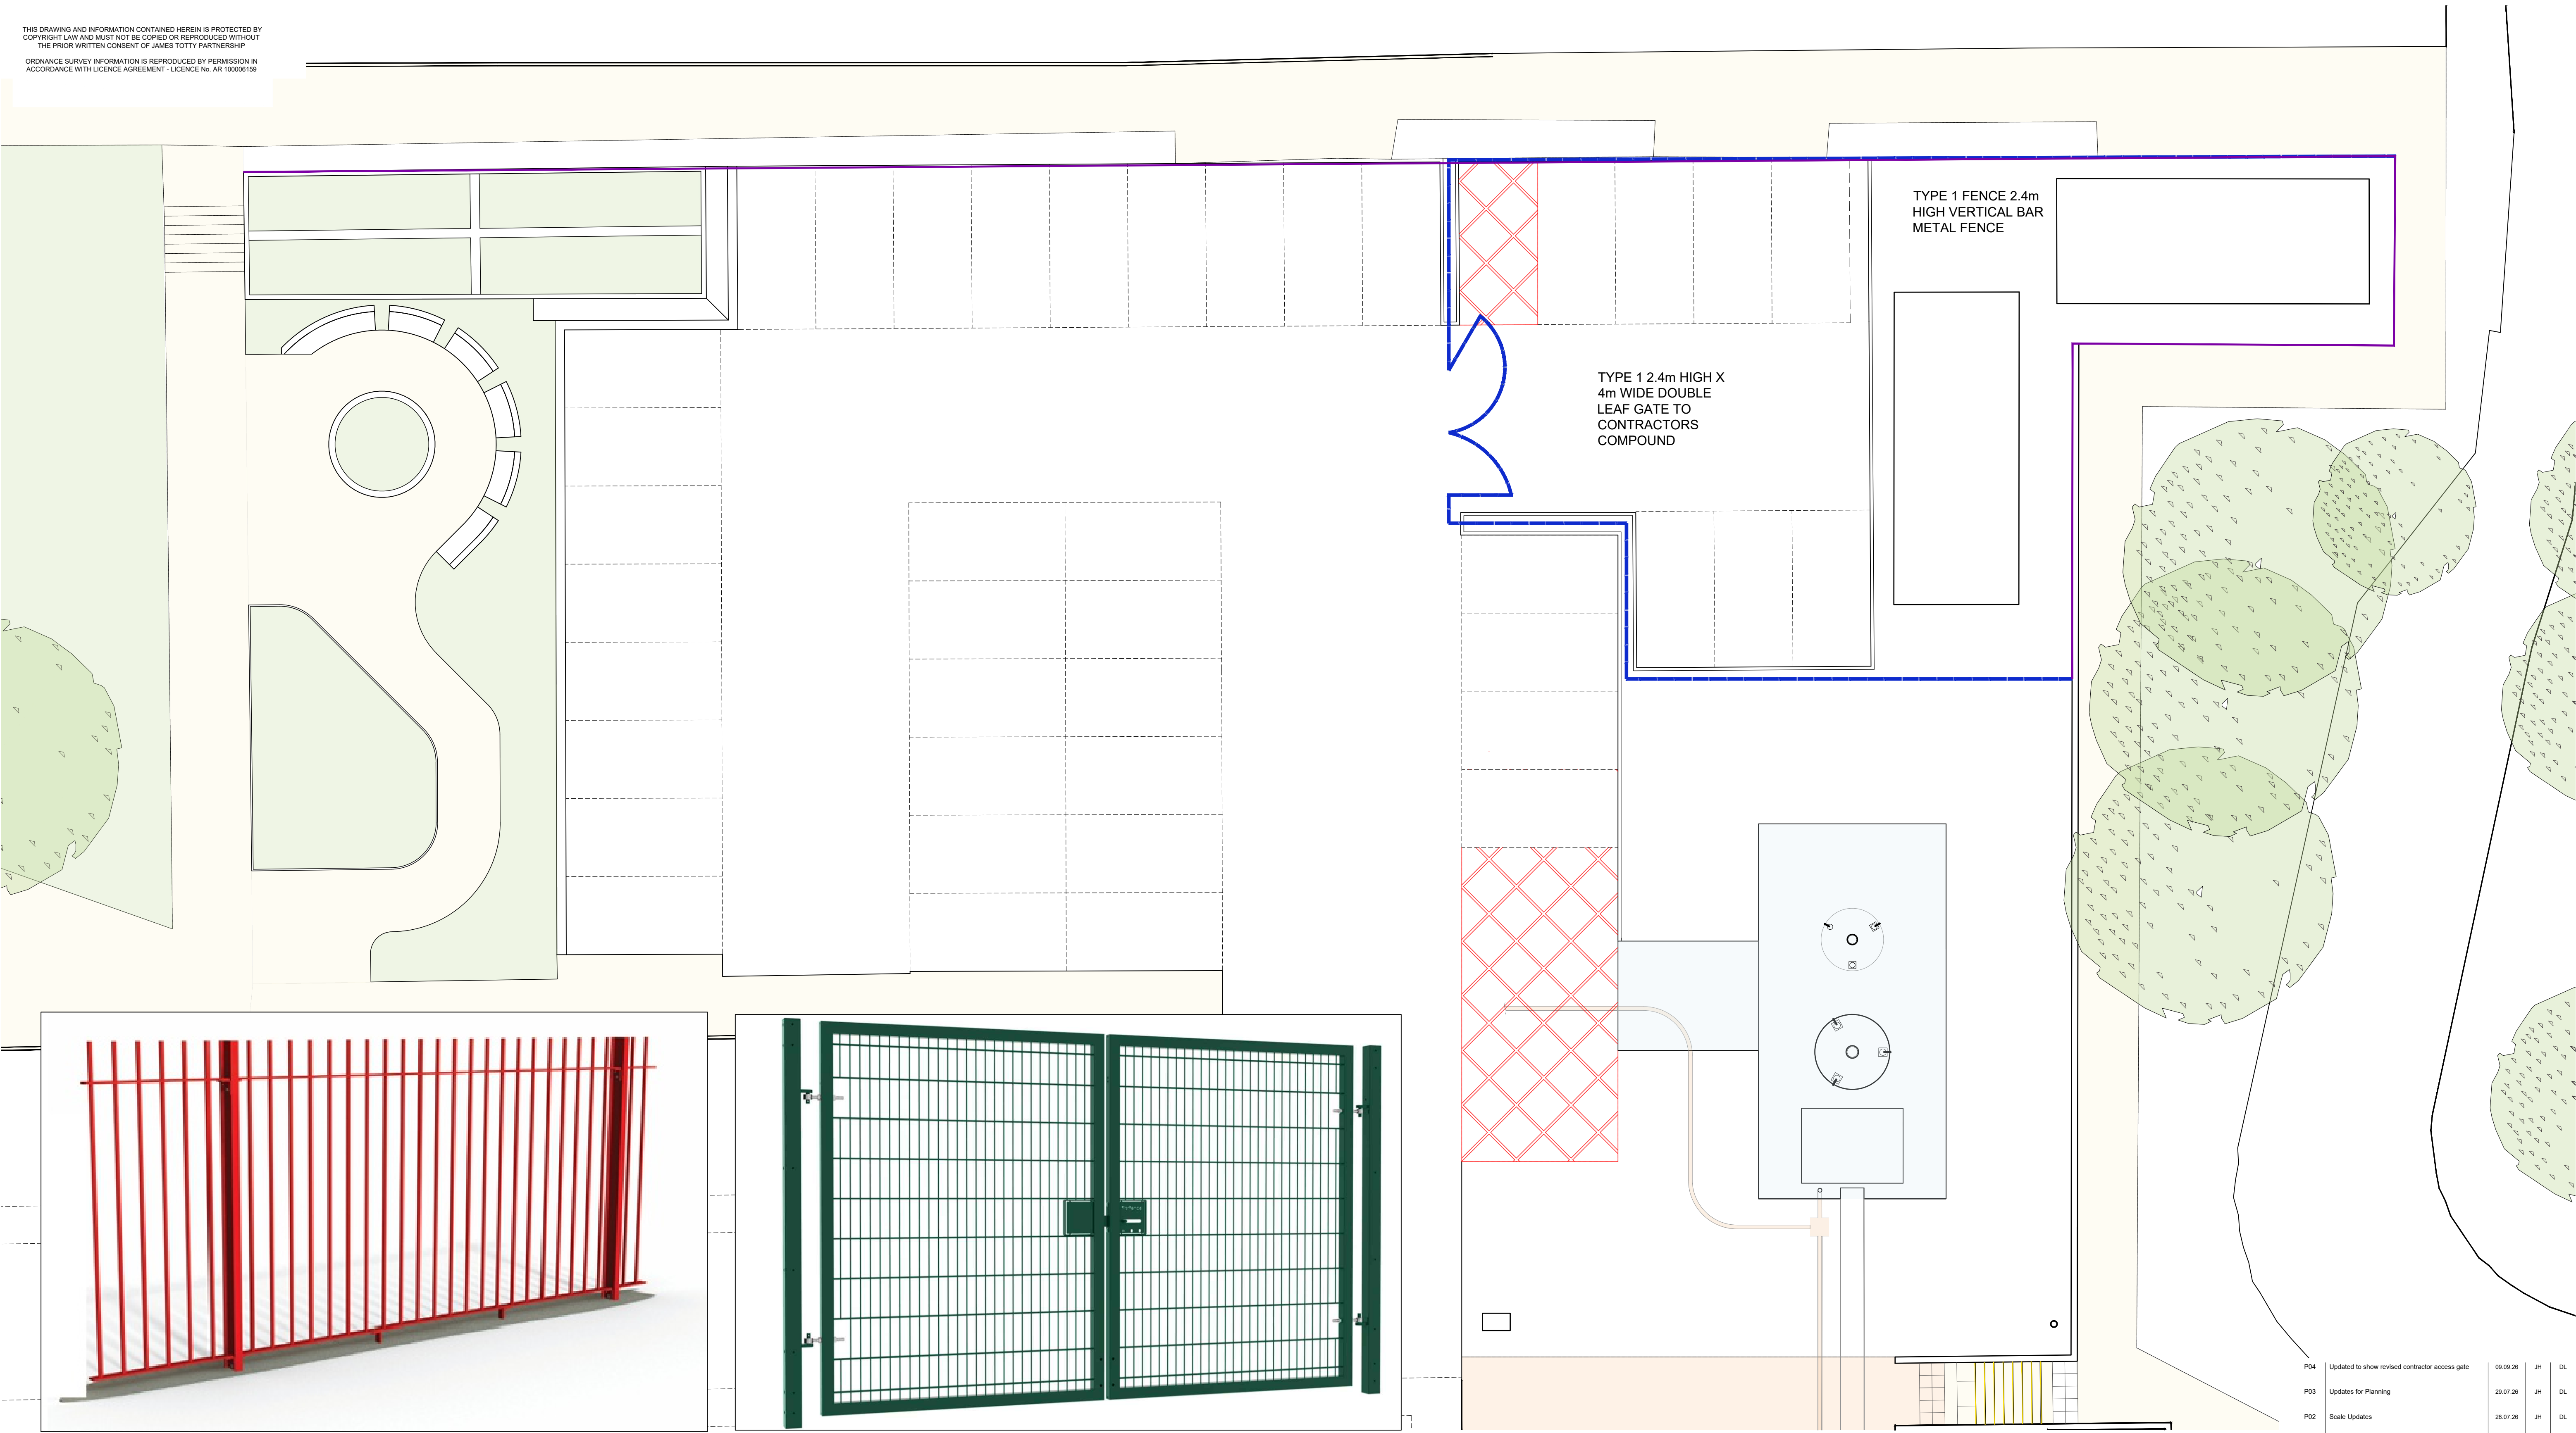

Fence Type:

2.4m Vertical bar metal fence

Colour: Dark green to match the existing compound fencing

Gate Type:

2.4m High x 4m Wide Twin Mesh Double Leaf

Colour: Dark Green to match the existing compound gate

Key:

Existing Retaining Wall

Proposed 2.4m Fence & Gate

P04	Updated to show revised contractor access gate	09.09.26	JH	DL
P03	Updates for Planning	29.07.26	JH	DL
P02	Scale Updates	28.07.26	JH	DL
Rev:	Details:	Date:	Dim:	CHK:

Client:
Barnsley Hospital NHS Foundation Trust

Project:
Barnsley Hospital VIE Installation

Drawing:
Proposed Gate & Fencing Plan

JTP

ARCHITECTS

JAMES TOTTY PARTNERSHIP LLP

CHARTERED ARCHITECTS

38 WILKINSON STREET

SHEFFIELD S10 2GB

Telephone: (0114) 270 0208

Email: mail@jtp-architects.co.uk

Web: www.jtp-architects.co.uk

Scale:	Project No:	Drawn:	Checked:	Date:
1 : 100	15 / 1482	JH	DL	July 2026
Status:	Purpose:			
FOR PLANNING				
Drawing No:	151482 - JTP - XX - XX - D - A - 616 - P04			
Project:	Originator:	Arch:	Land:	Type / Date: