


Proposed Development off
Roy Kilner Road
Wombwell

Housetypes & Garages




FRONT ELEVATION

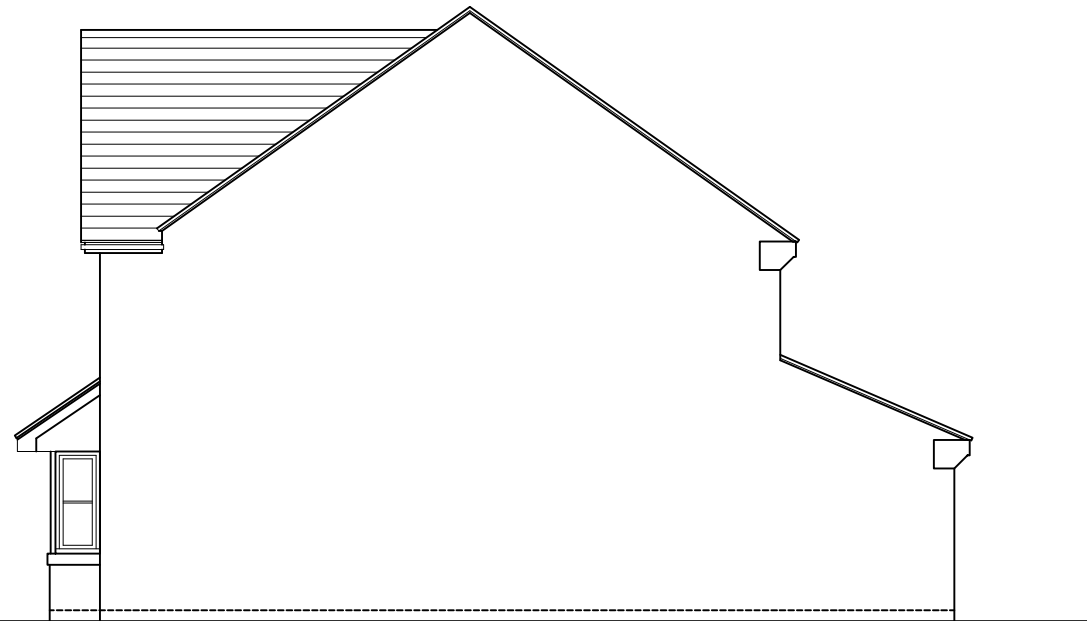

SIDE ELEVATION





REAR ELEVATION

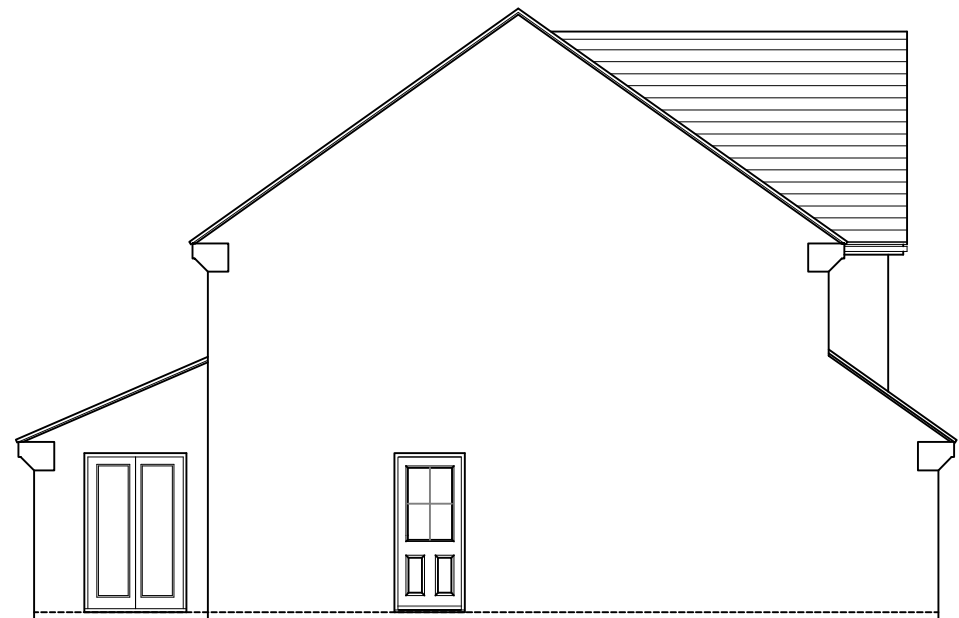

SIDE ELEVATION


Revision :	
Scale :	1:100 @A3
Date :	March 16
Drawn by :	KL
Project :	Proposed Development off Roy Kilner Road Wombwell
Title :	Type 129 Elevations
Drg No :	RK/129/02
Rev :	

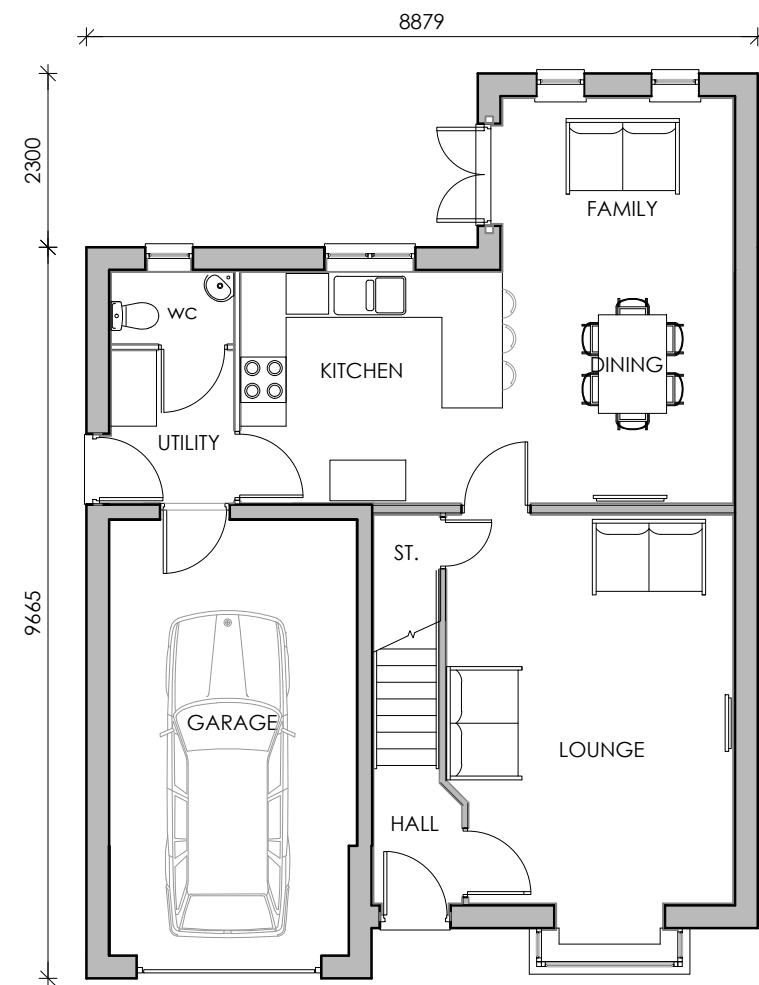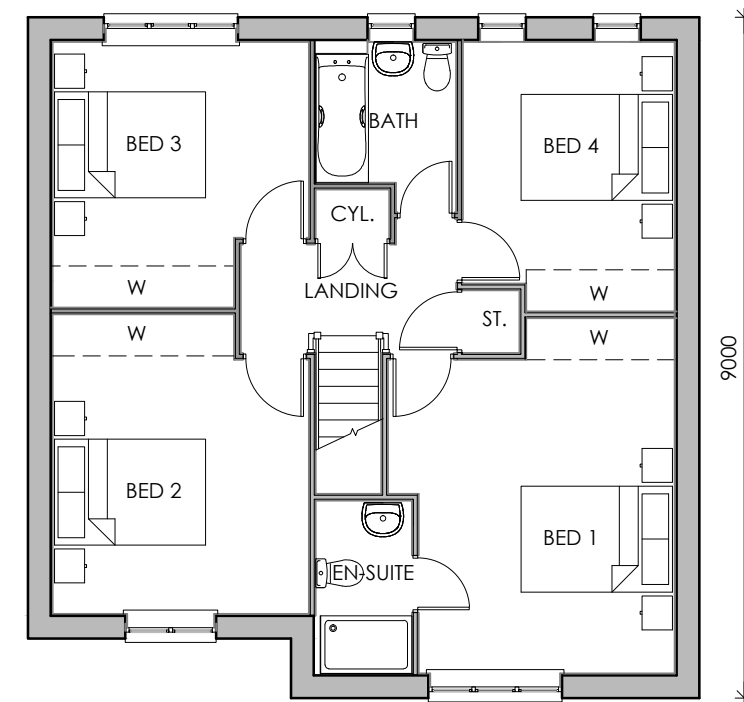


Revision :	
Scale :	1:50 @A3
Date :	March 16
Drawn by :	KL
Project :	Proposed Development off Roy Kilner Road Wombwell
Title :	Type 129 Floor Plans
Drg No :	RK/129/01
Rev :	




FRONT ELEVATION

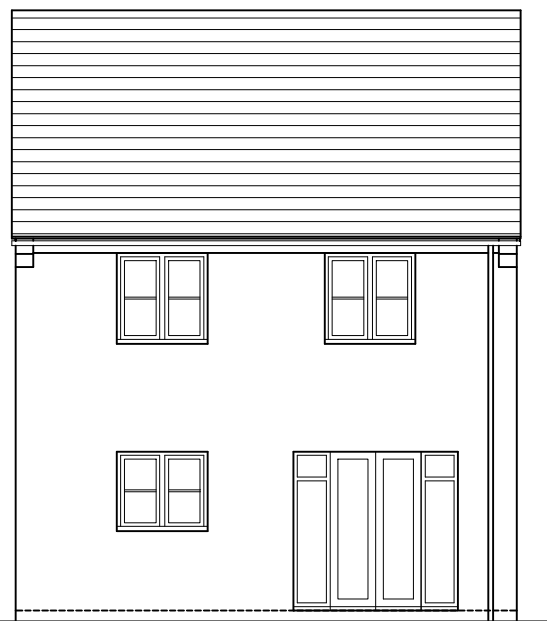

REAR ELEVATION

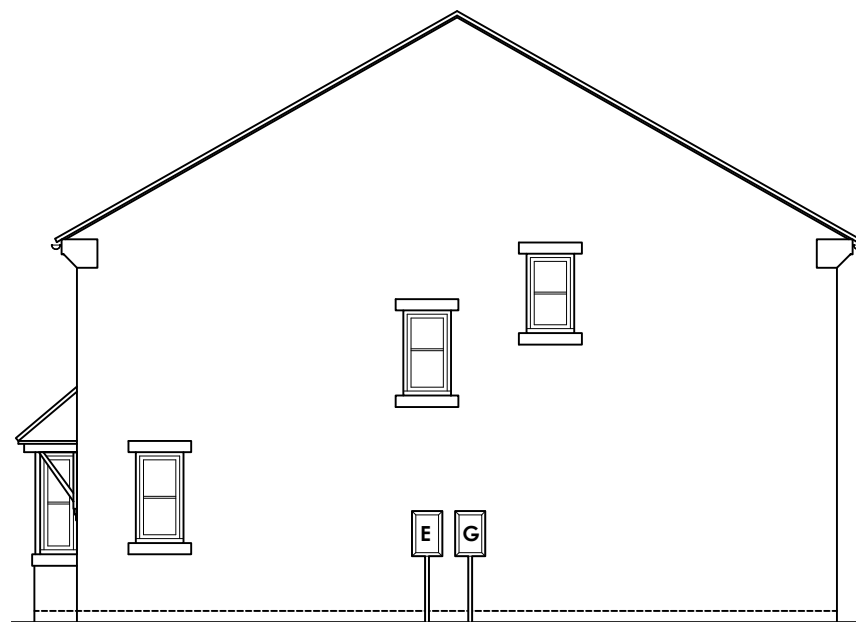


SIDE ELEVATION

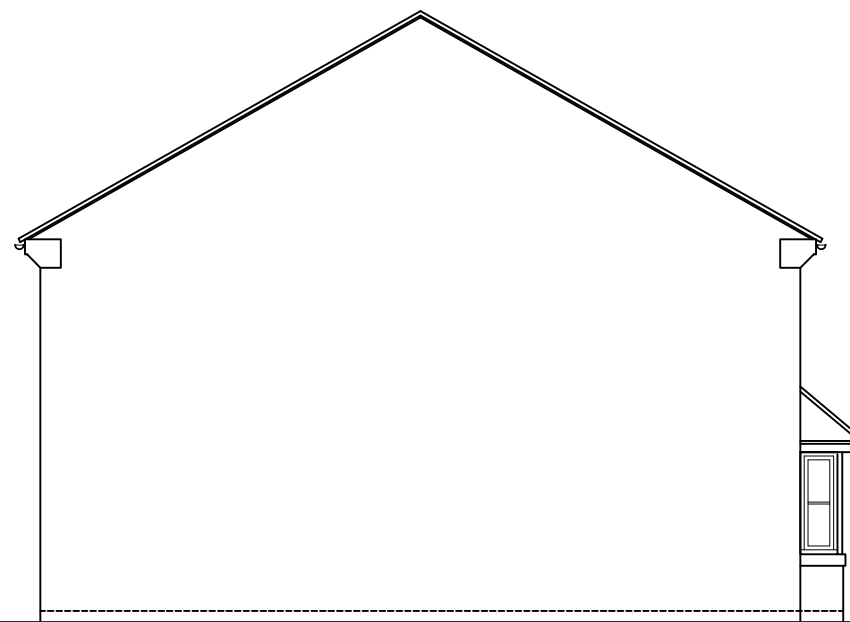


SIDE ELEVATION

Revision :	
Scale :	1:100 @A3
Date :	March 16
Drawn by :	KL
Project :	Proposed Development off Roy Kilner Road Wombwell
Title :	Type 121 Elevations
Drg No :	RK/121/02
Rev :	

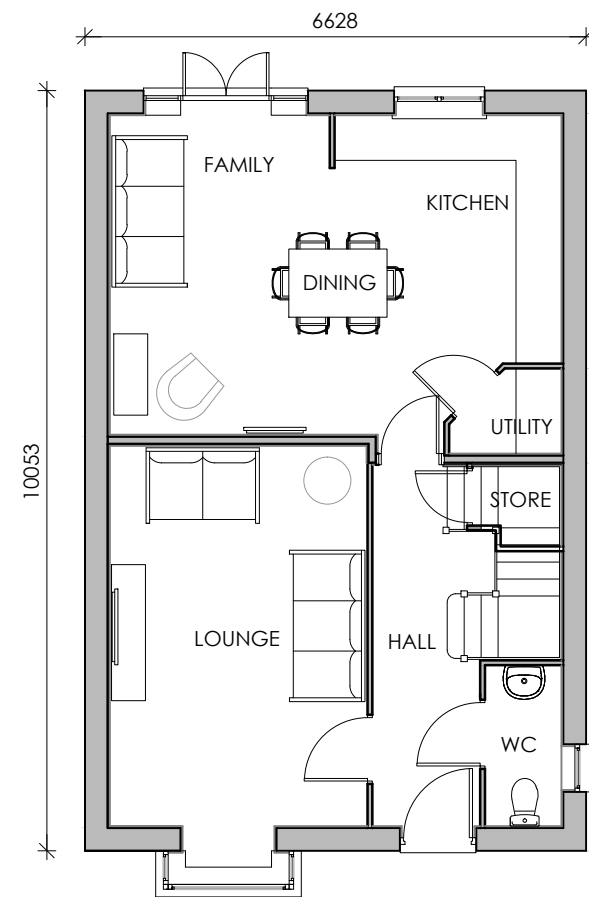

GROUND FLOOR PLAN

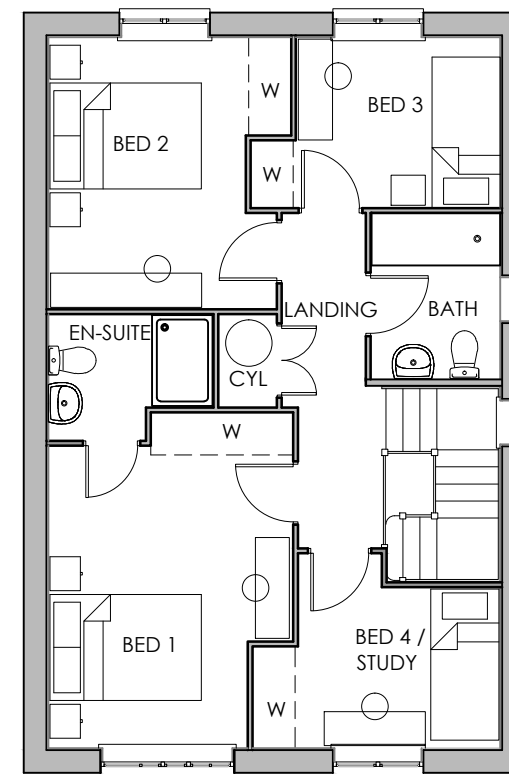


FIRST FLOOR PLAN

Revision :	
Scale :	1:100 @A3
Date :	March 16
Drawn by :	KL
Project :	Proposed Development off Roy Kilner Road Wombwell
Title :	Type 121 Floor Plans
Drg No :	RK/121/01
Rev :	




FRONT ELEVATION

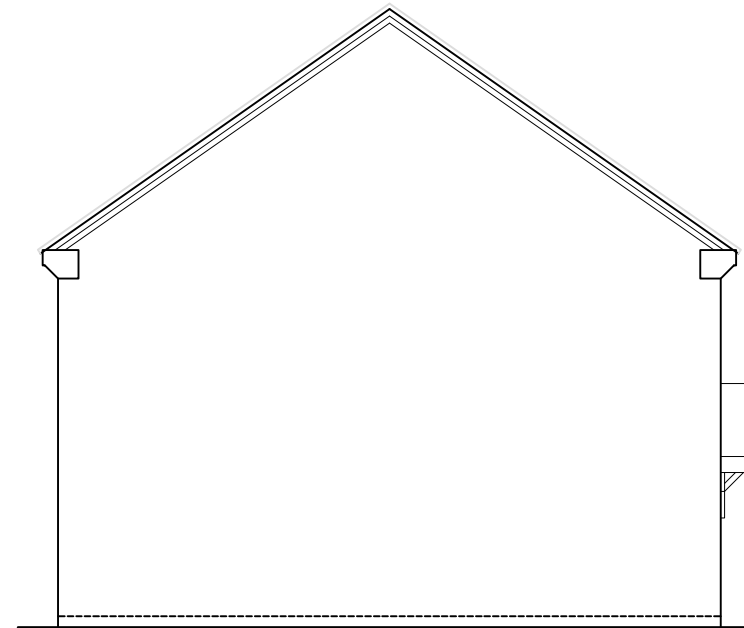

SIDE ELEVATION




REAR ELEVATION

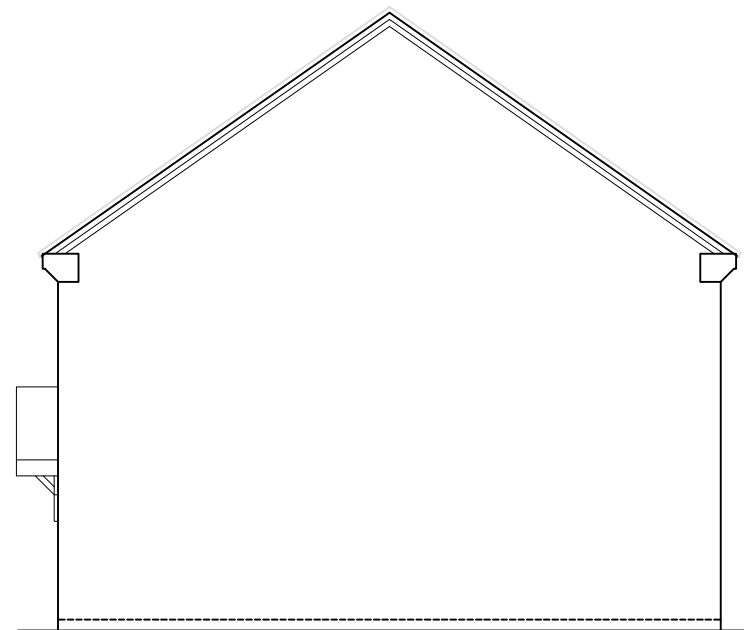


SIDE ELEVATION

Revision :	
Scale :	1:100 @A3
Date :	March 16
Drawn by :	KL
Project :	Proposed Development off Roy Kilner Road Wombwell
Title :	Type 83 Elevations
Drg No :	RK/83/02
Rev :	-

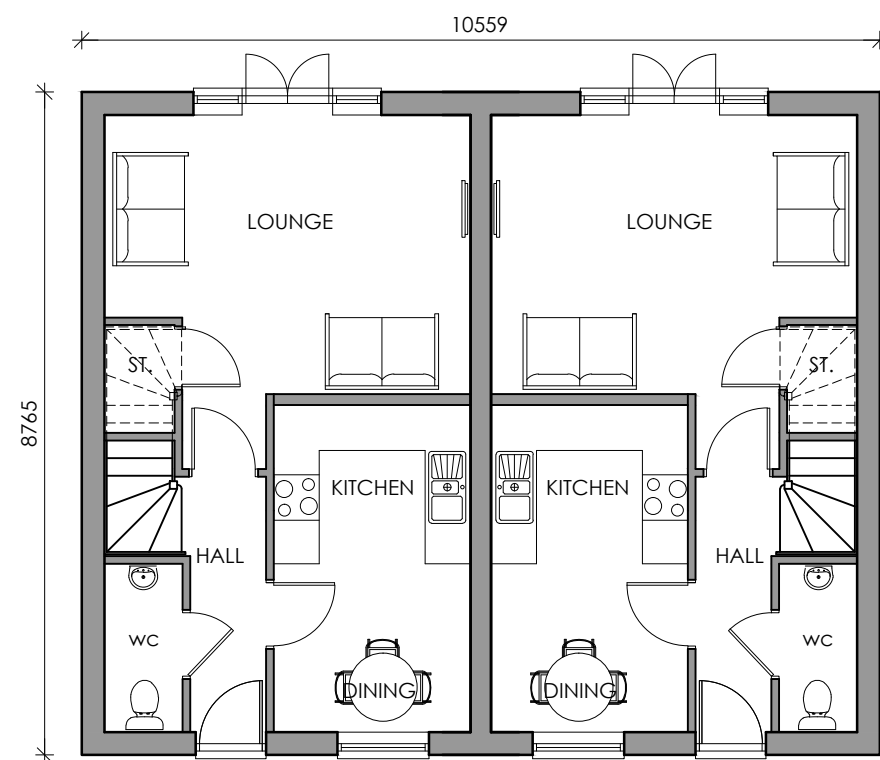

GROUND FLOOR PLAN

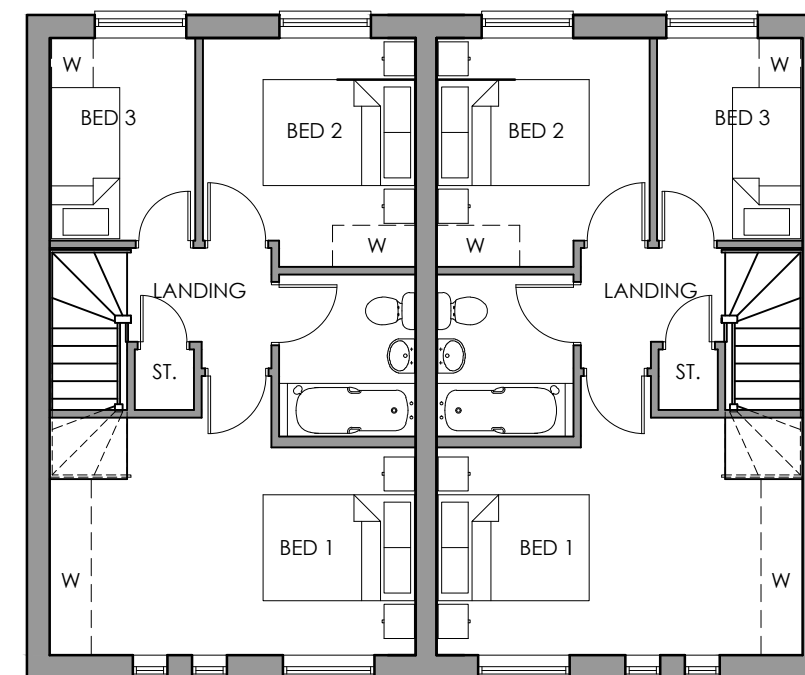

FIRST FLOOR PLAN

Revision :	
Scale :	1:100 @A3
Date :	March 16
Drawn by :	KL
Project :	Proposed Development off Rectory Close Wombwell
Title :	Type 83 Floor Plans
Drg No :	RK/83/01
Rev :	-



Type 83
FRONT ELEVATION

Type 68


Type 68




Type 68
REAR ELEVATION

Type 68


Type 83

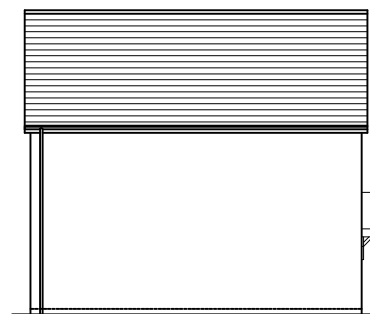

Type 83
SIDE ELEVATION

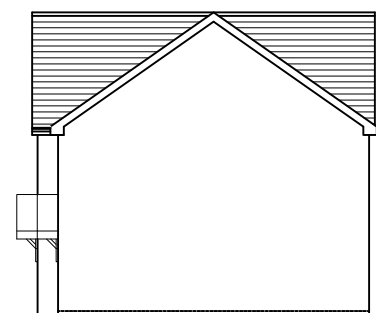


Type 68
SIDE ELEVATION

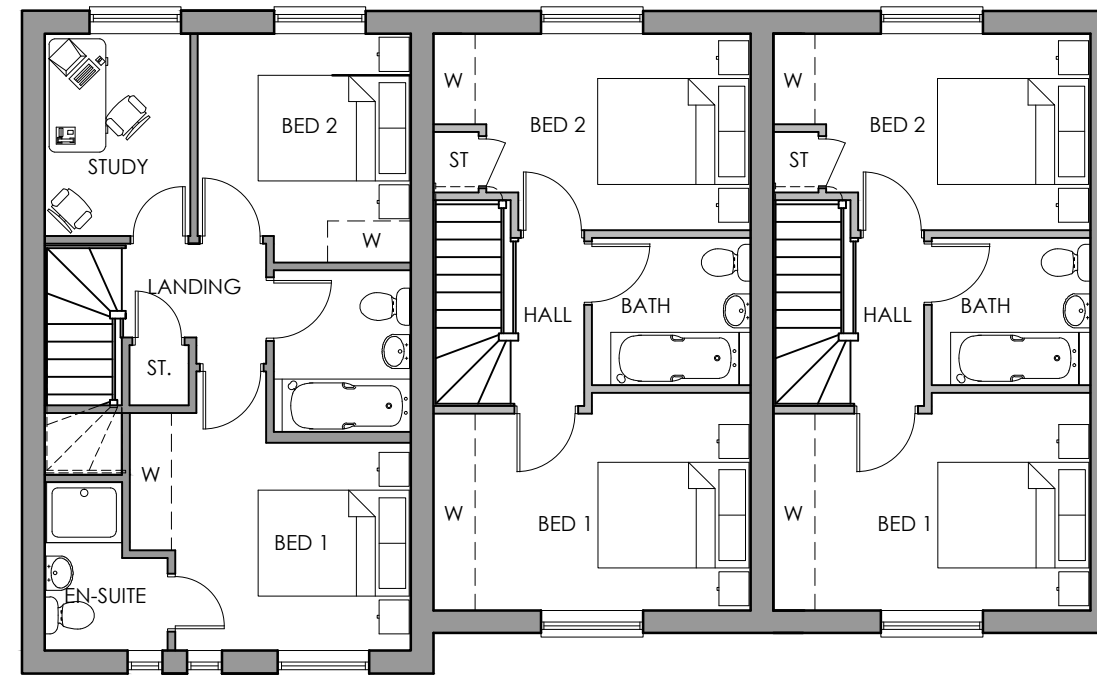

Type 83
FIRST FLOOR PLAN

Type 68

Type 68




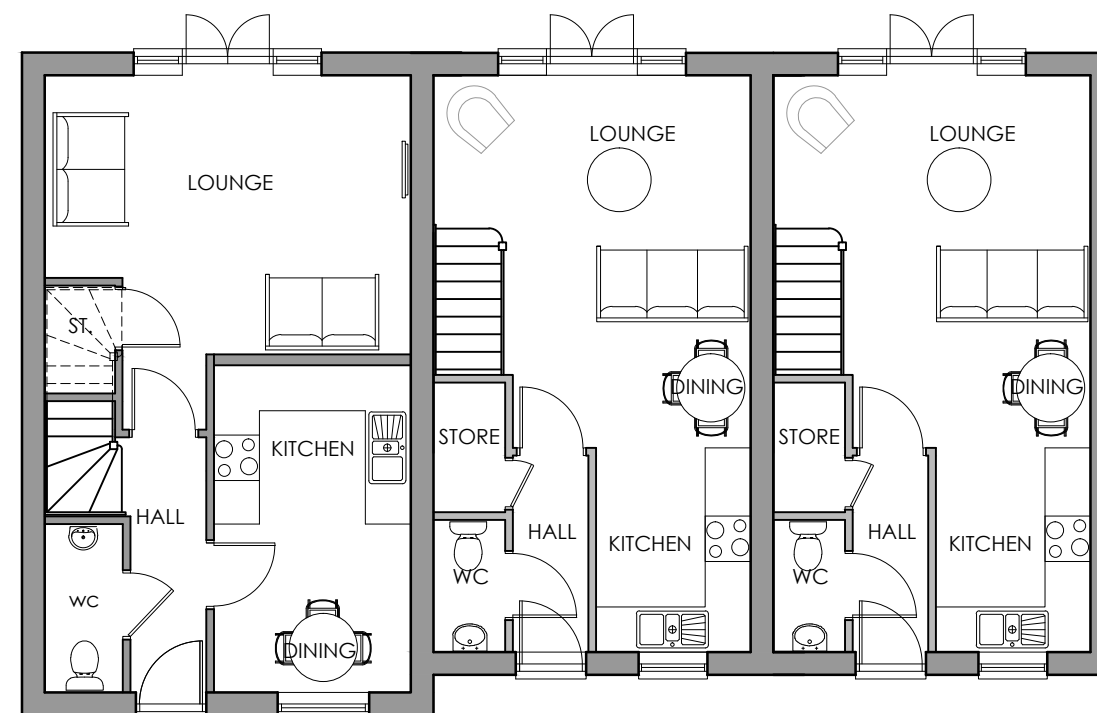


Type 83
GROUND FLOOR PLAN

Type 68

Type 68

Revision :	
Scale :	1:100 1:200 @A3
Date :	March 16
Drawn by :	KL
Project :	Proposed Development off Roy Kilner Road Wombwell
Title :	Type 83/68 Plans & Elevations
Drg No :	RK/8368/01 Rev :

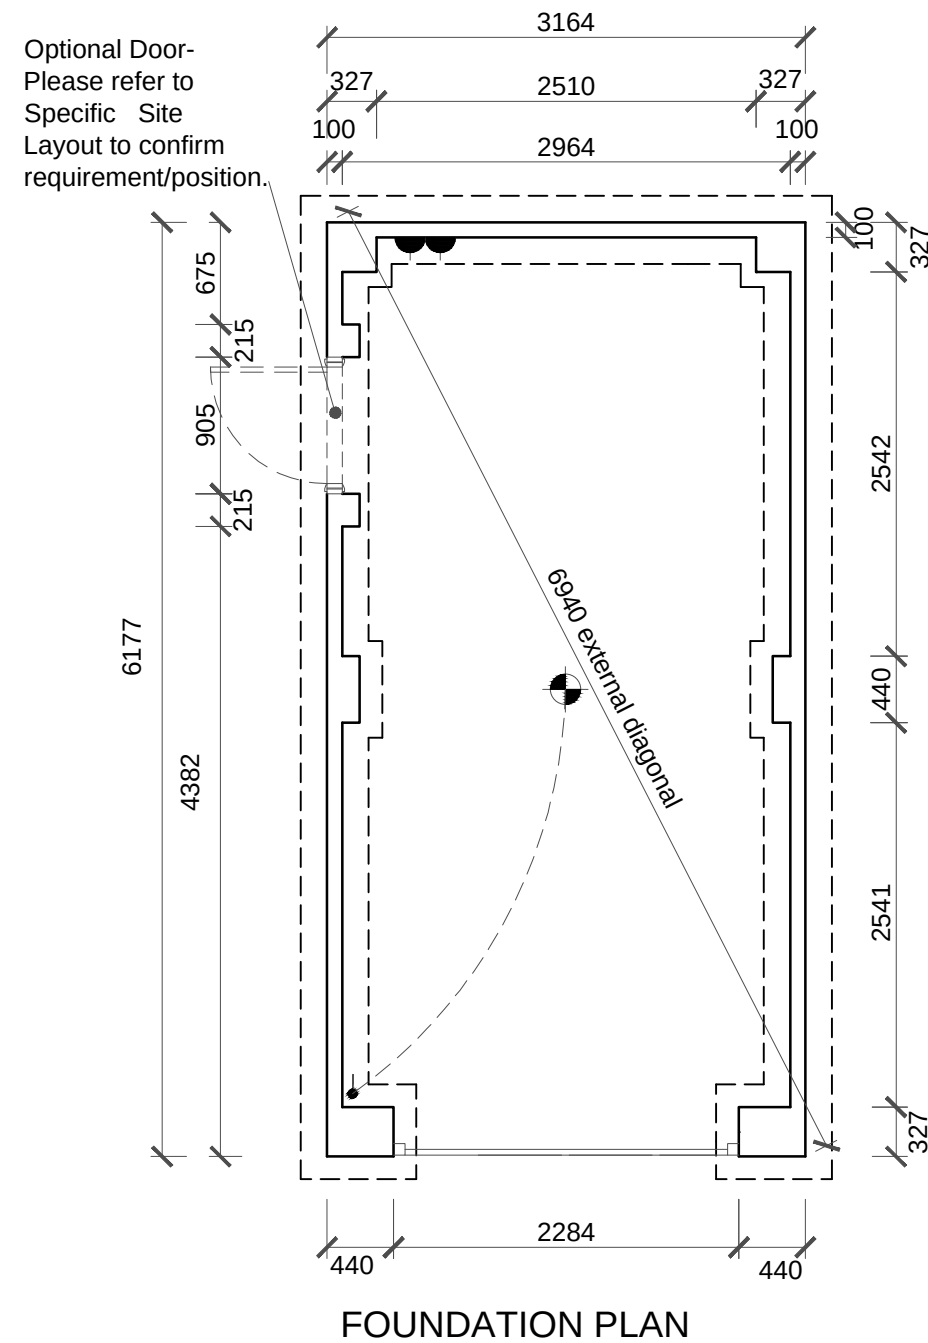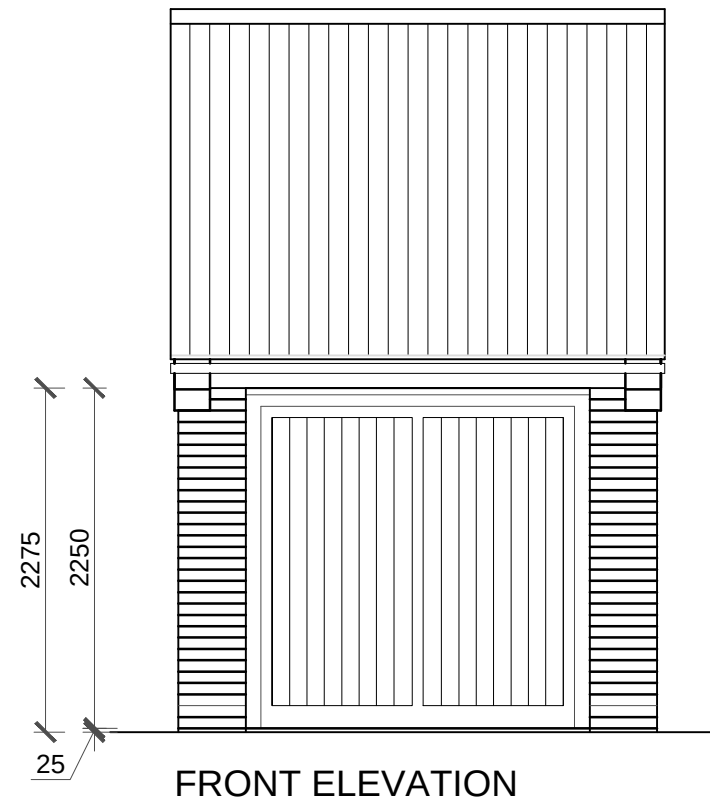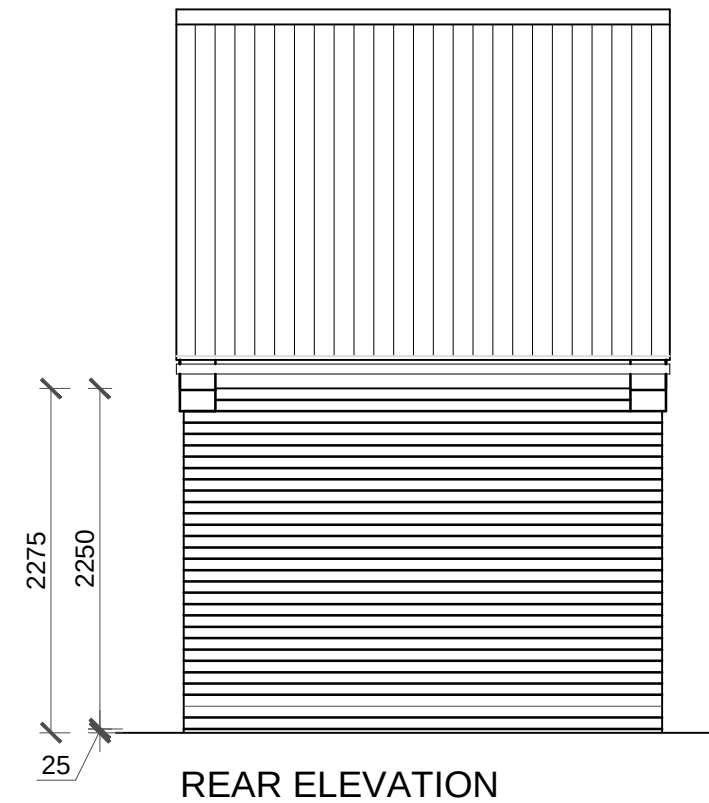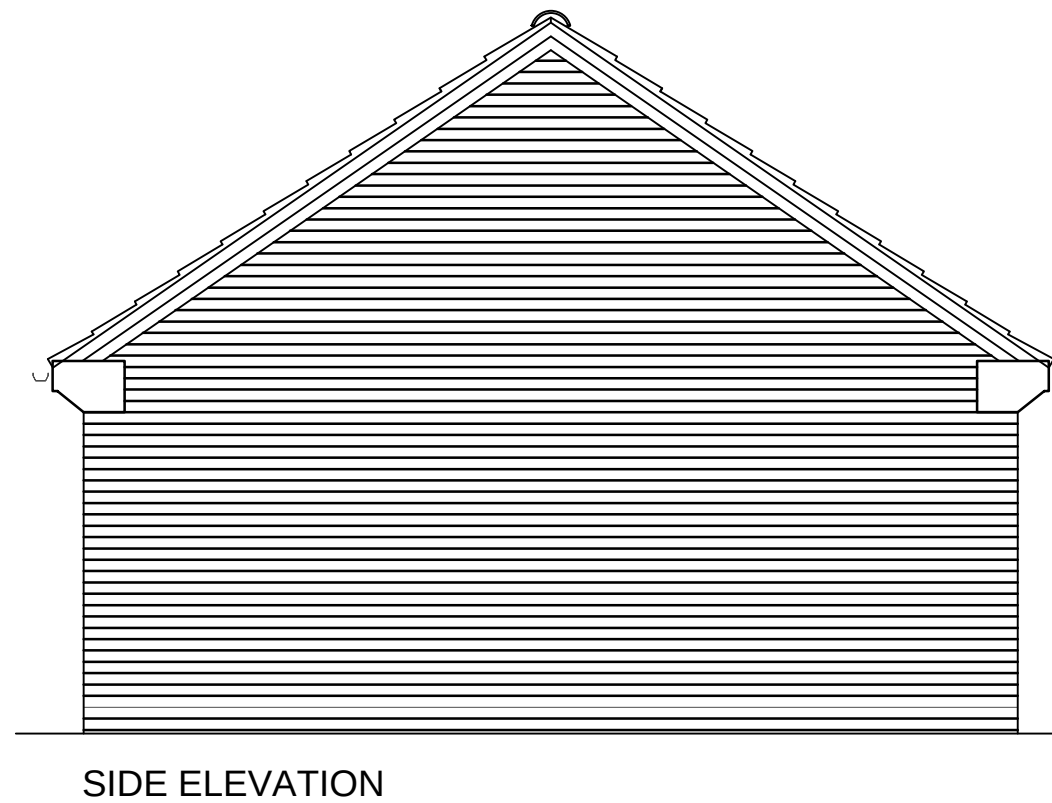

Revision :	
Scale :	1:50 @A3
Date :	March 16
Drawn by :	KL
Project :	Proposed Development at Roy Kilner Road, Wombwell
Title :	Single Garage
Drg No :	CP-W/SG/01
Rev :	-