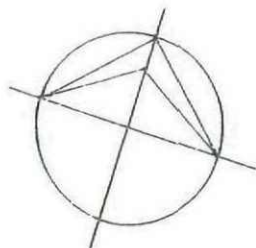


[illegible]

GENERAL NOTES

ALL ESCAPE ROUTES + ACCOMMODATION TO HAVE ESCAPE LIGHTING EXCEPT TOILET ACCOMMODATION LESS THAN 8M². ESCAPE LIGHTING INSTALLATION TO COMPLY WITH BS. 5266 EMERGENCY LIGHTING PART 1: 1986.

TOILETS - EXTRACT AT 6 L./SEC./WC OR 3 AIR CHANGES/HR.
WITH OPERATION LINKED TO LIGHT SWITCH OR OCCUPANT
SENSOR. BACKGROUND VENTILATION MIN. 4000 MM²/WC
WITH AIR BRICK, DUCT THRU WALL + TERMINATE WITH
GRILLE.

COMMON SPACES - MECHANICAL VENTILATION TO COMPLY WITH BS5925:1991 OR RELEVANT RECOMMENDATIONS OF CIBSE GUIDE A + GUIDE B.

ALL NEW TIMBER TO HAVE VAC-VAC PRESERVATIVE TREATMENT.

ALL WIRING TO COMPLY WITH THE LATEST EDITION OF THE IEEE REGULATIONS.



17 MAR 2006

APPROVED FOR TRAINING


2. O-16. POST +
ESU FENCE.

GATEWAY PLAZA

WESTGATE PLAZA ONE



SHAMBLES STREET.

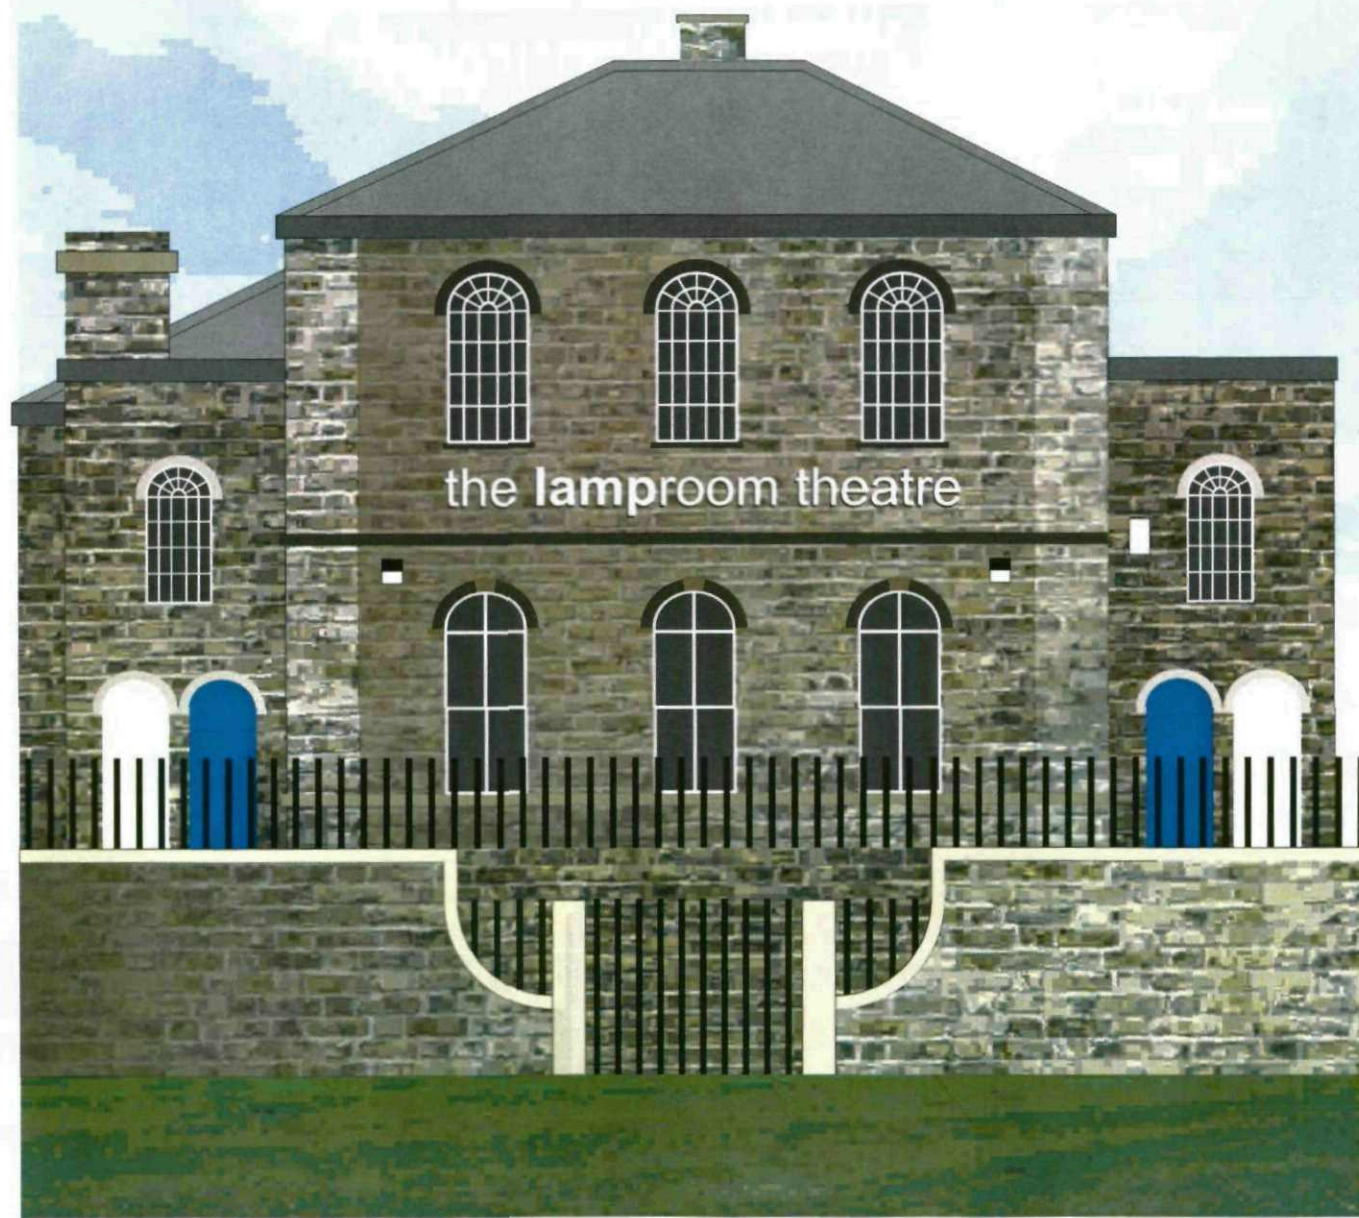

DESCRIPTION OF SIGNS, SIZE AND ILLUMINATION

The sign for which this application is made is for individual letters saying **the lamproom theatre** on the elevation of the building overlooking Shambles Street, Barnsley. The individual letters will be made of de-scaled stainless steel, which will be powder coated white and will have brass locators. They will be fixed to the building by locator pins.

The size of the advertisement will be approximately 2 feet by 20 feet and the *maximum height of each individual letter will be no more than 600mm.*

It is intended to illuminate the sign using white light floods located at the rear of the building – they will be static.

All of this information is contained in the application, in more detail.