


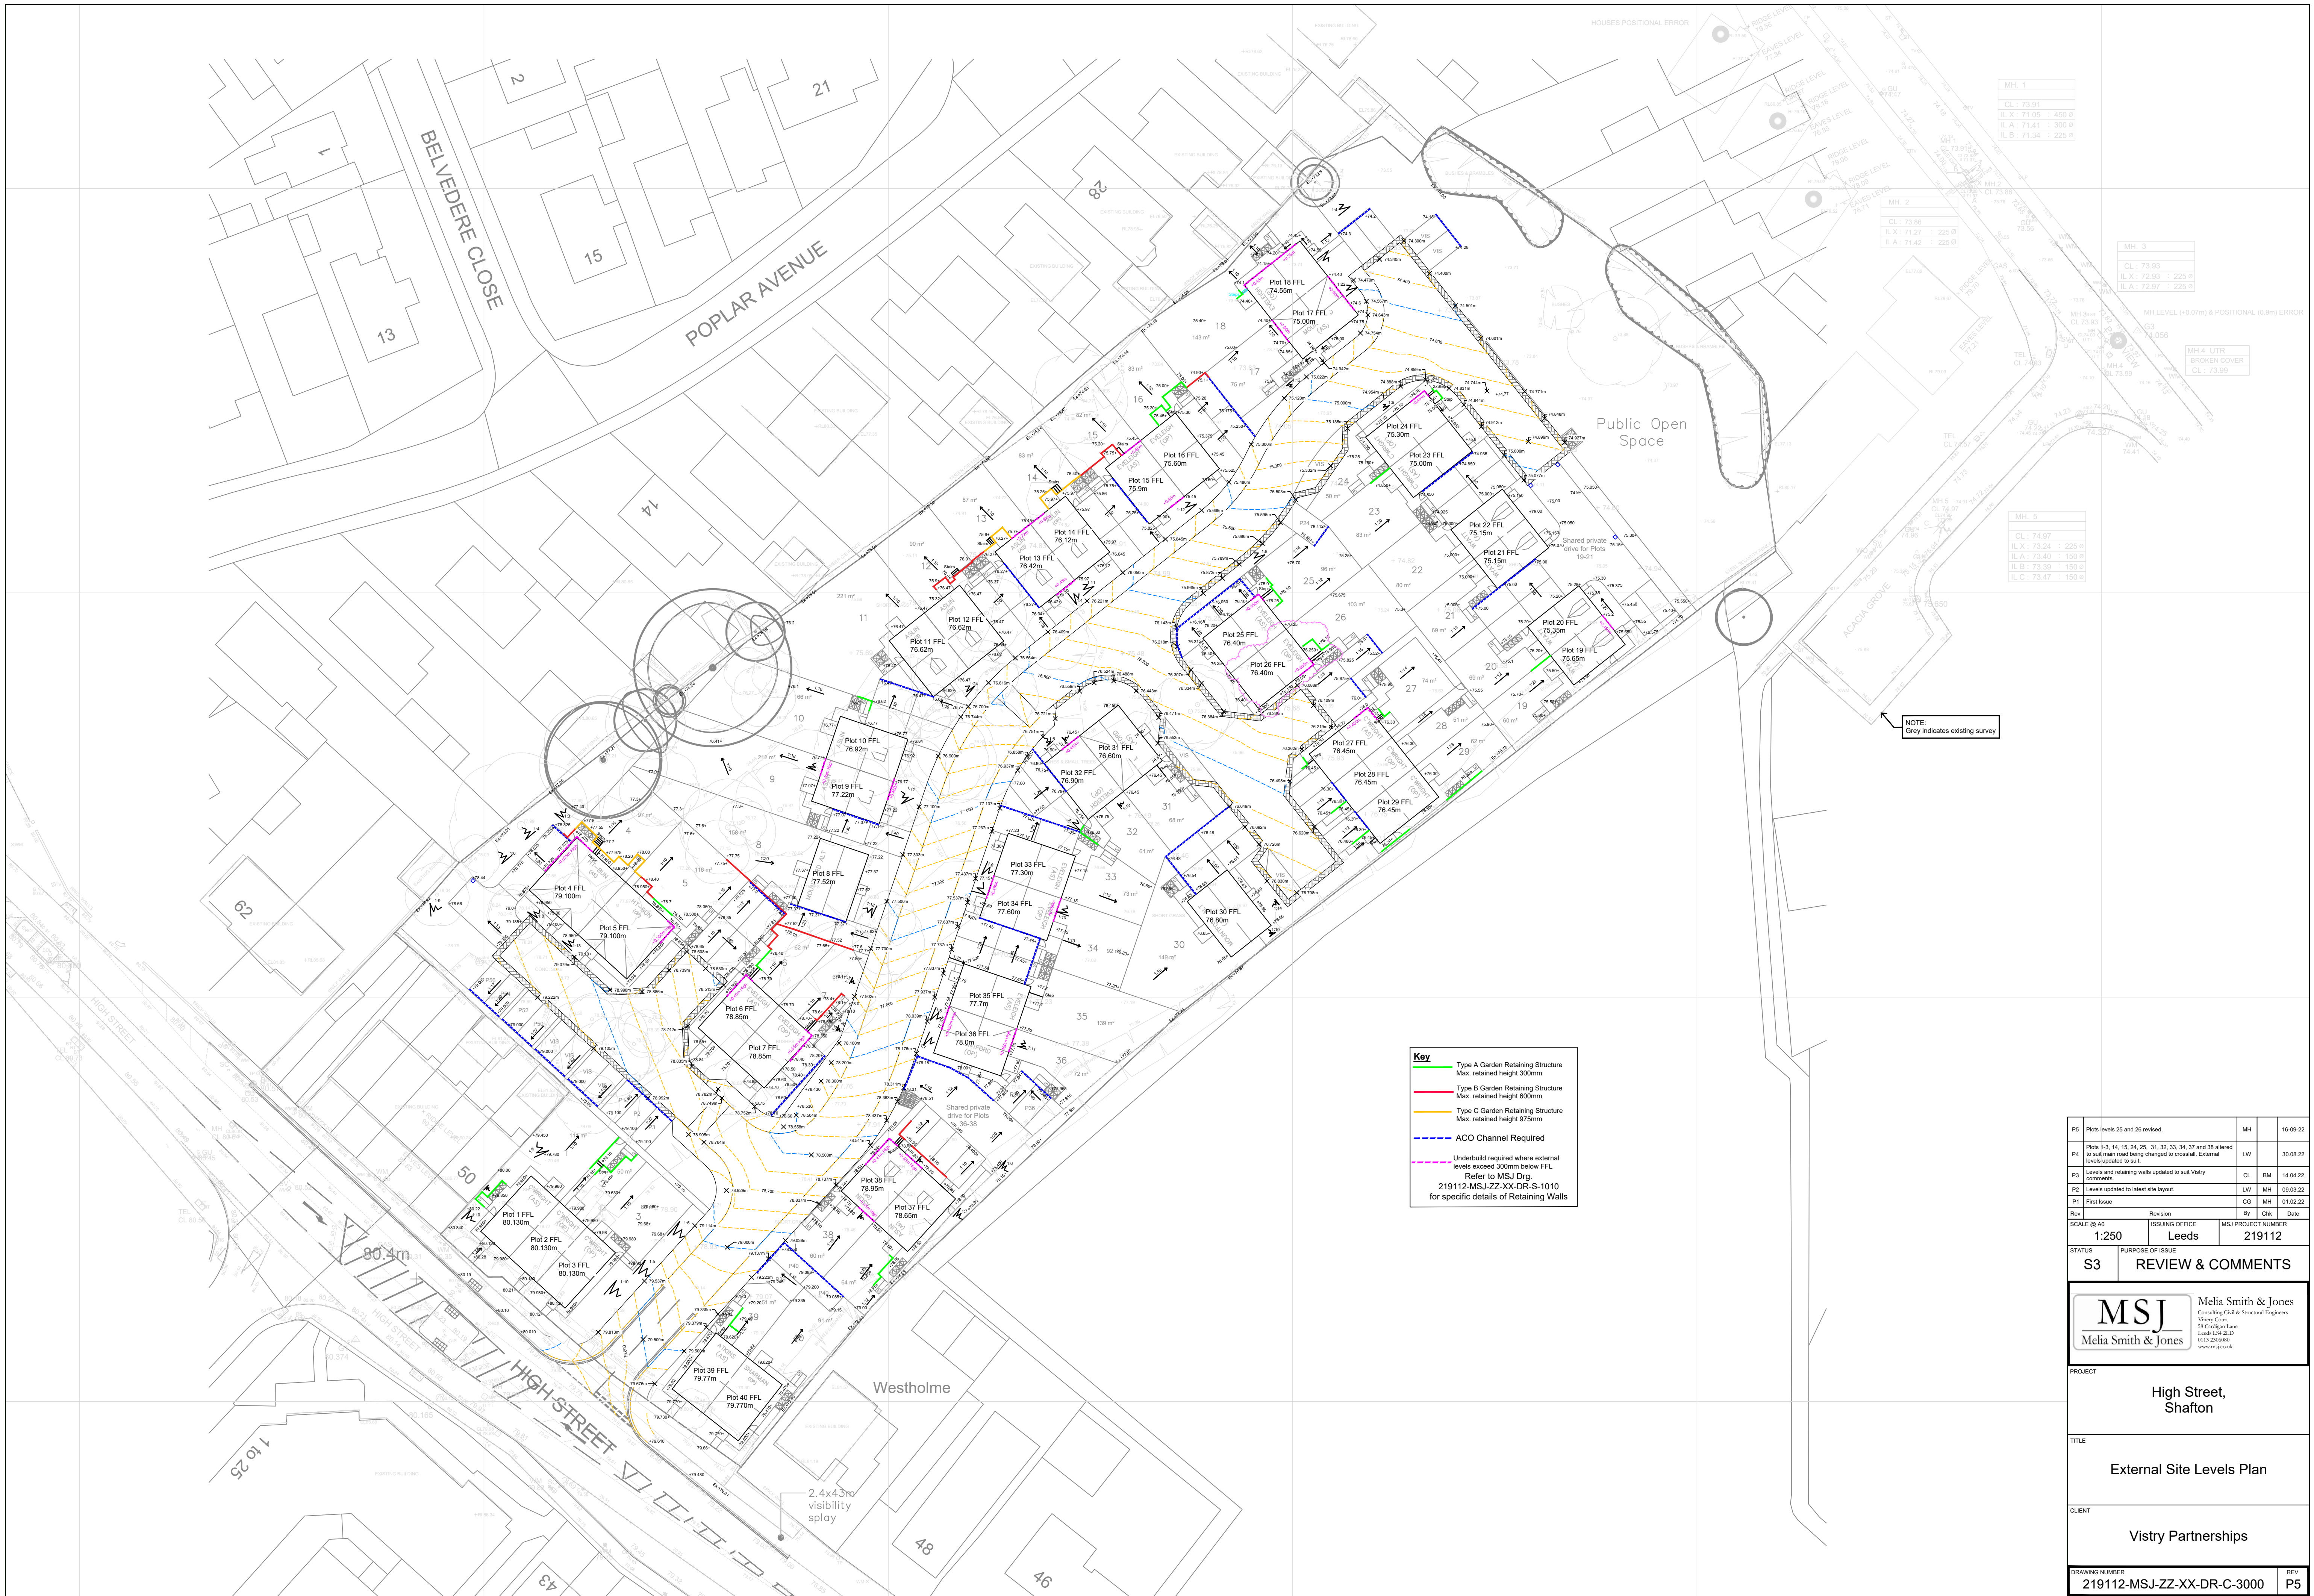

P5			Plots levels 25 and 26 revised.		MH	16-09-22	
P4			Plots 1, 3, 14, 15, 24, 25, 31, 32, 33, 34, 37 and 38 altered to suit main road being changed to crossfall. External levels updated to suit.		LW	30-08-22	
P3			Levels and retaining walls updated to suit Vistry comments		CL	BM	14-04-22
P2			Levels updated to latest site layout.		LW	MH	09-03-22
P1			First Issue		CG	MH	01-02-22
Rev			Revision		By	Chk	Date
SCALE @ A1		1:250		ISSUING OFFICE Leeds		MSJ PROJECT NUMBER 219112	
STATUS S3		PURPOSE OF ISSUE REVIEW & COMMENTS					
MSJ Meia Smith & Jones Meia Smith & Jones Consulting Civil & Structural Engineers Vistry Court 24 Colindale Lane Leeds LS1 2LD 0113 296080 www.msja.co.uk							
PROJECT							
High Street, Shafton							
TITLE							
External Site Levels Plan							
CLIENT							
Vistry Partnerships							
DRAWING NUMBER				219112-MSJ-ZZ-XX-DR-C-3000			
				REV P5			