


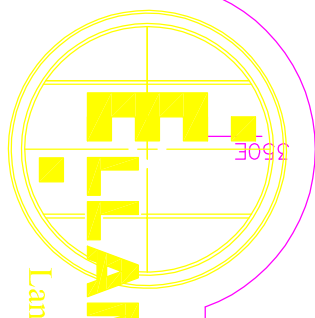

ELIAM

LAND SURVEYS

Land, Engineering & Building Surveys

ANCHOR HOUSE, DEWSBURY MILLS
 THORNHILL ROAD, DEWSBURY, WF12 2QE
 TEL: 01924 486821 FAX: 01924 489790
 E-MAIL: ELI@ELIAMS.CO.UK

LOCATION
 MANOR GROVE, ROYSTON,
 BARNSELEY

CLIENT
 ACANTHUS WSM
 ARCHITECTS

LEGEND
AV AVIARY
B BOUNDARY
BU BOUNDARY
BT BRITISH TELECOM

CC CONCRETE COVER
CA CATCHMENT
CTV CABLE TV
ECV ELECTRIC CABLE
EP ELECTRIC POINT
FI FIRE INSULATION


PWS PWS
GV GAS VALVE
HV HIGH VOLTAGE
JB JUNCTION BOX
KW KIRBY WIRE
LI LAMP HOUSE

LP LAMP POST
MH MANHOLE
MS MEDIUM VOLTAGE
RS ROAD SIGN
SC STOP COCK


ST STOP TAP
SV SURFACE WATER
TL TRAP LIGHTS
TV TRAP VALVE
WV WASTEWATER

SHEET
SCALE
DRAWN
CHECKED
DATE

LEVEL DATUM
GRID DATUM
ADDITIONAL
DATE

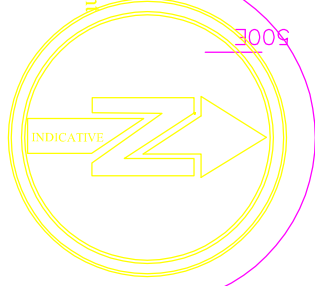

SURVEY NOT TO BE MOVED OR ROTATED
 ALL SERVICES TO BE FIELD VERIFIED
 All drawings remain the property of Eliam Land Surveys until all payments have been received.
 Copyright © Eliam Land Surveys 2015

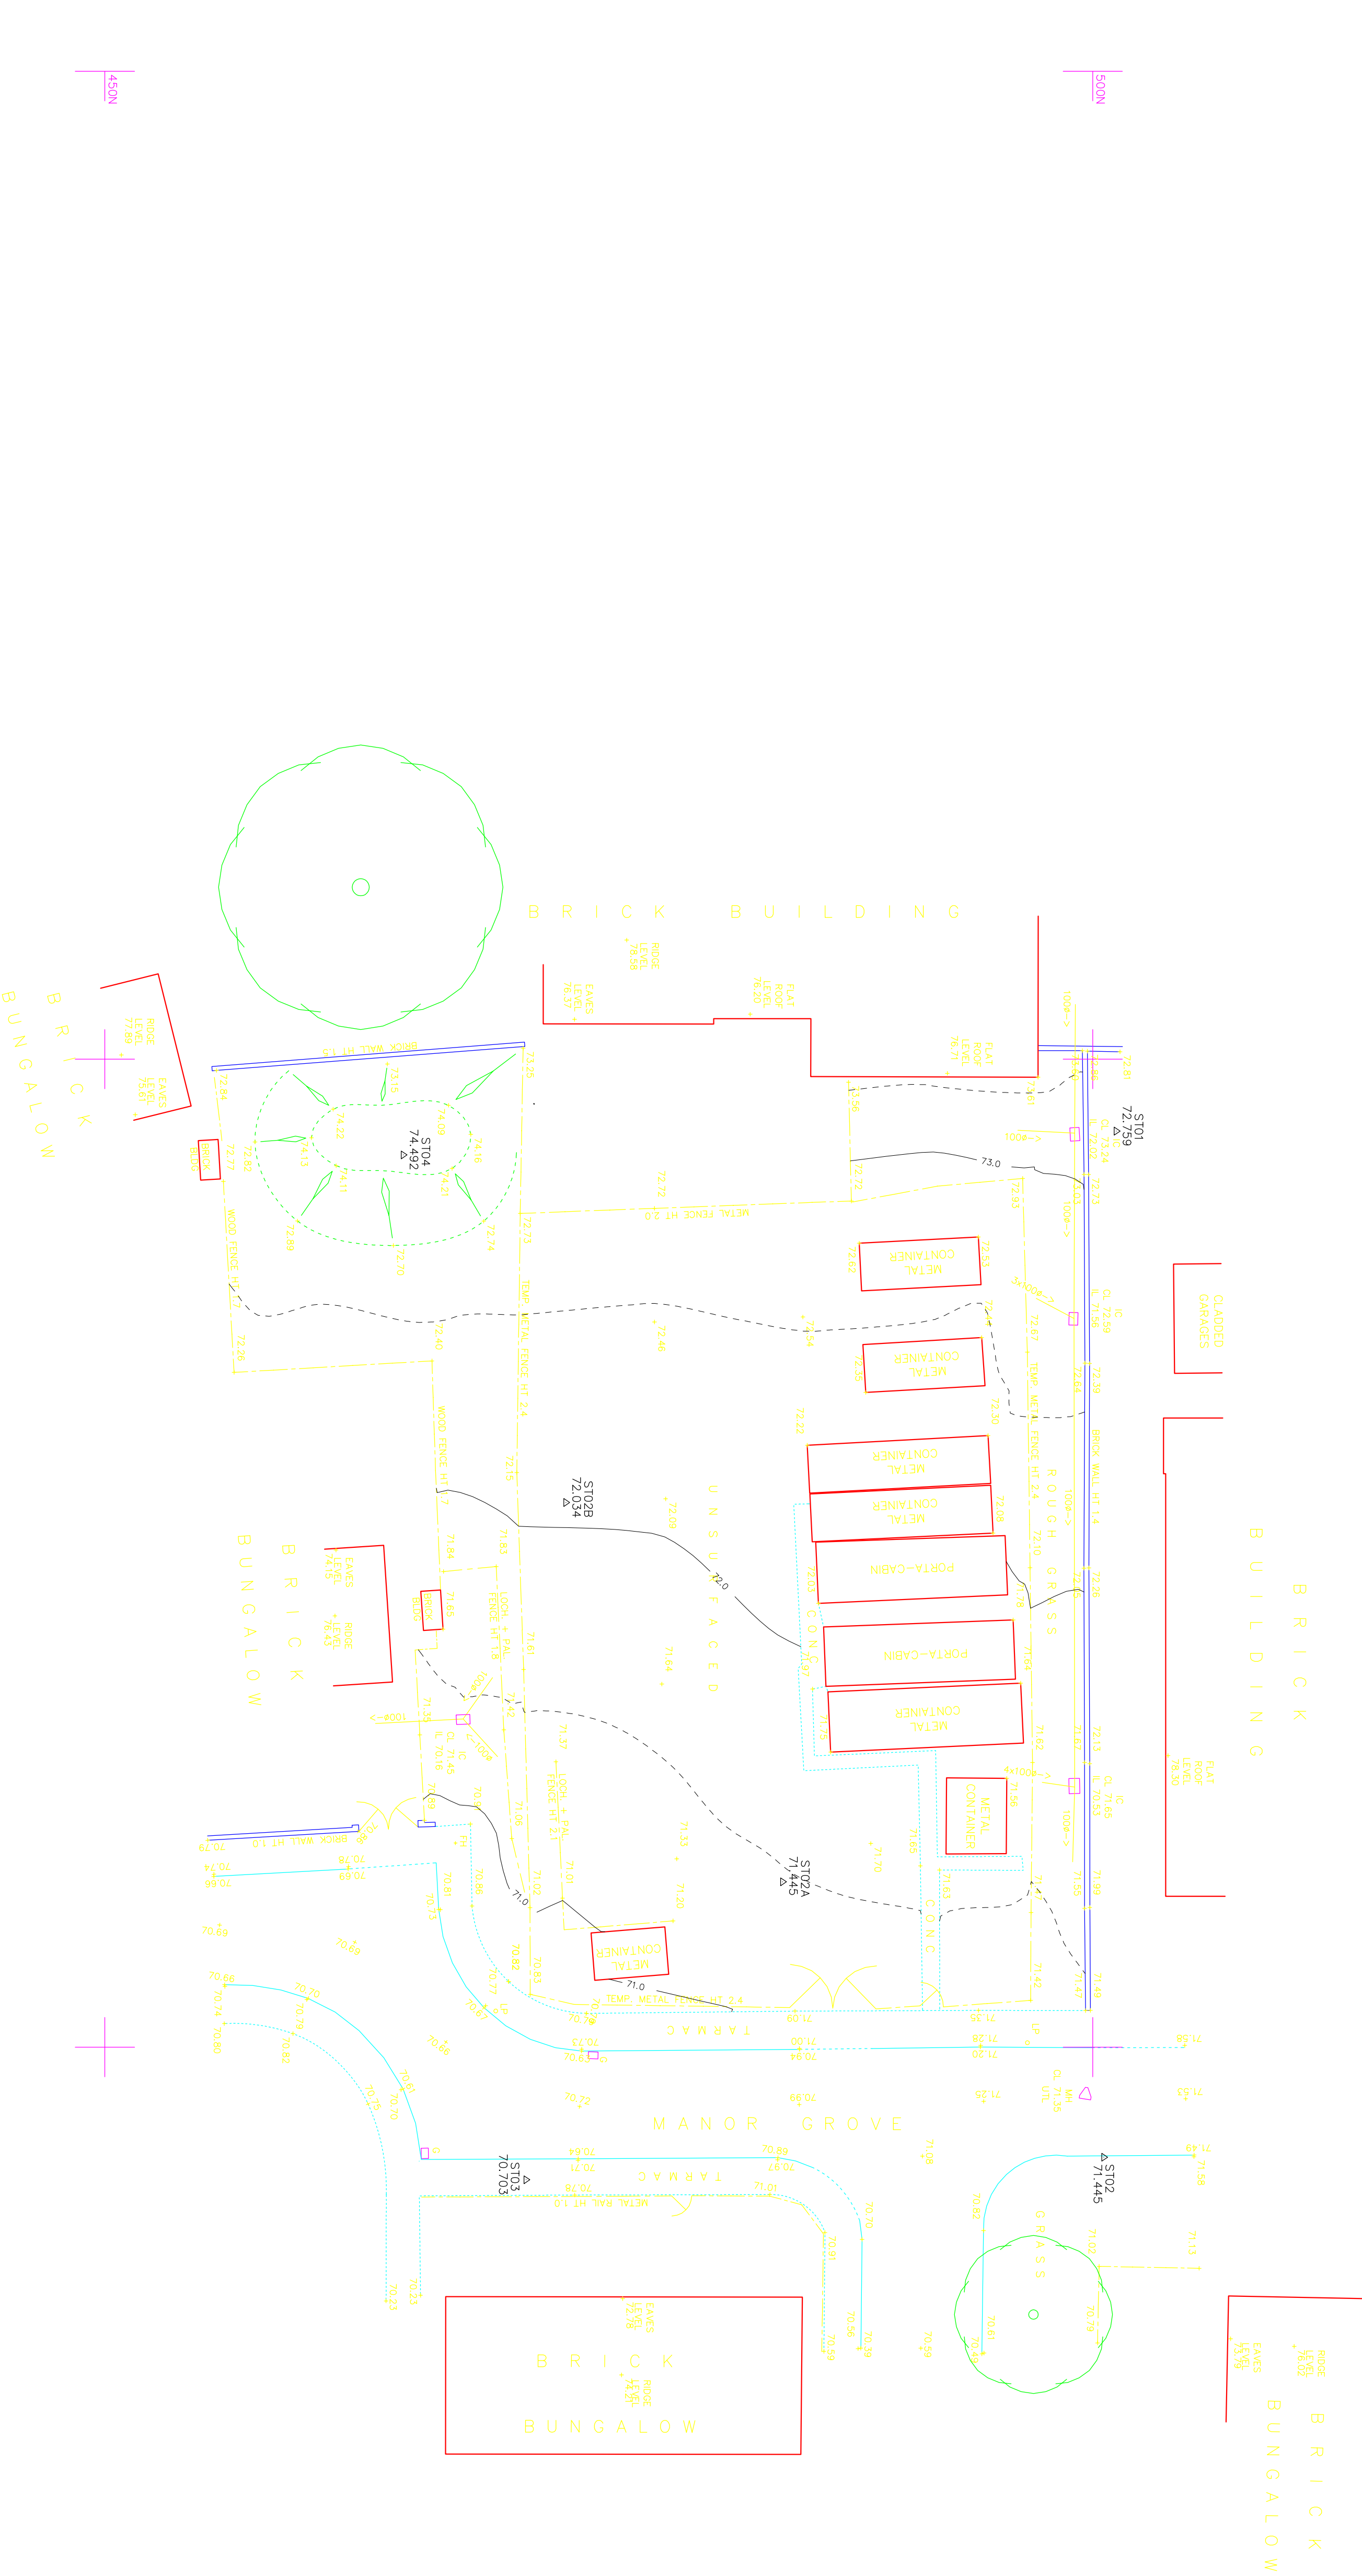

450N
 450E
 450E
 450N

500N
 500E

350E

400E

450E

500E