
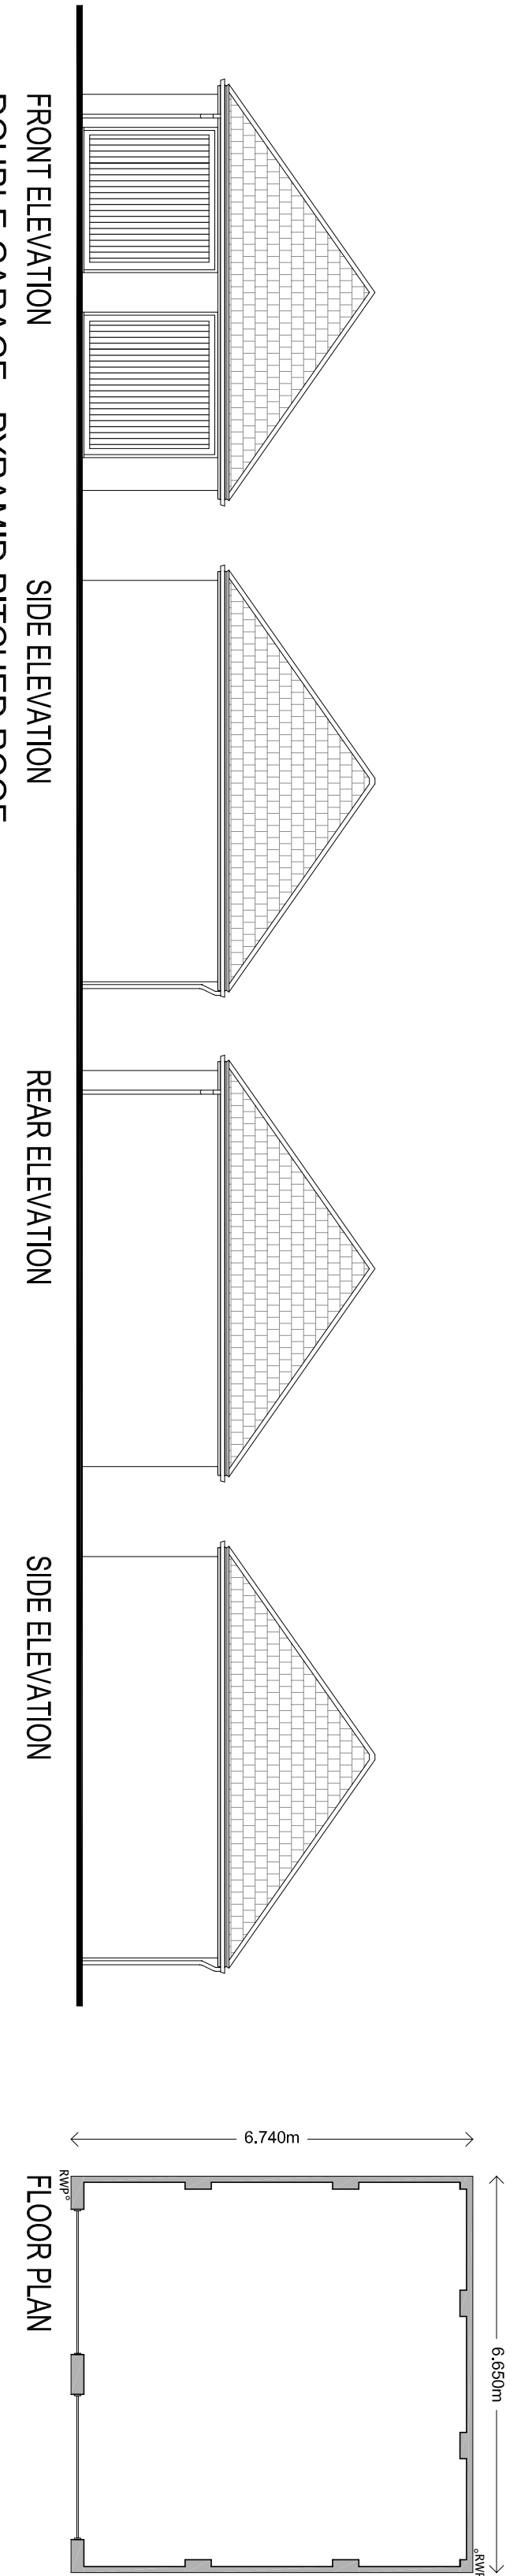
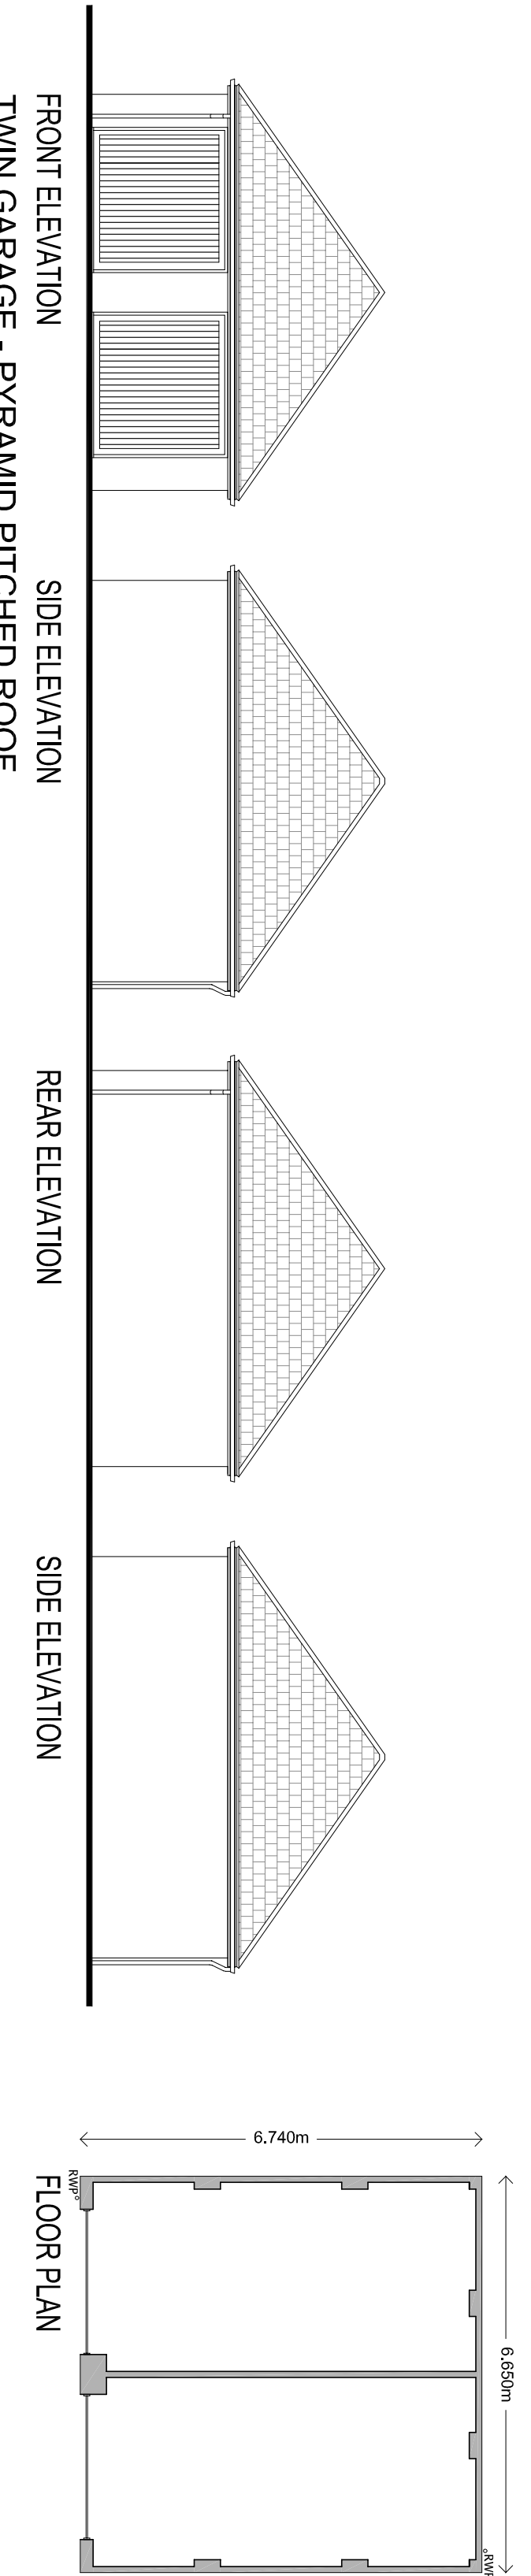
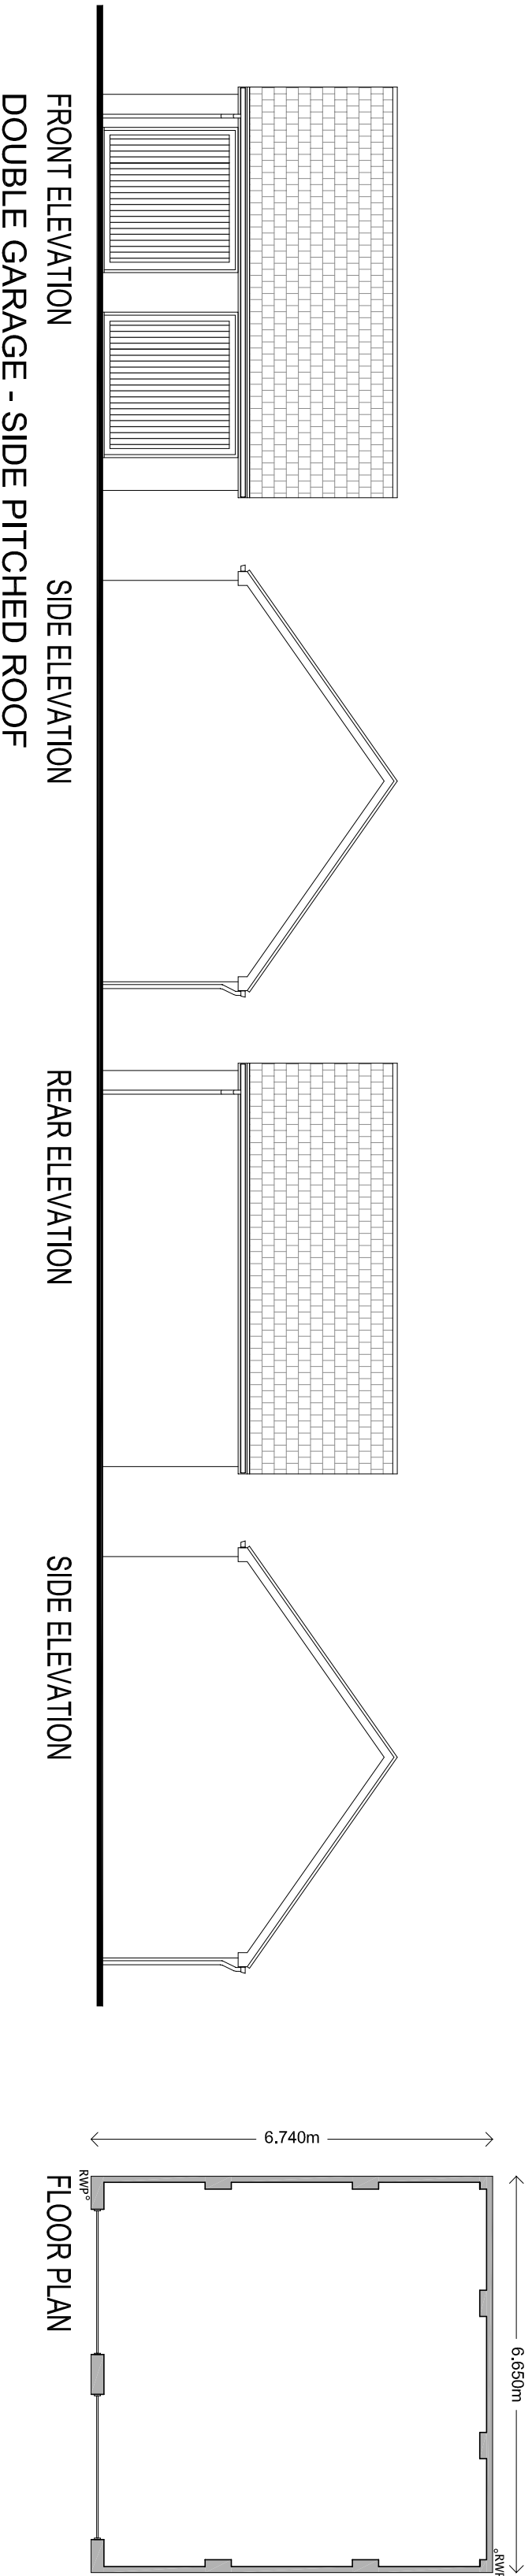
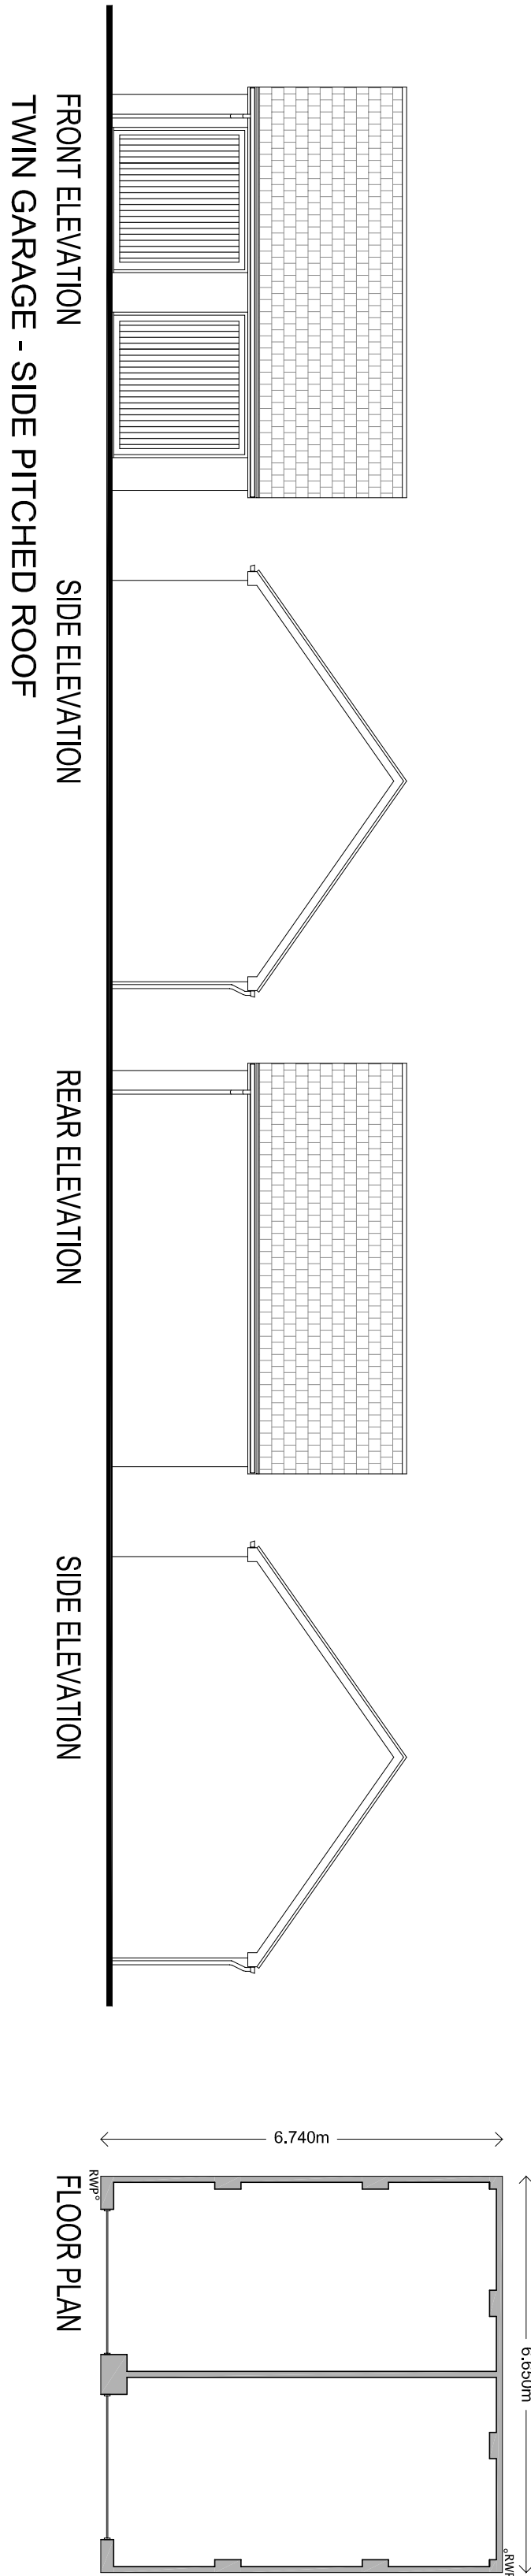


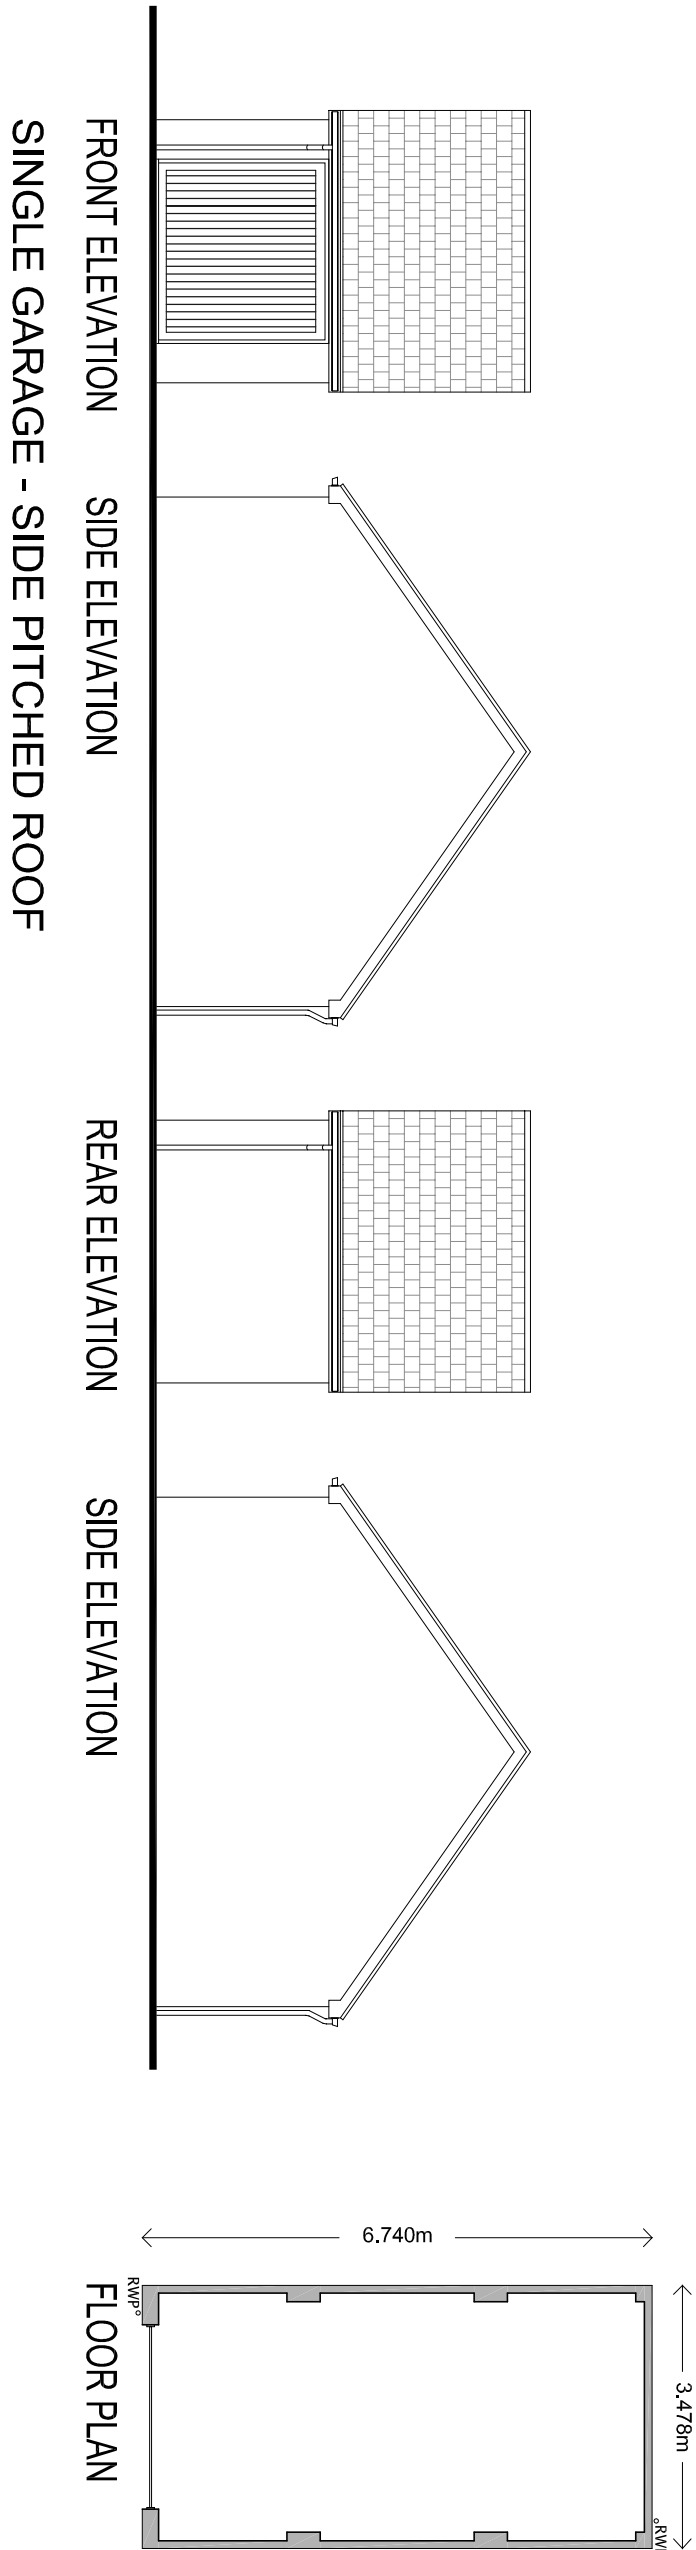

04 / GARAGE DETAILS